




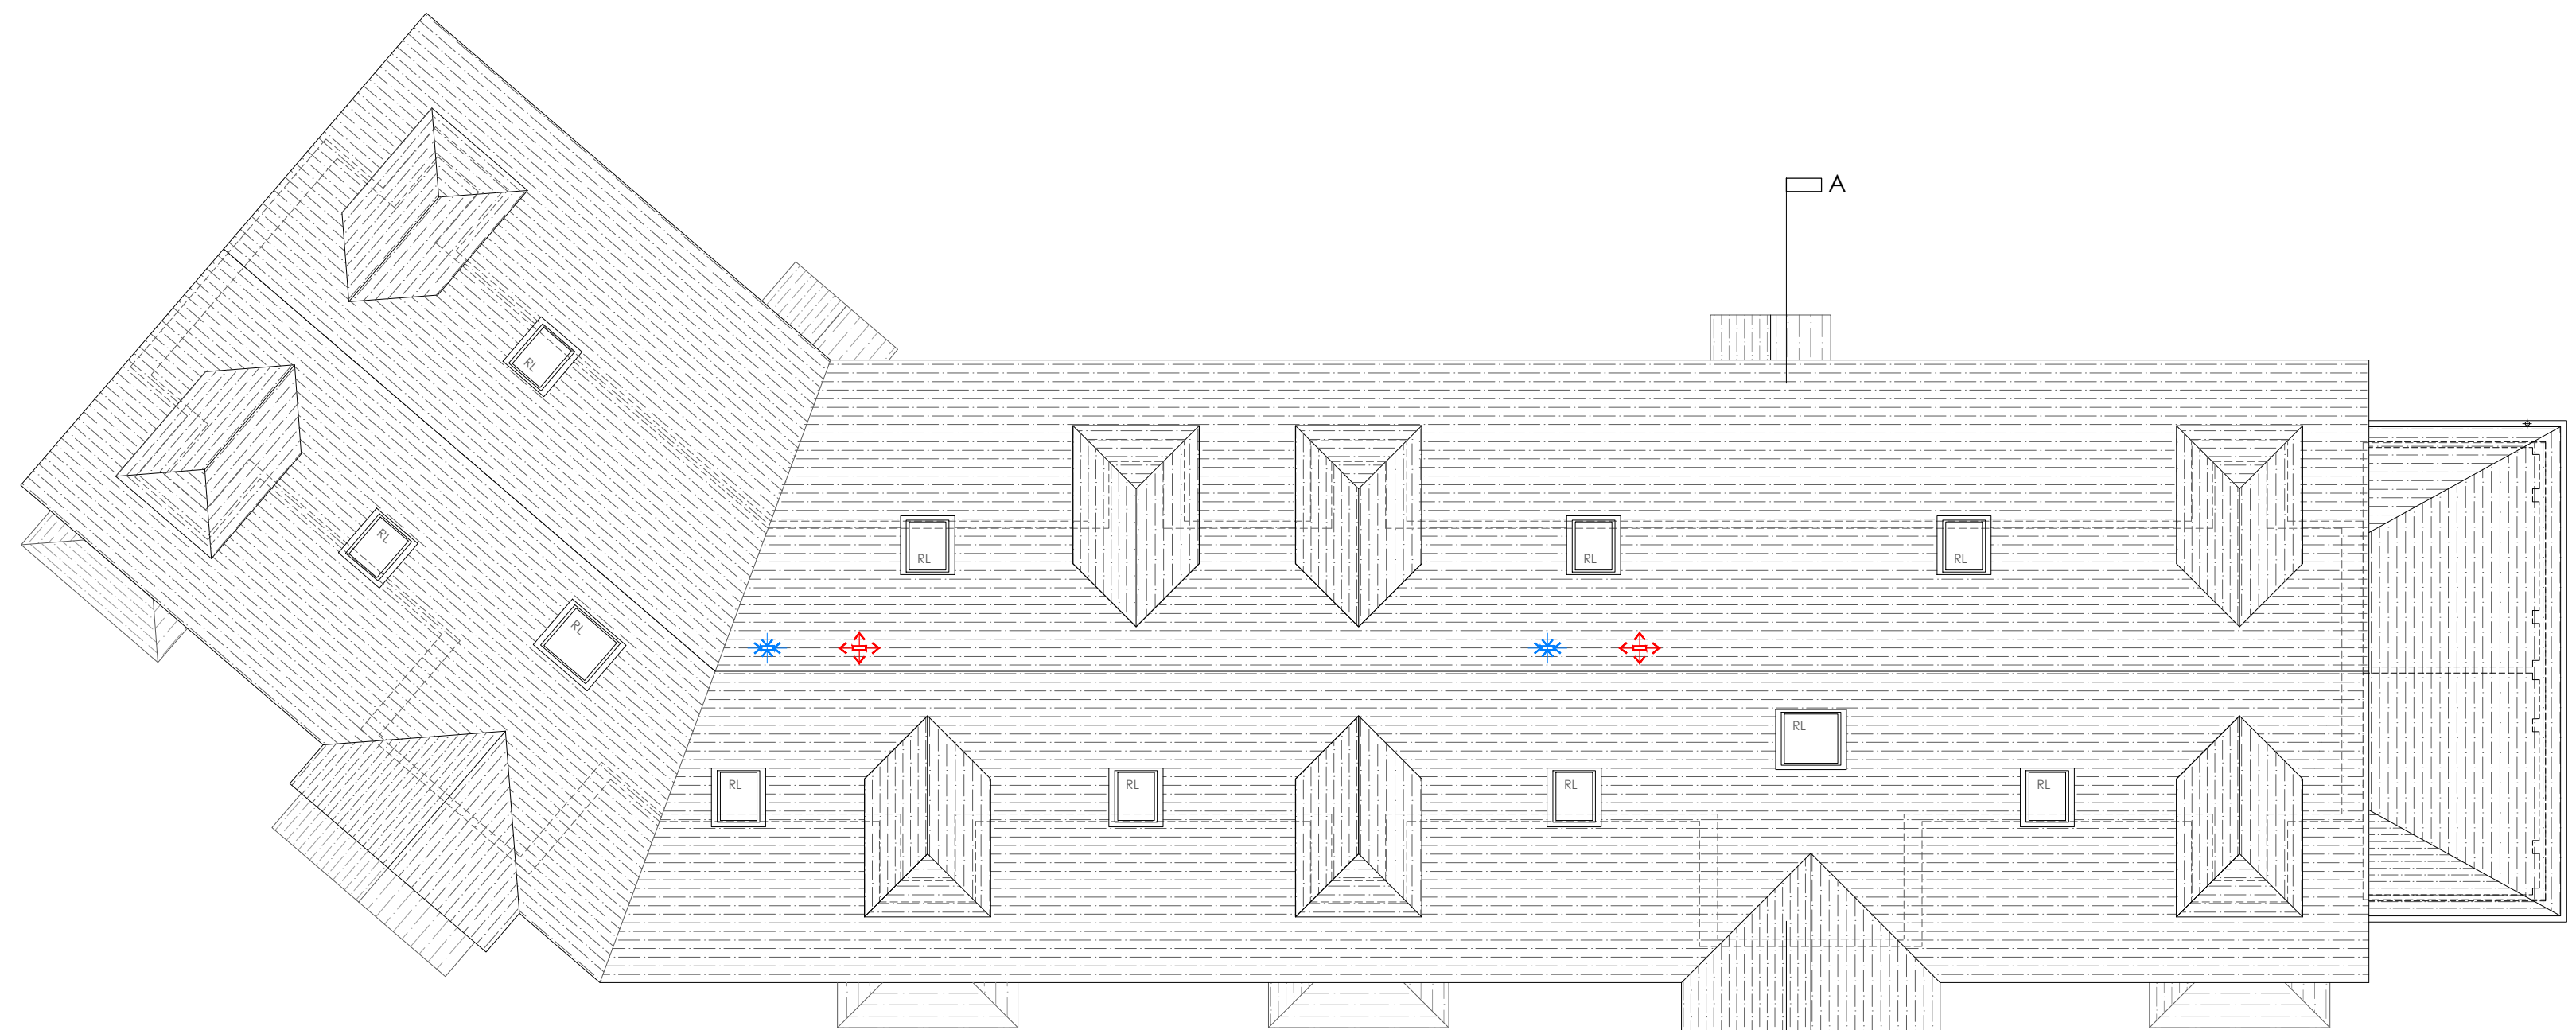



Proposed Roof Plan  
SCALE 1:100

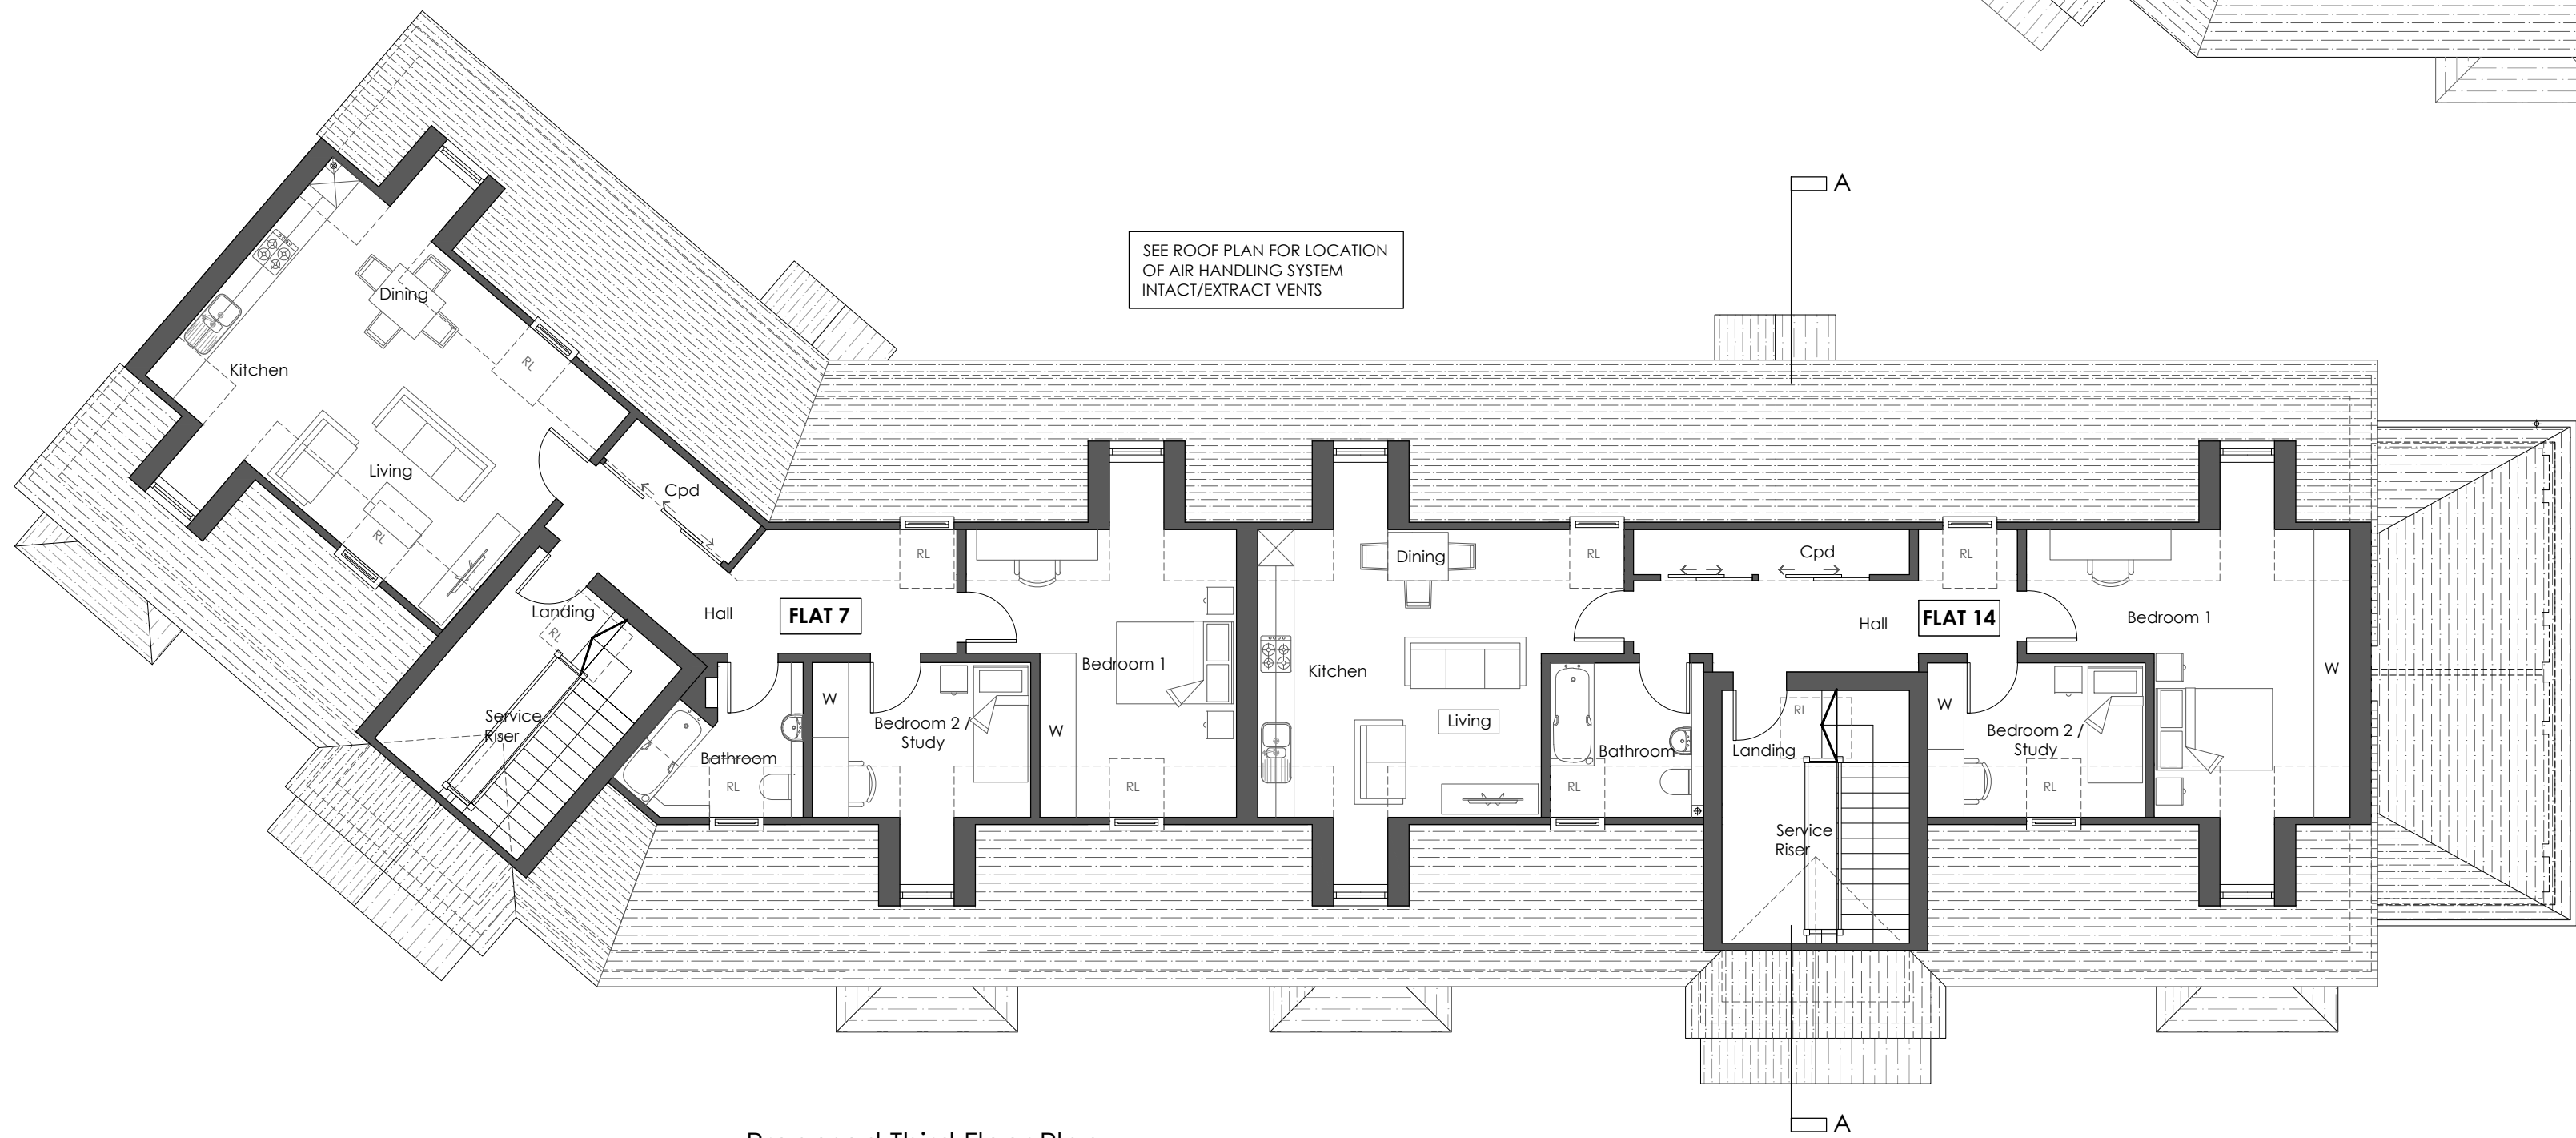

Proposed Third Floor Plan  
SCALE 1:100

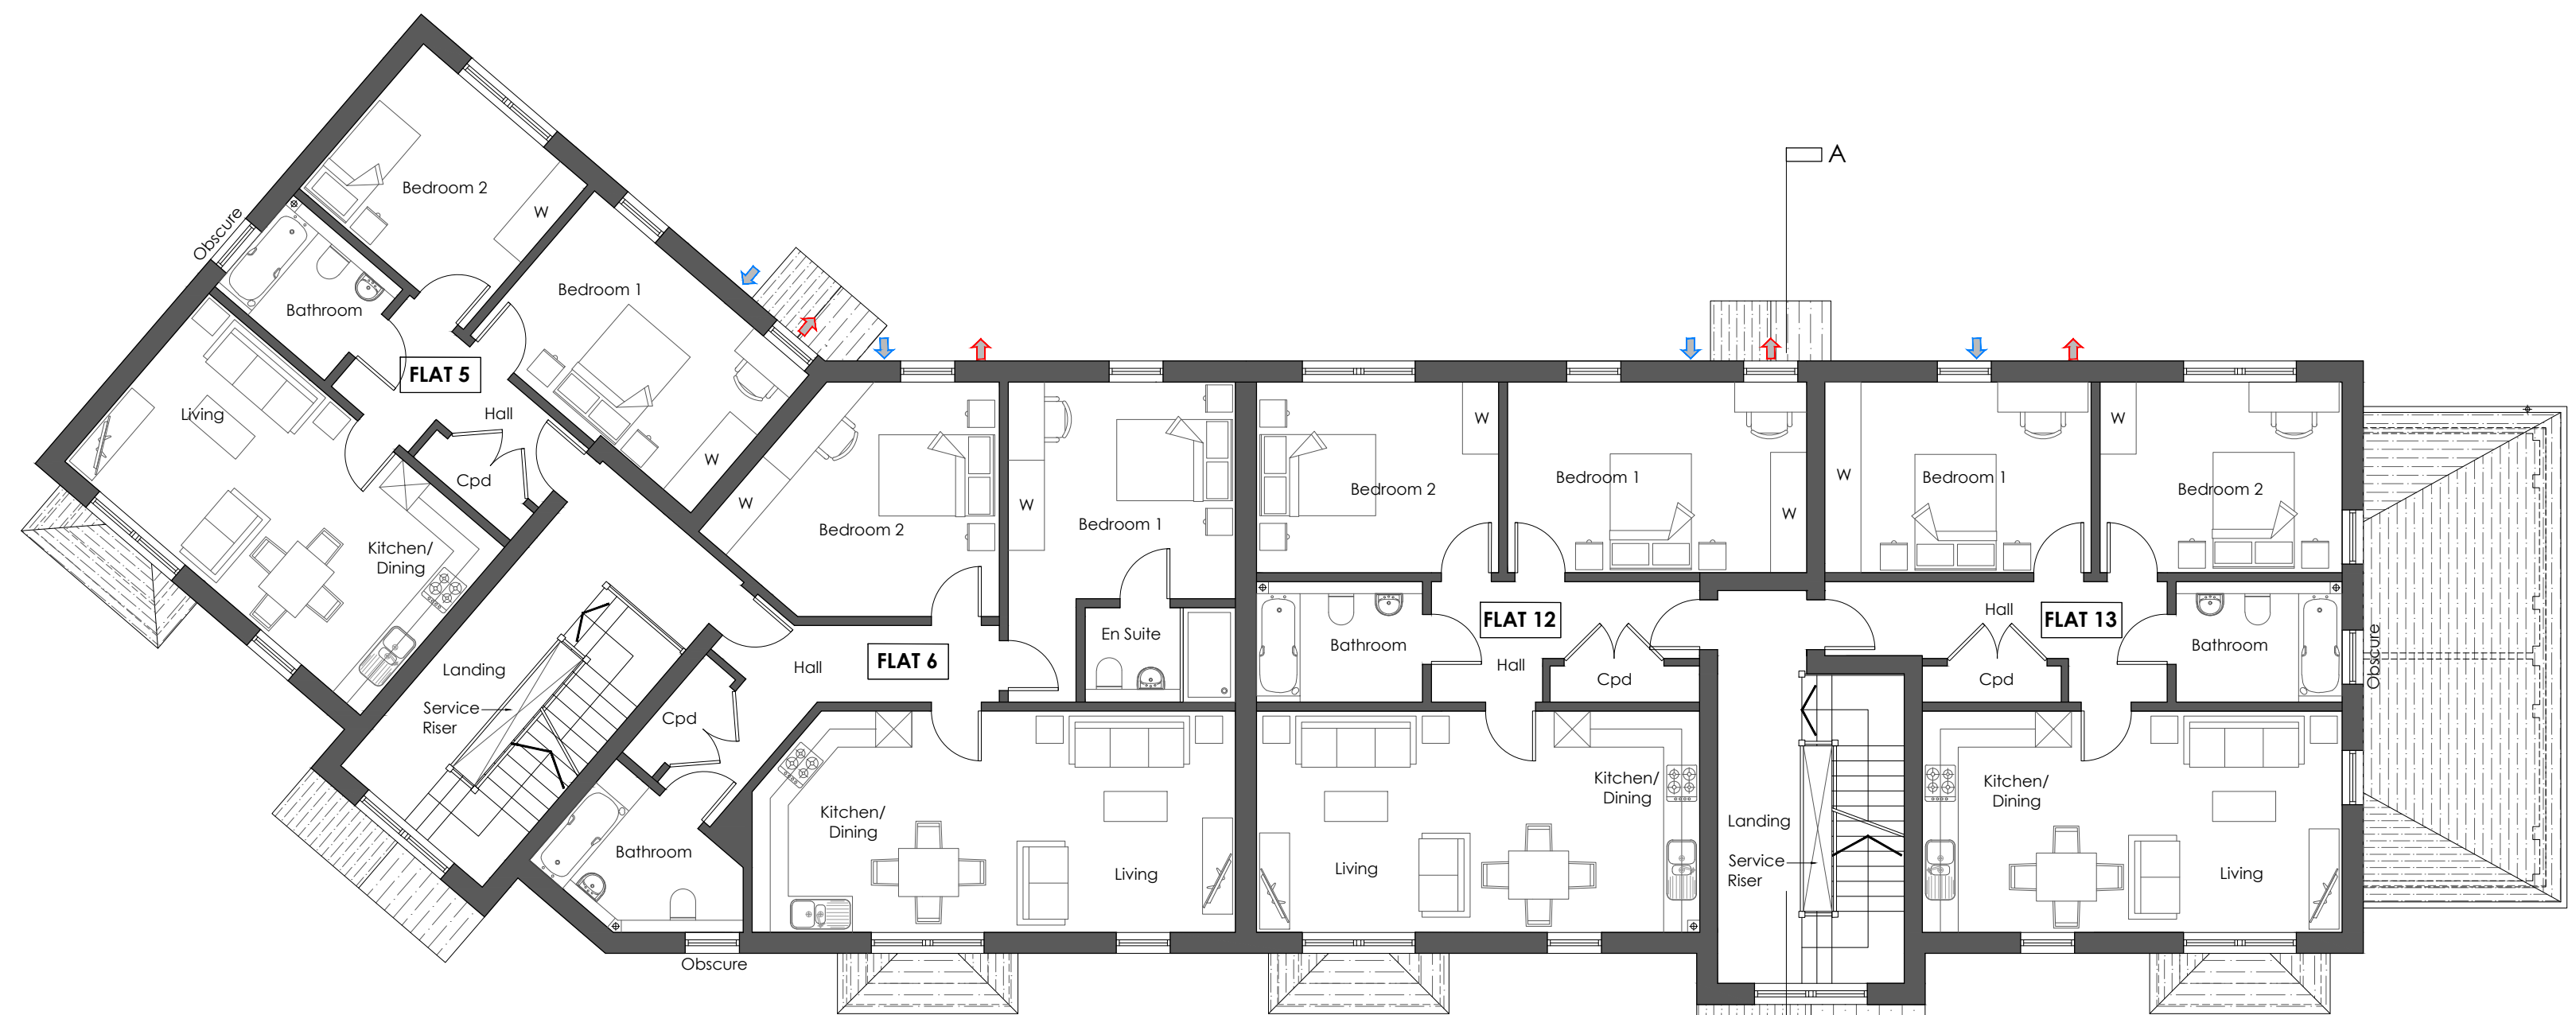

Proposed Second Floor Plan  
SCALE 1:100

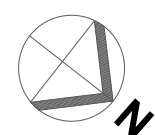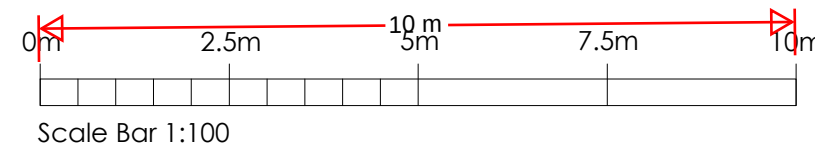

| Rev | Date | Comments |
|-----|------|----------|
|-----|------|----------|

## PLANNING

Client  
BRT Properties Kent Ltd

Project  
2 Vale Road,  
Northfleet,  
Gravesend,  
Kent,  
DA11 8BZ

Title  
Proposed 2nd & 3rd Floor Plans  
and Roof Plan

|              |          |
|--------------|----------|
| Project No.  | Date     |
| <b>7985</b>  | MAR 25   |
| Drawing No.  | Revision |
| 7985-PD-21   |          |
| Scale        | Drawn    |
| AS SHOWN @A1 | NF       |
|              | Check    |
|              | RR       |

Nepicor House, London Road  
Wrotham Heath, TN15 7BS  
phone: 01732 753333  
fax: 01732 753334  
info@offsetarchitects.co.uk  
www.offsetarchitects.co.uk

