

Flats (Units 1-14)



Proposed Front Elevation 1 (South-East Facing)


SCALE 1:100



Proposed Front Elevation 2 (North-East Facing)

SCALE 1:100

- AIR HANDLING SYSTEM INTAKE VENT
- AIR HANDLING SYSTEM EXTRACT VENT

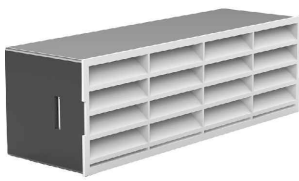

205x60mm WHITE HORIZONTAL AIRBRICK




ROOF TERMINAL VENT



Proposed Rear Elevation 1 (South-West Facing)

SCALE 1:100

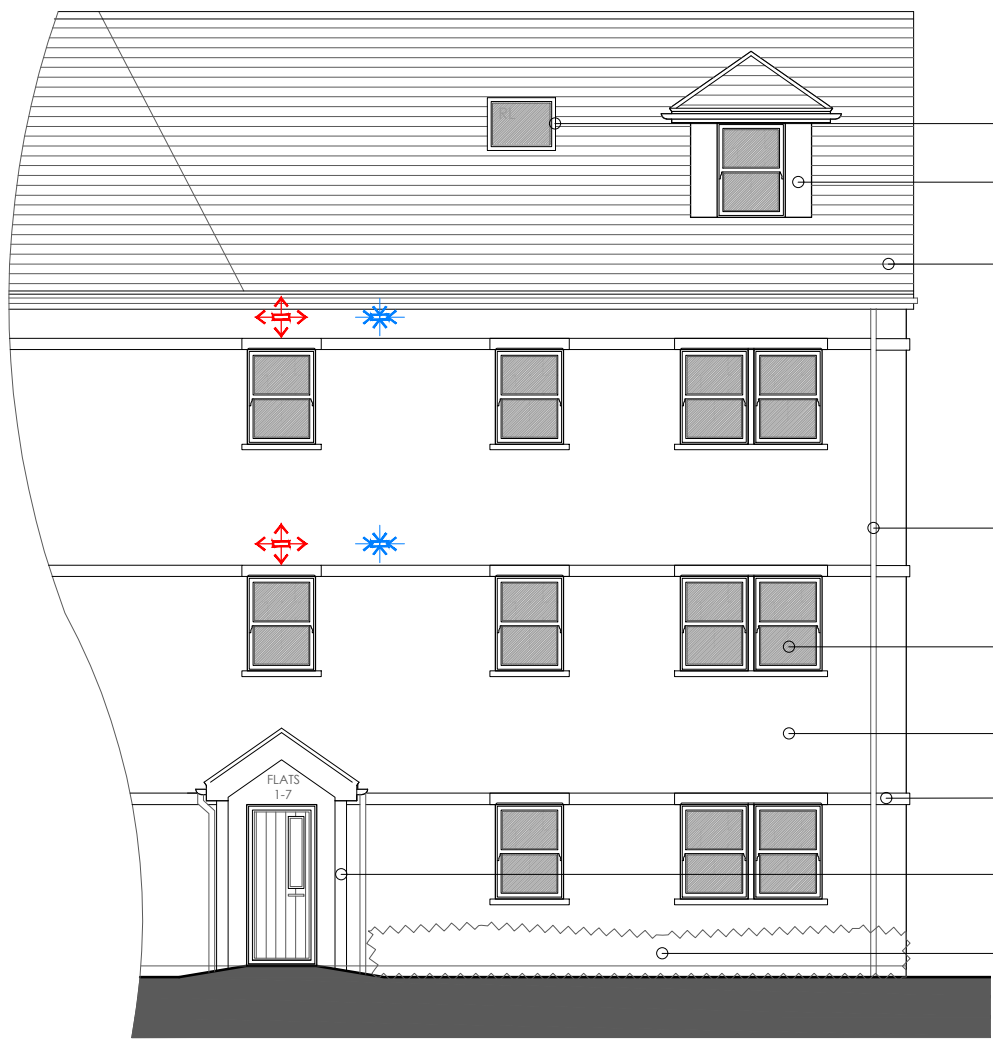

Proposed Rear Elevation 2 (North-West Facing)

SCALE 1:100

- Roof Lights
- White/grey dormer window
- Brown/grey concrete roof tiles
- Black UPVC gutters and down pipes
- UPVC windows and doors
- Rendered facade
- Feature render band
- Circular posts to covered entrance porch
- Low level planting




Proposed Right-Flank Elevation (North Facing)

SCALE 1:100




Proposed Rear Elevation 2 (South Facing)

SCALE 1:100

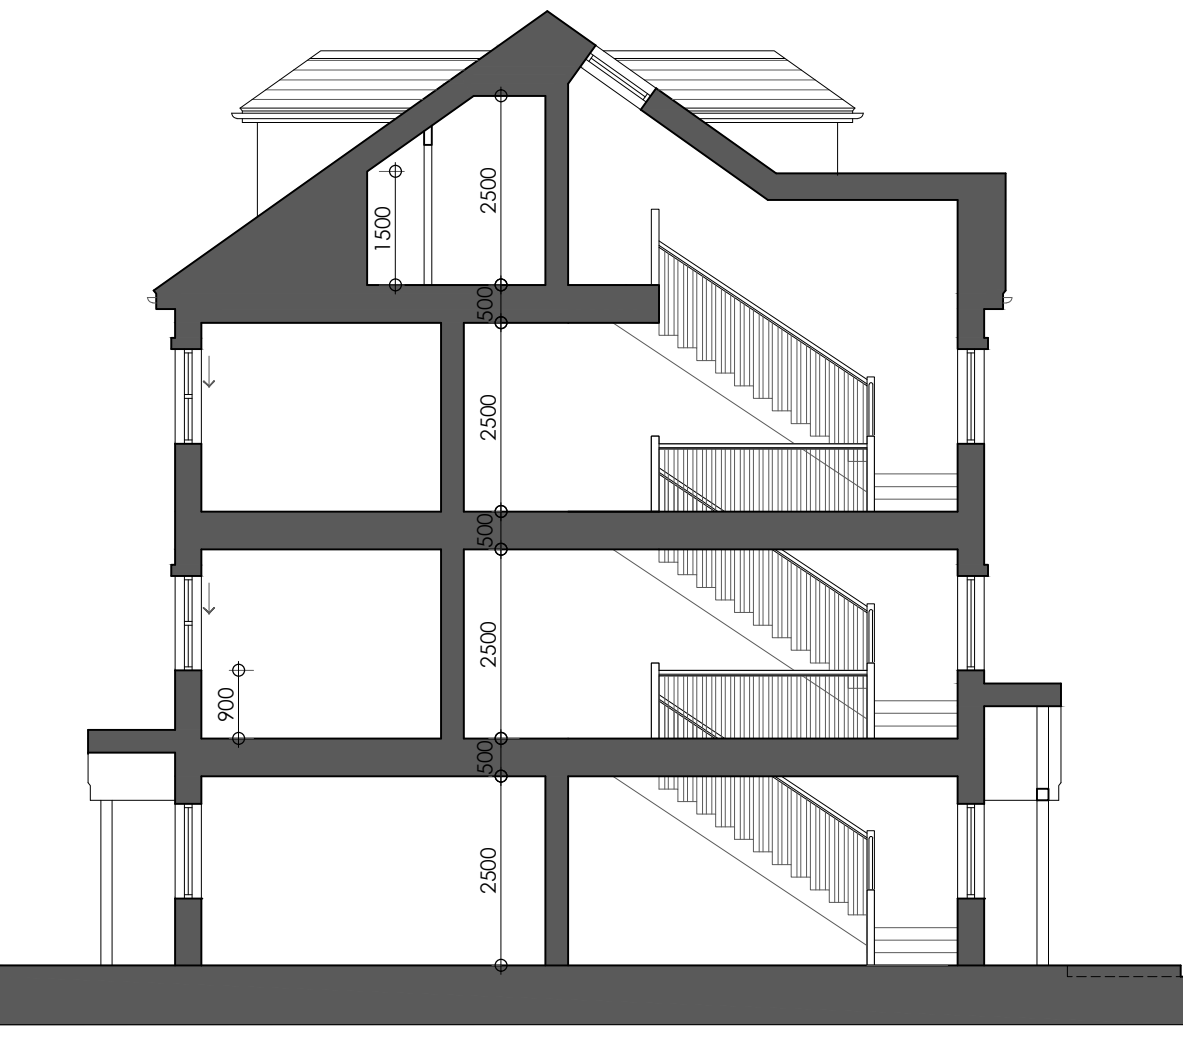

Proposed Indicative Section

SCALE 1:100

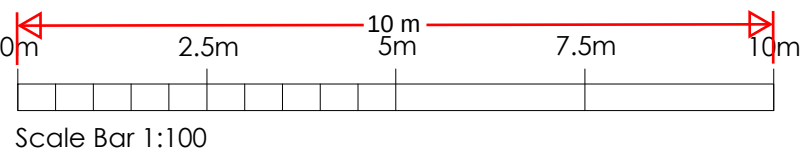

| Rev | Date | Comments |
|-----|------|----------|
|-----|------|----------|

## PLANNING

Client  
BRT Properties Kent Ltd

Project  
2 Vale Road,  
Northfleet,  
Gravesend,  
Kent,  
DA11 8BZ

Title  
Proposed Elevations & Indicative Section

|              |          |
|--------------|----------|
| Project No.  | Date     |
| 7985         | MAR 25   |
| Drawing No.  | Revision |
| 7985-PD-22   |          |
| Scale        | Drawn    |
| AS SHOWN @A1 | NF       |
|              | Check    |
|              | RR       |

Nepical House, London Road  
Wrotham Heath, TN15 7BS  
phone: 01732 753333  
fax: 01732 753334  
info@offsetarchitects.co.uk  
www.offsetarchitects.co.uk

