



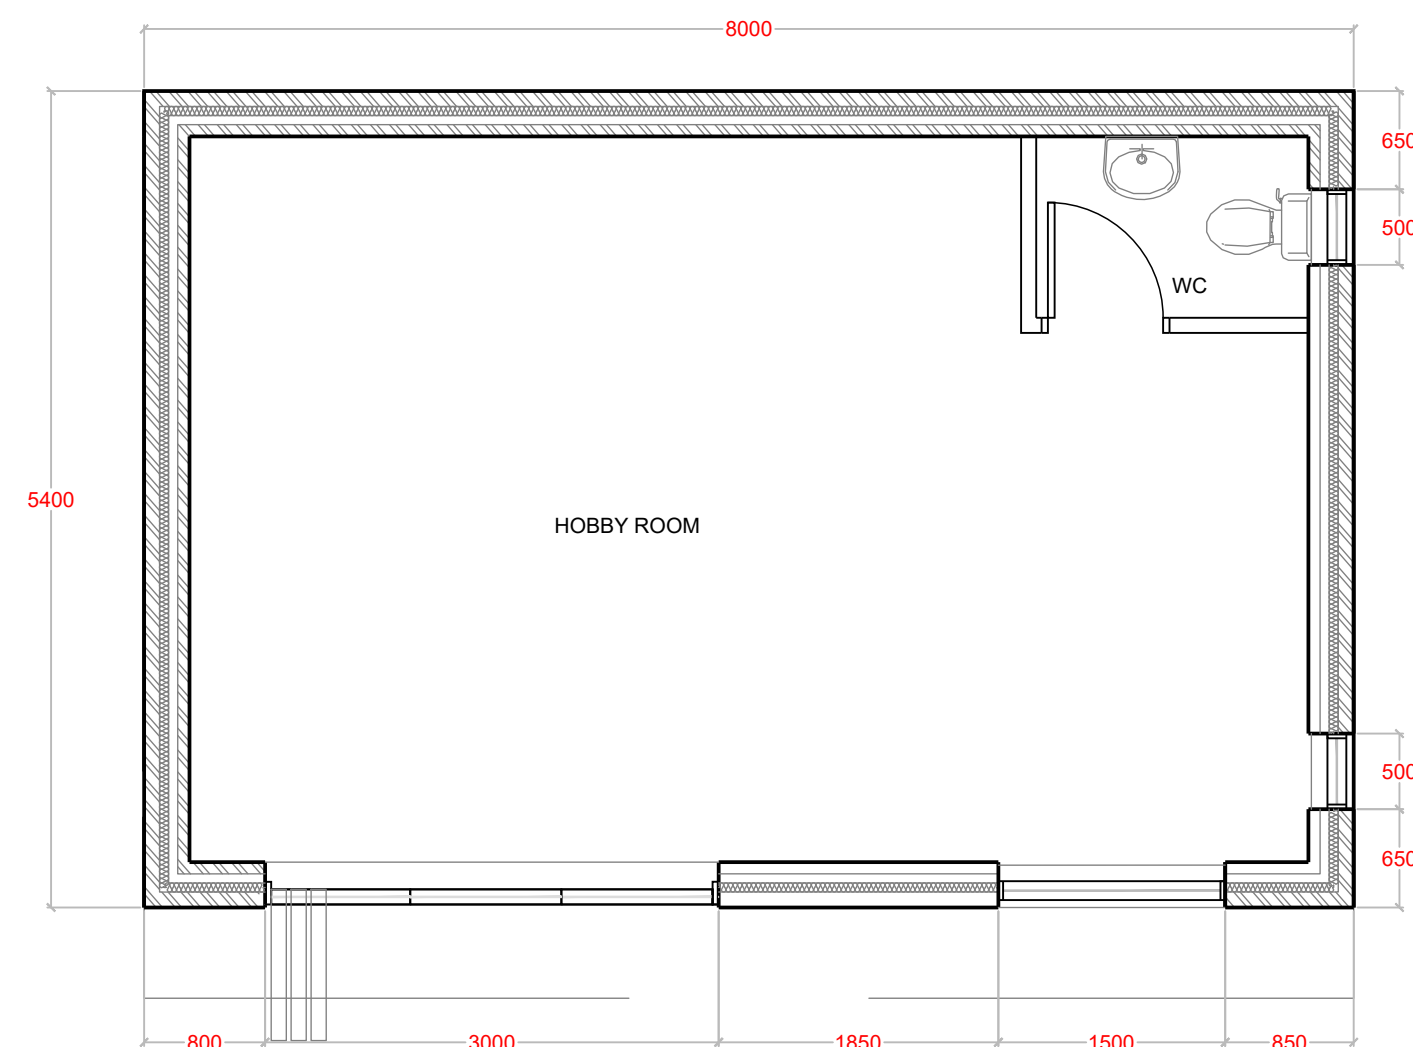


PROPOSED GROUND FLOOR PLAN




PROPOSED ROOF PLAN

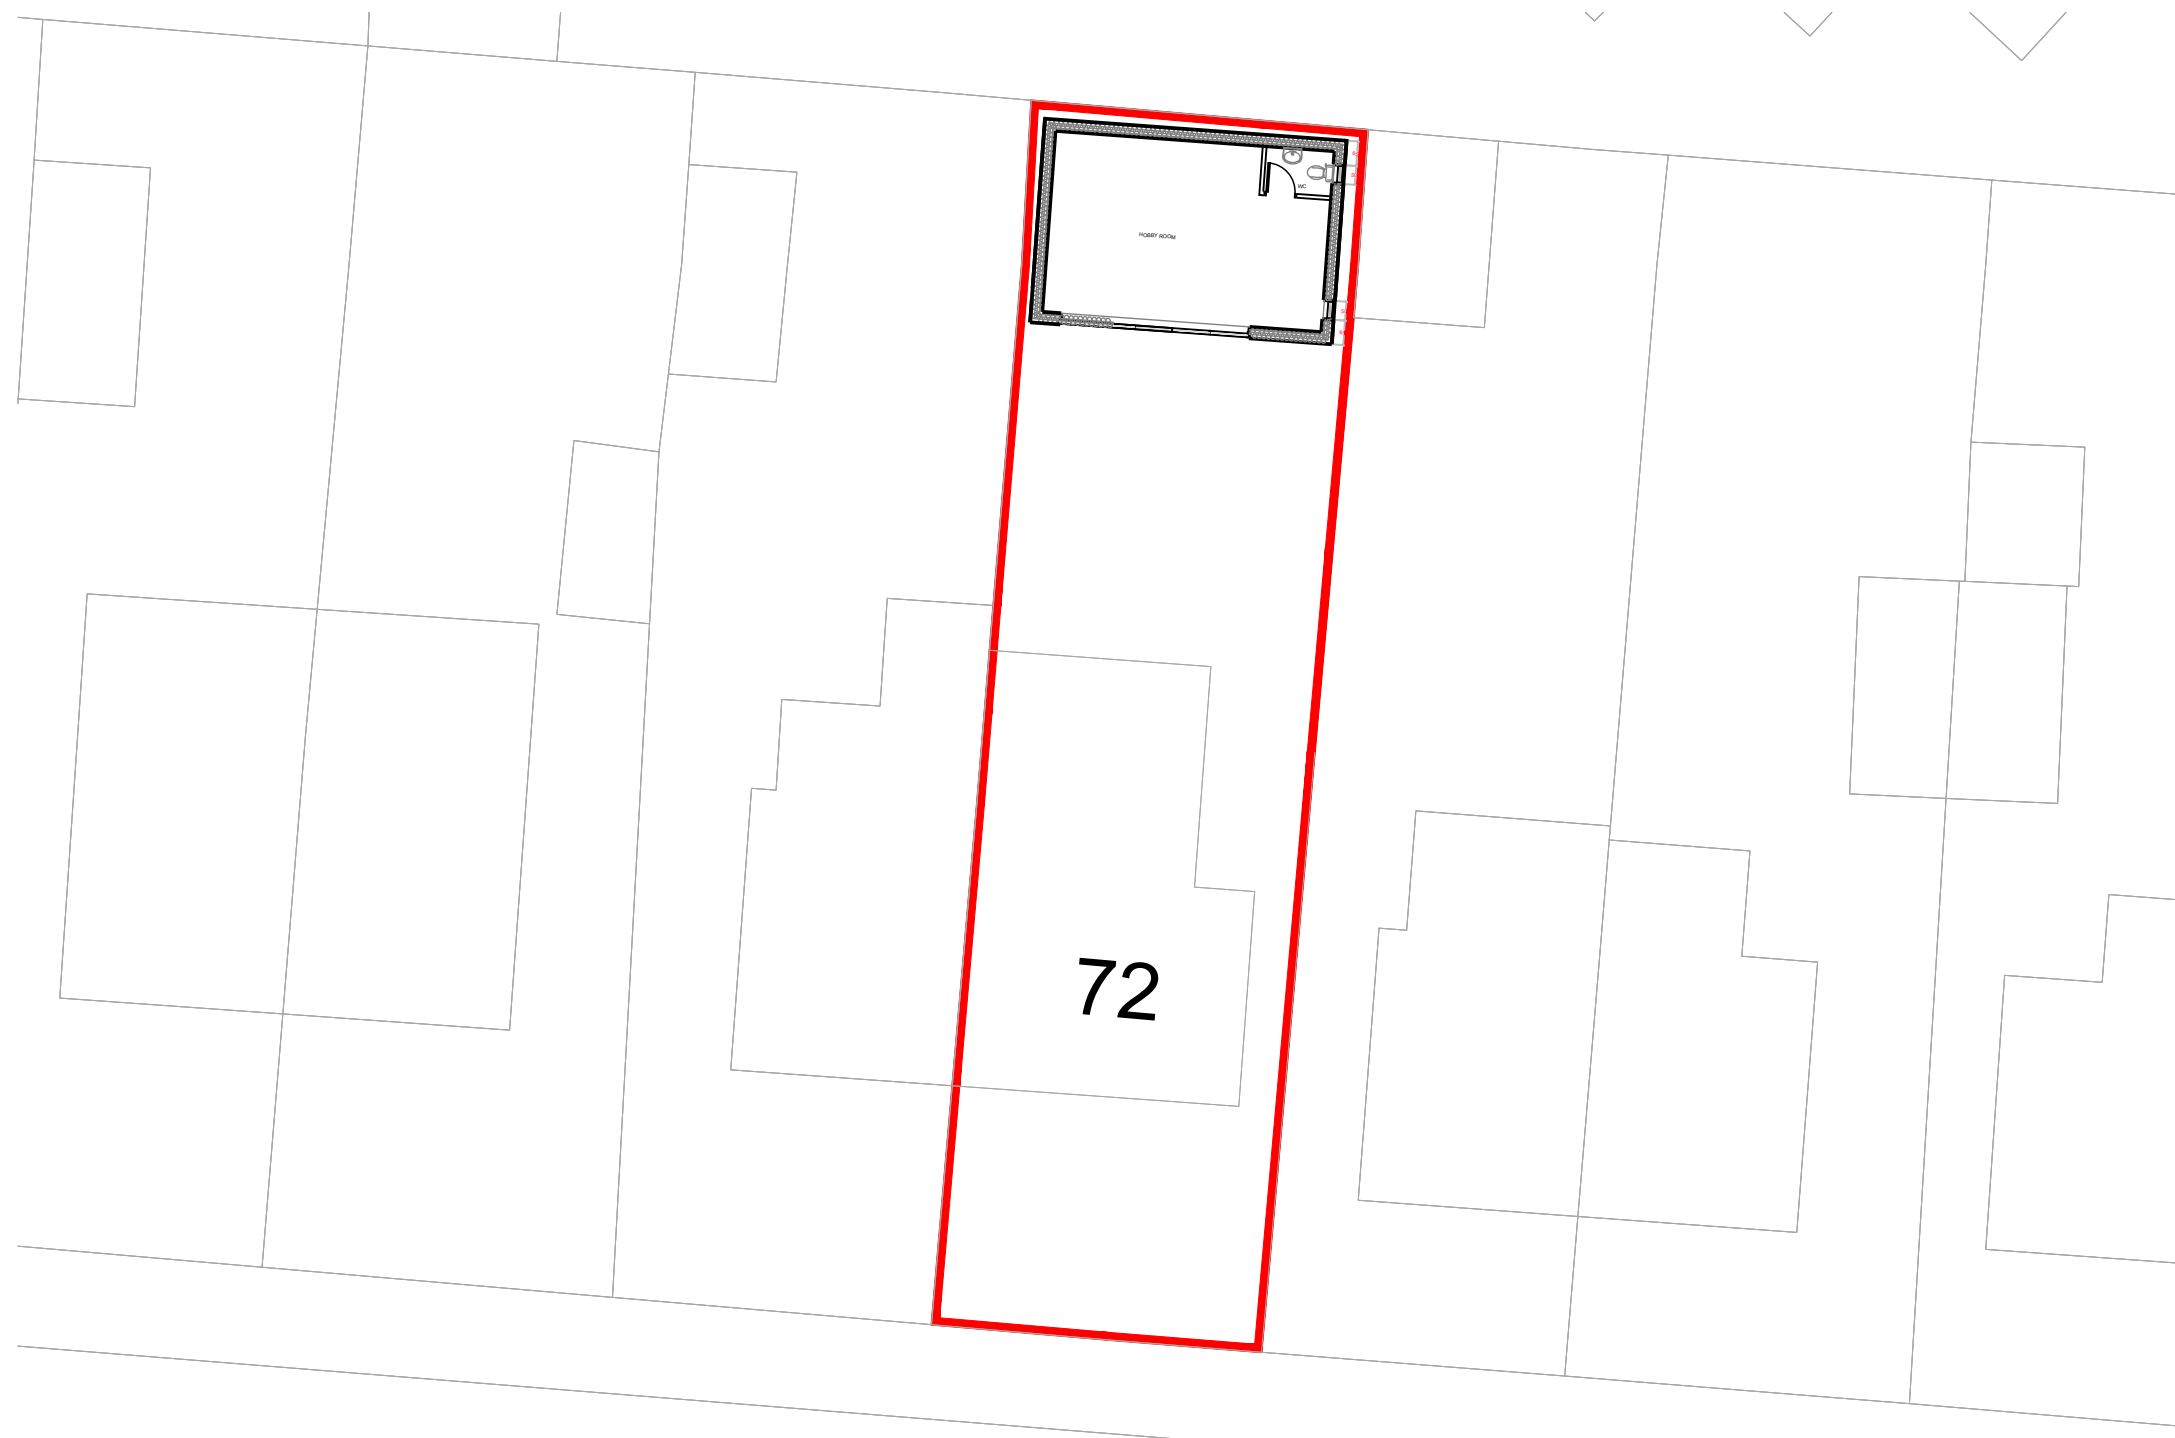


SITE BLOCK PLAN
@1:200 SCALE

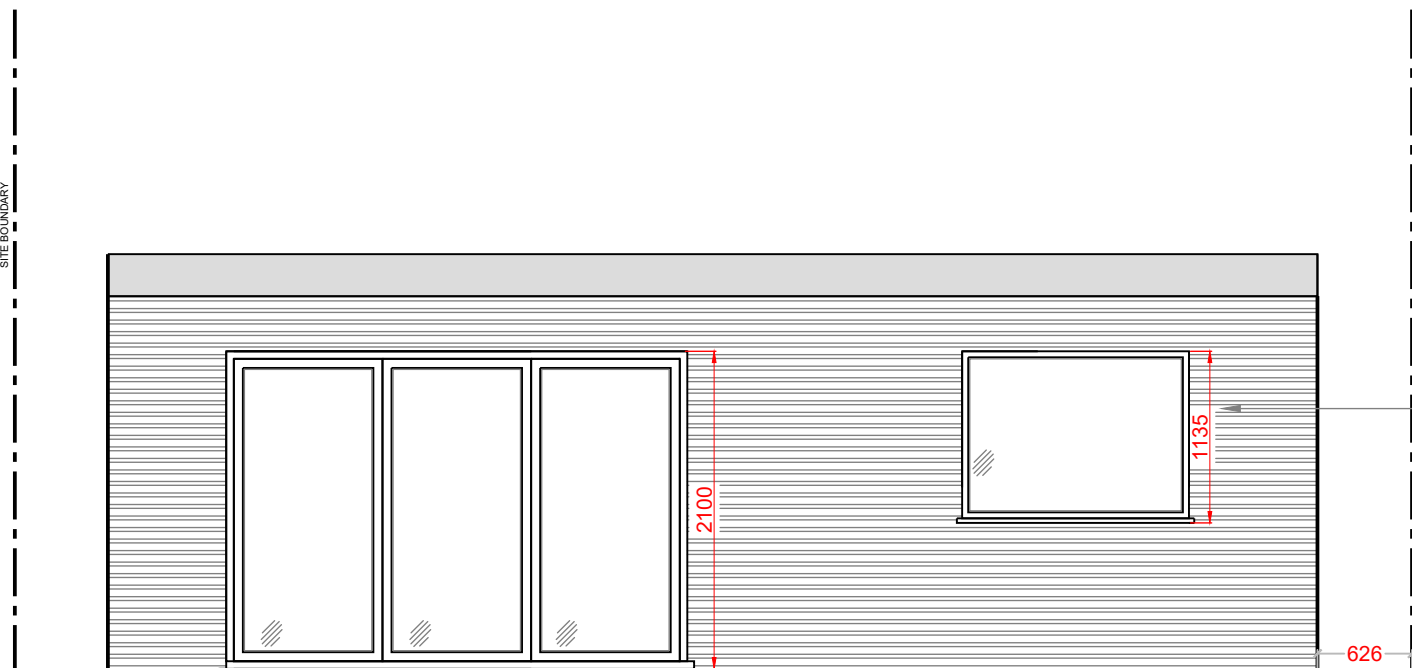


PROPOSED FRONT ELEVATION

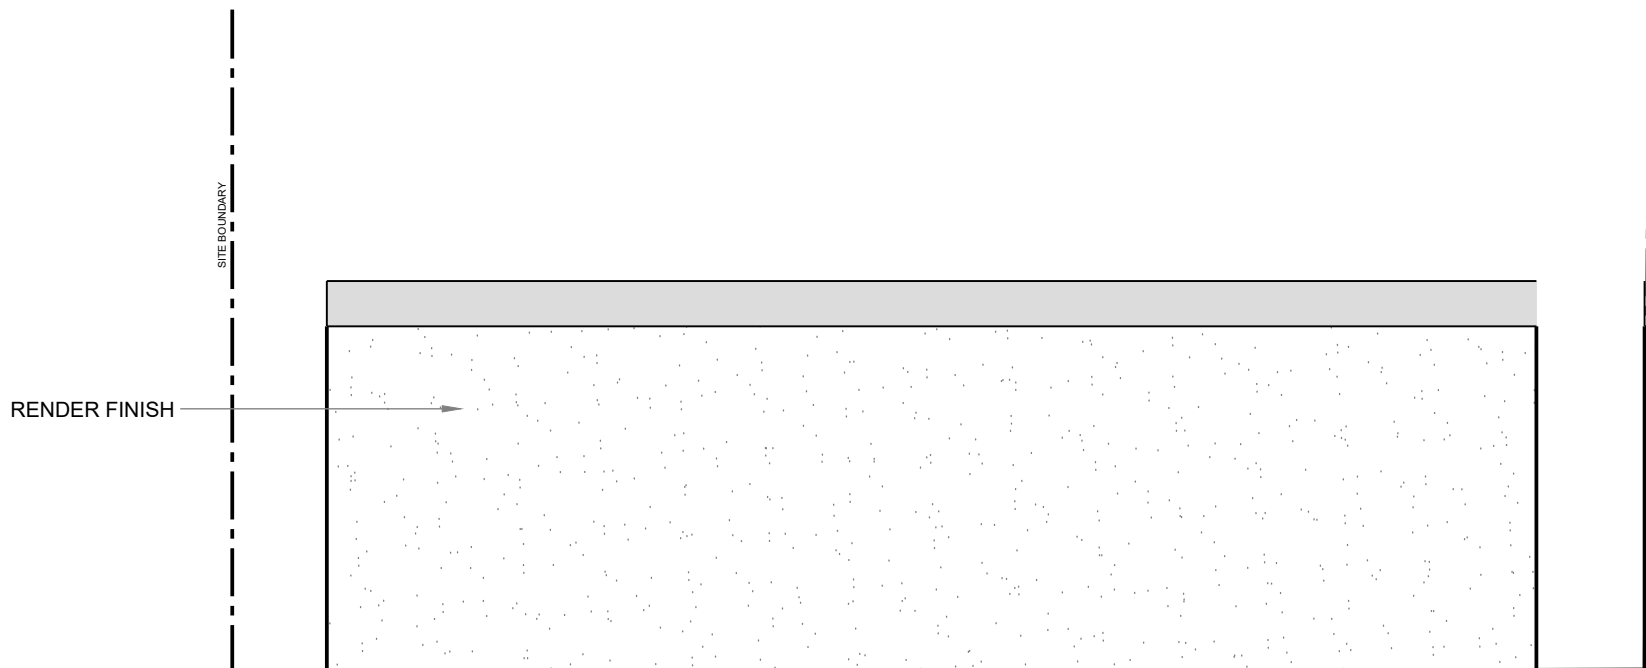


PROPOSED REAR ELEVATION

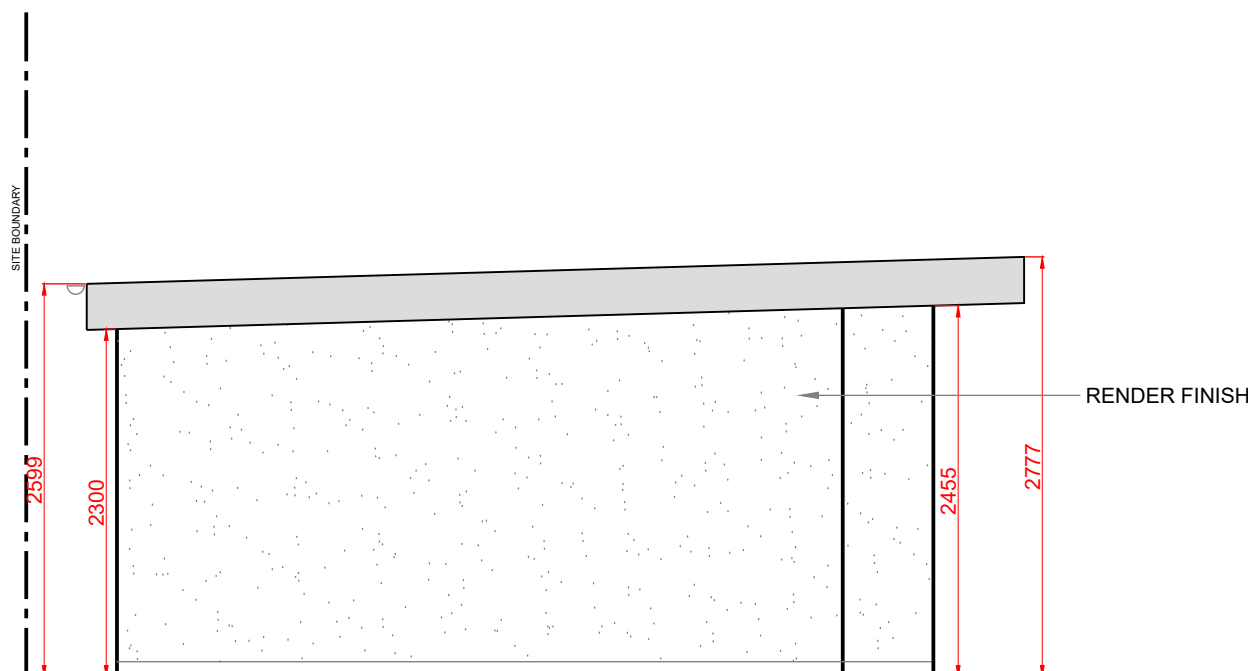

PROPOSED SIDE ELEVATION

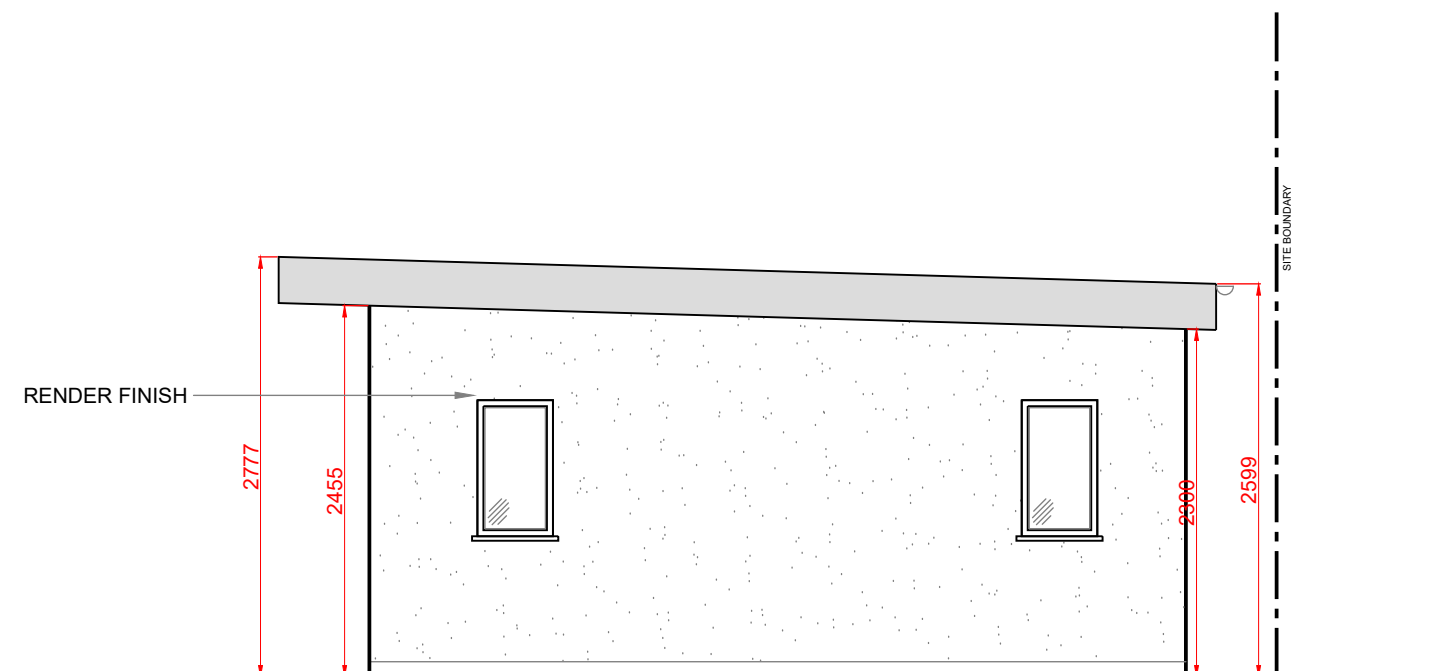

PROPOSED SIDE ELEVATION

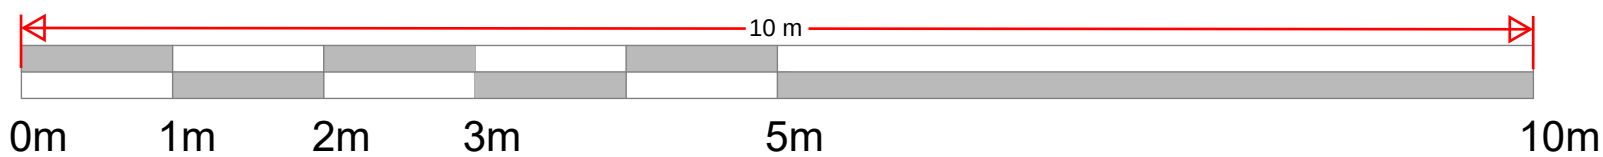

SCALE BAR



SITE LOCATION PLAN
@1:1250 SCALE



NOTES

- DO NOT SCALE FROM THIS DRAWING.
- ALL DIMENSIONS MUST BE CHECKED ON SITE.
- ALL RIGHTS RESERVED. NO REPRODUCTION IN ANY MATERIAL FORM IS PERMITTED WITHOUT CONSENT.
- THIS DRAWING IS COPYRIGHT OF KENT ARCHITECTURAL SERVICES.

client
MR & MRS BASSEY

project
27 IMPERIAL DRIVE
GRAVESED, KENT, DA11

title
PROPOSED
GARDEN/HOBBY ROOM

scales
1:50 @A1

date 26.09.24	drawn mss	size A1
------------------	--------------	------------

drawing no. SL-001-221	revision P1
---------------------------	----------------