





PROPOSED STREET SCENE

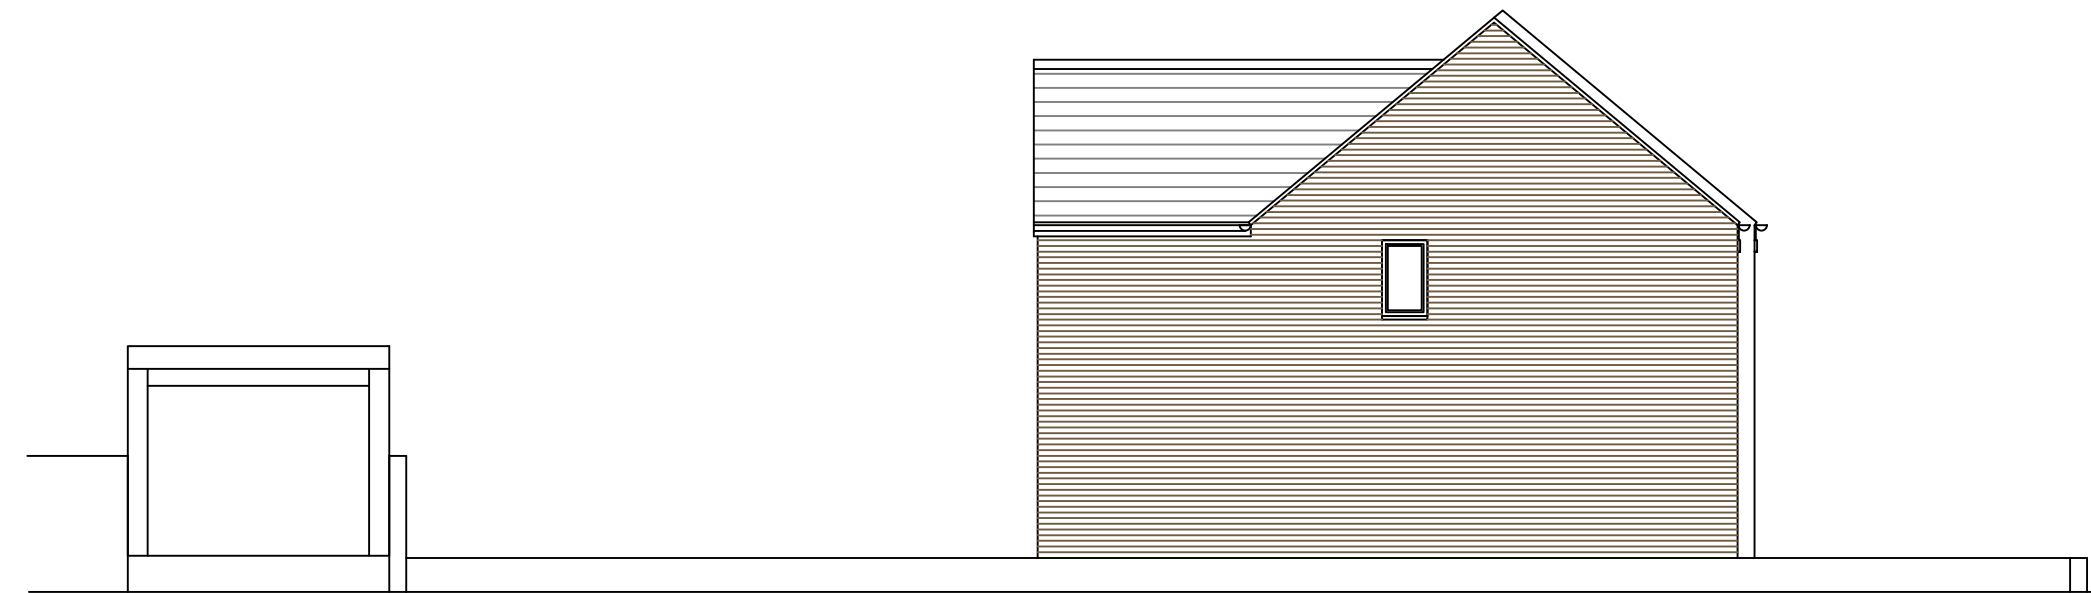


PROPOSED SIDE ELEVATION




PROPOSED REAR ELEVATION

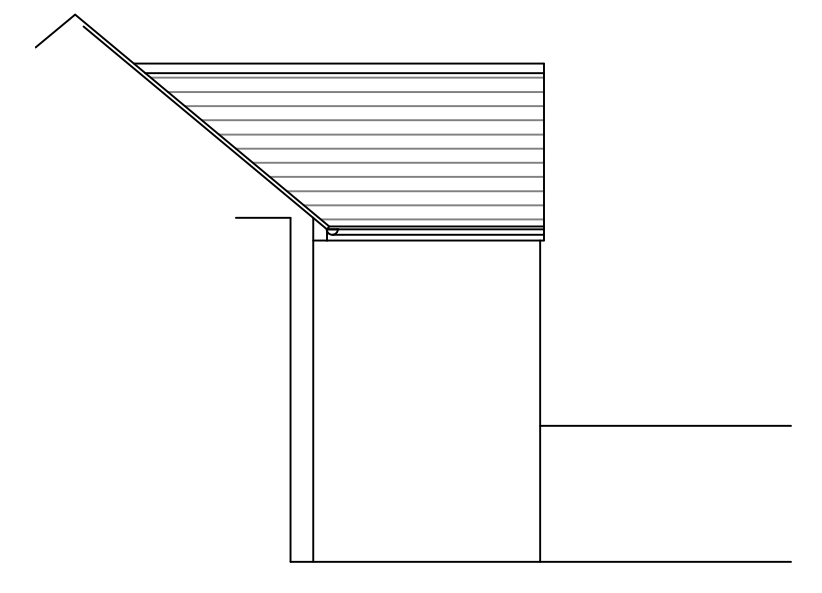


PROPOSED SIDE ELEVATION

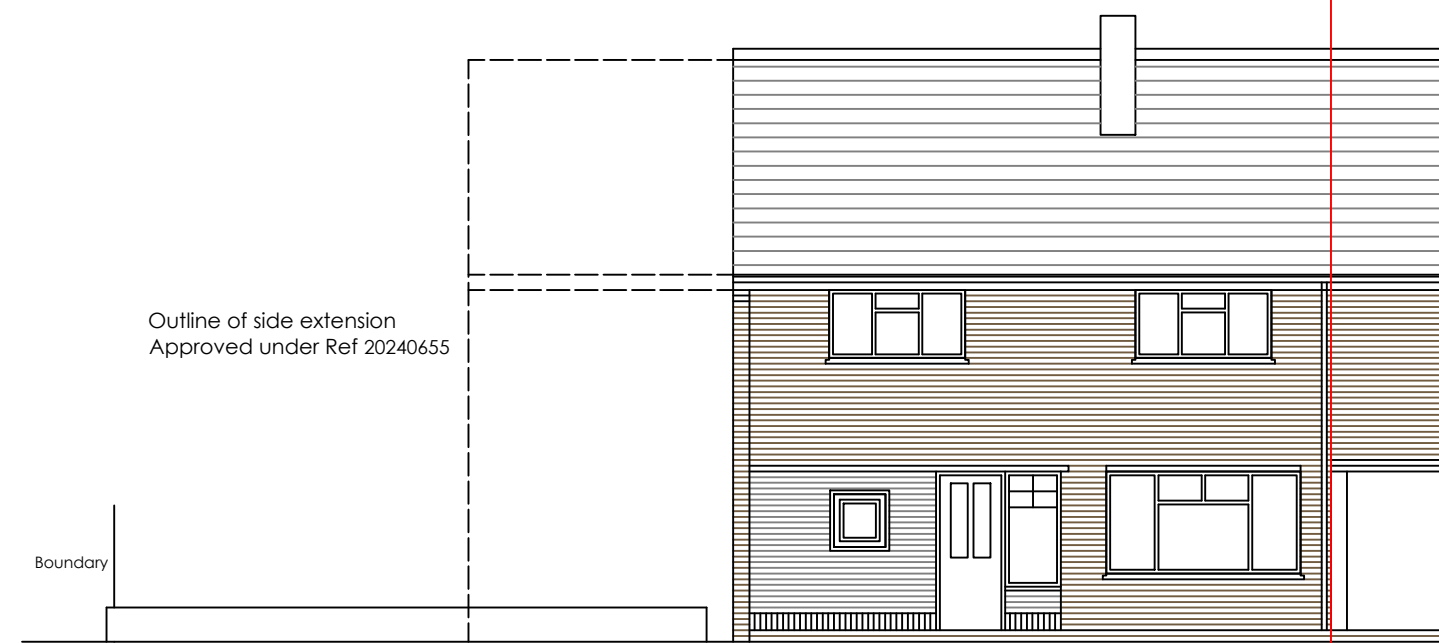



EXISTING STREET SCENE

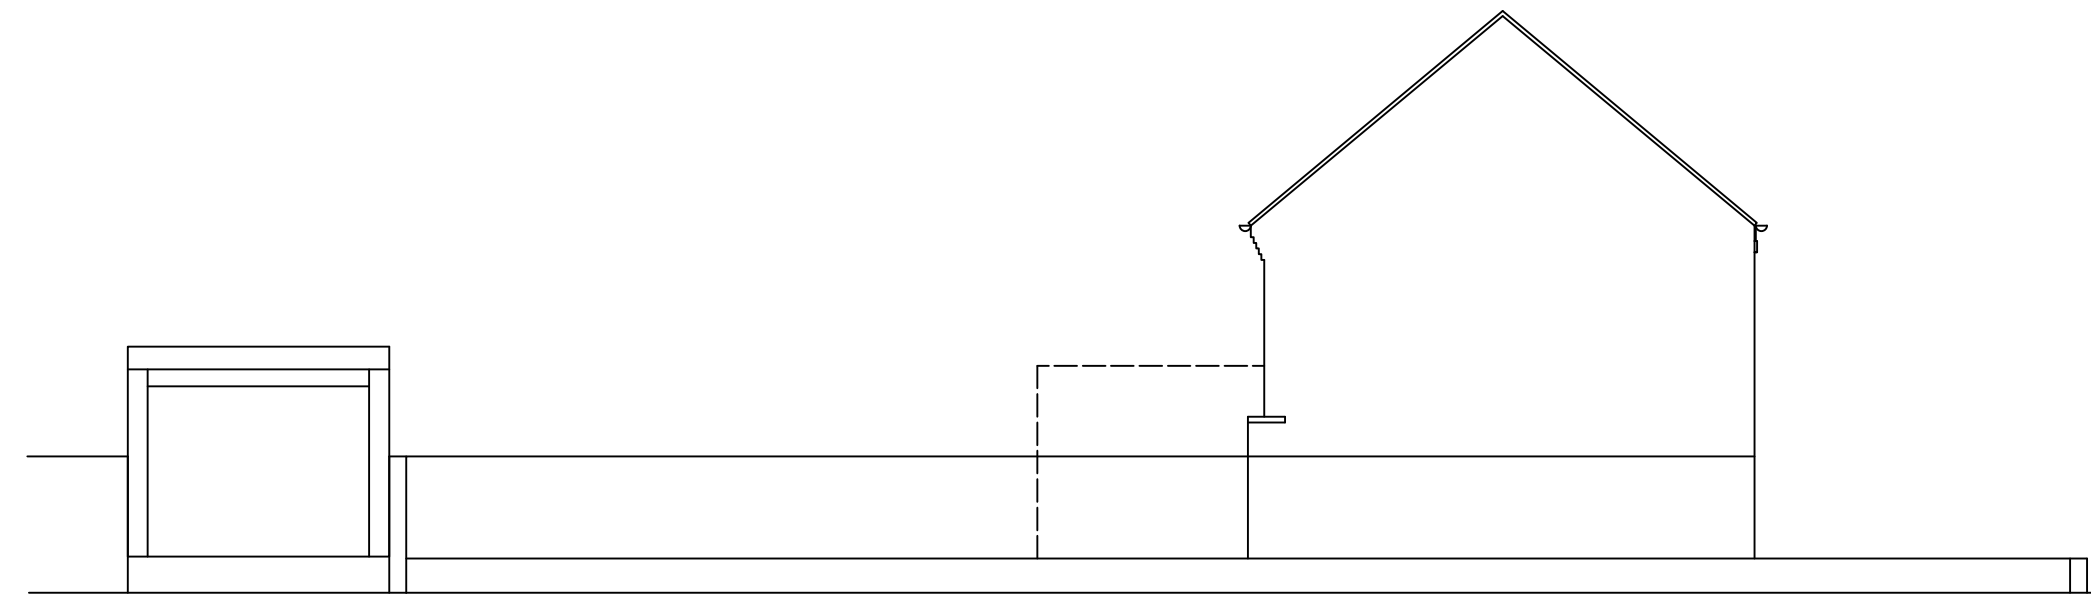


EXISTING SIDE ELEVATION

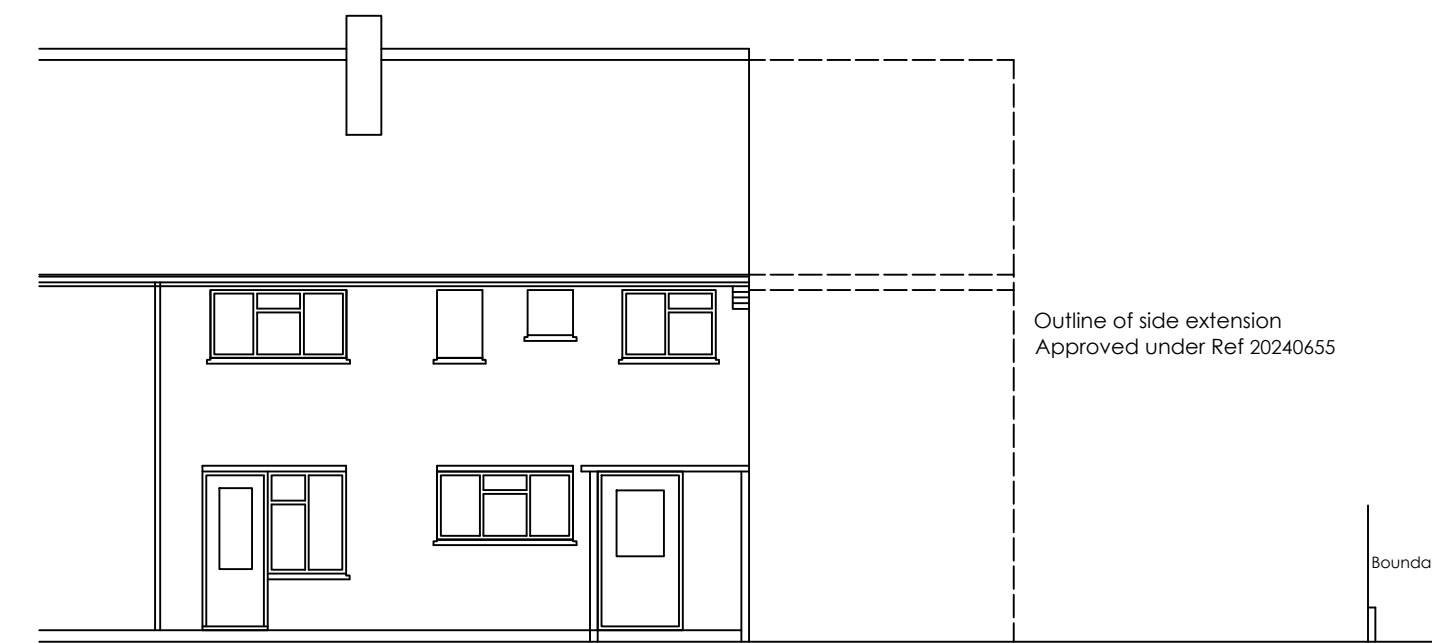


EXISTING REAR ELEVATION

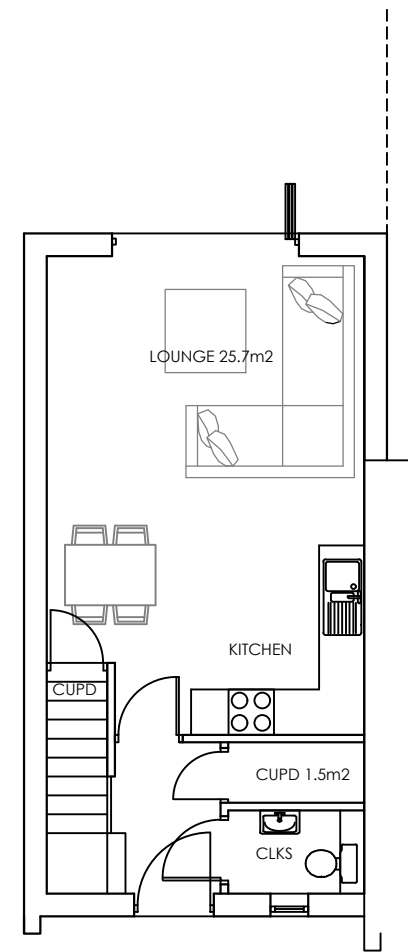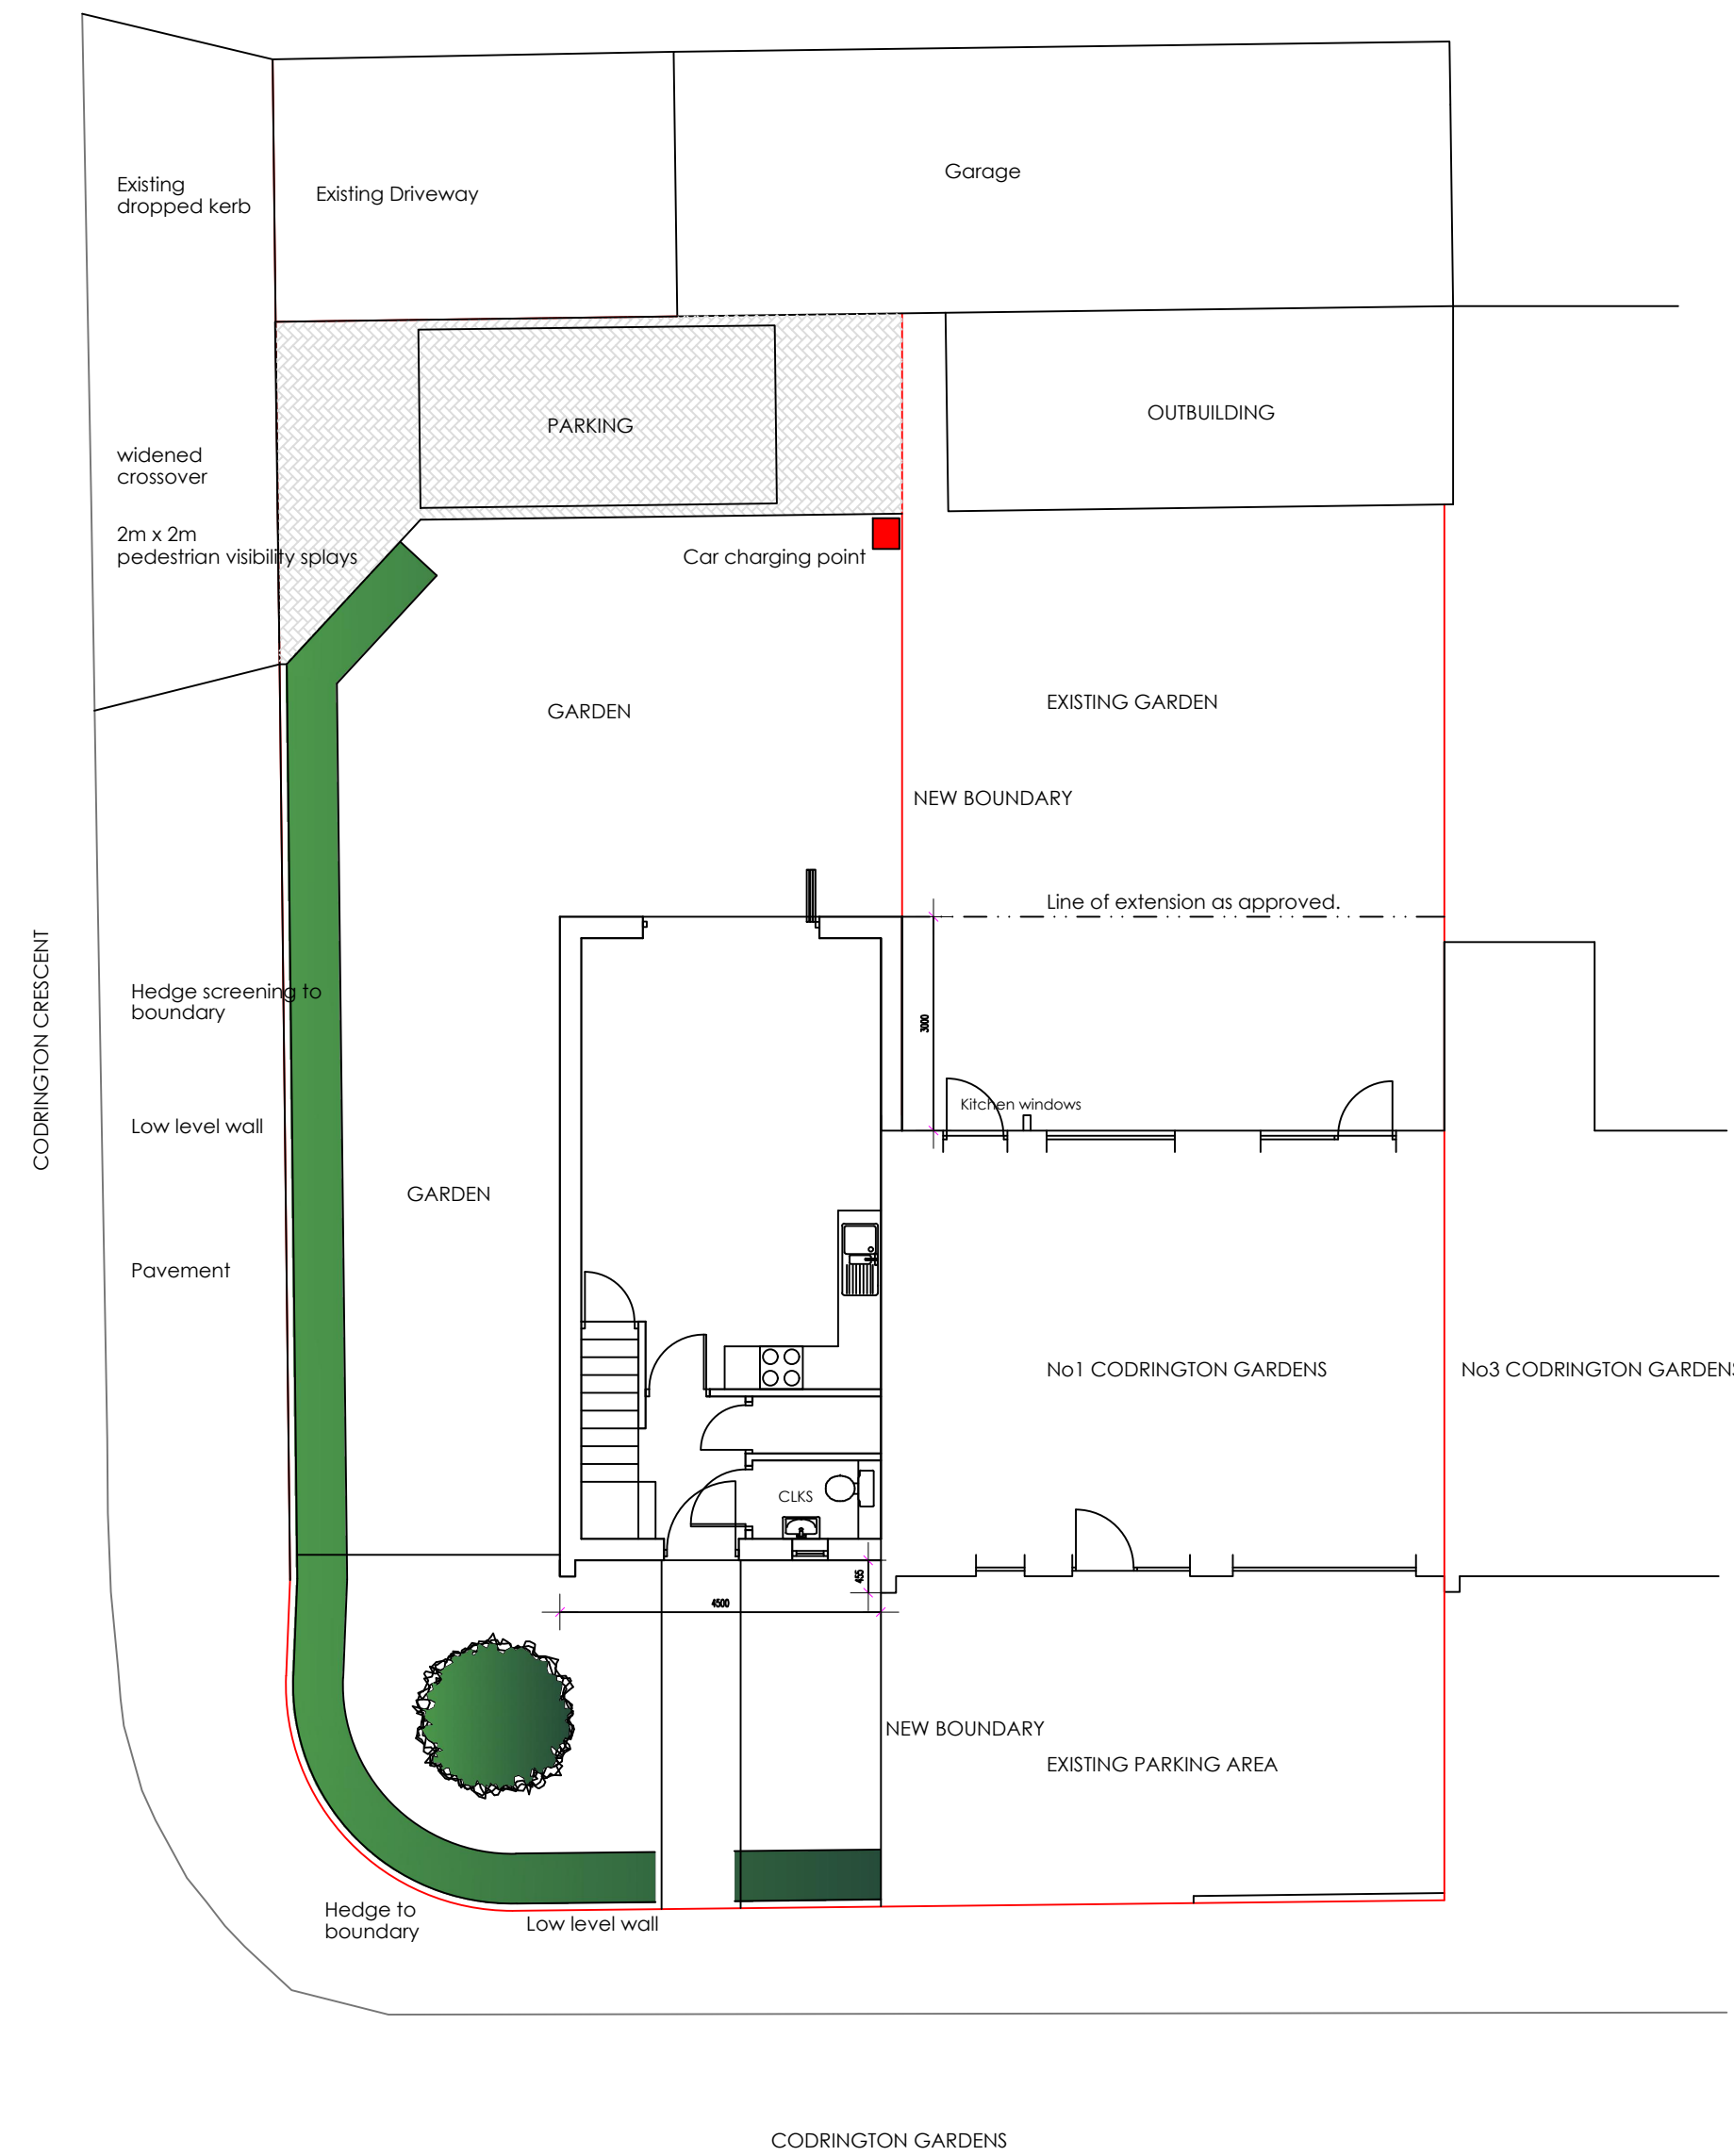


PROPOSED GROUND FLOOR PLAN
AREA 70m²

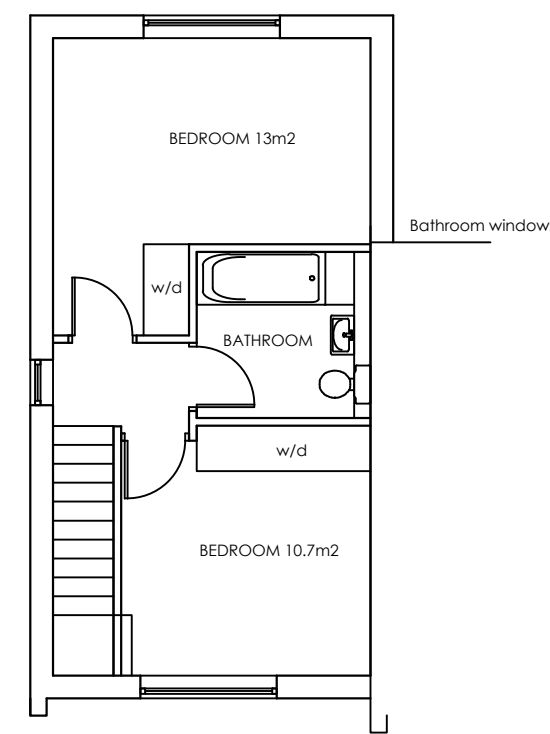


PROPOSED FIRST FLOOR PLAN

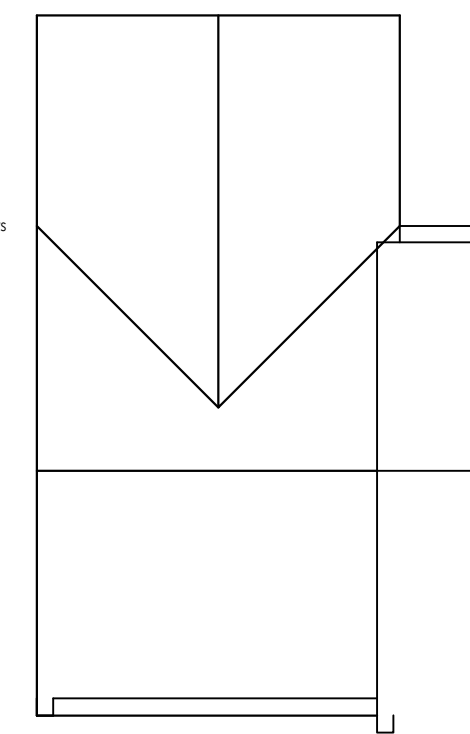


PROPOSED ROOF PLAN

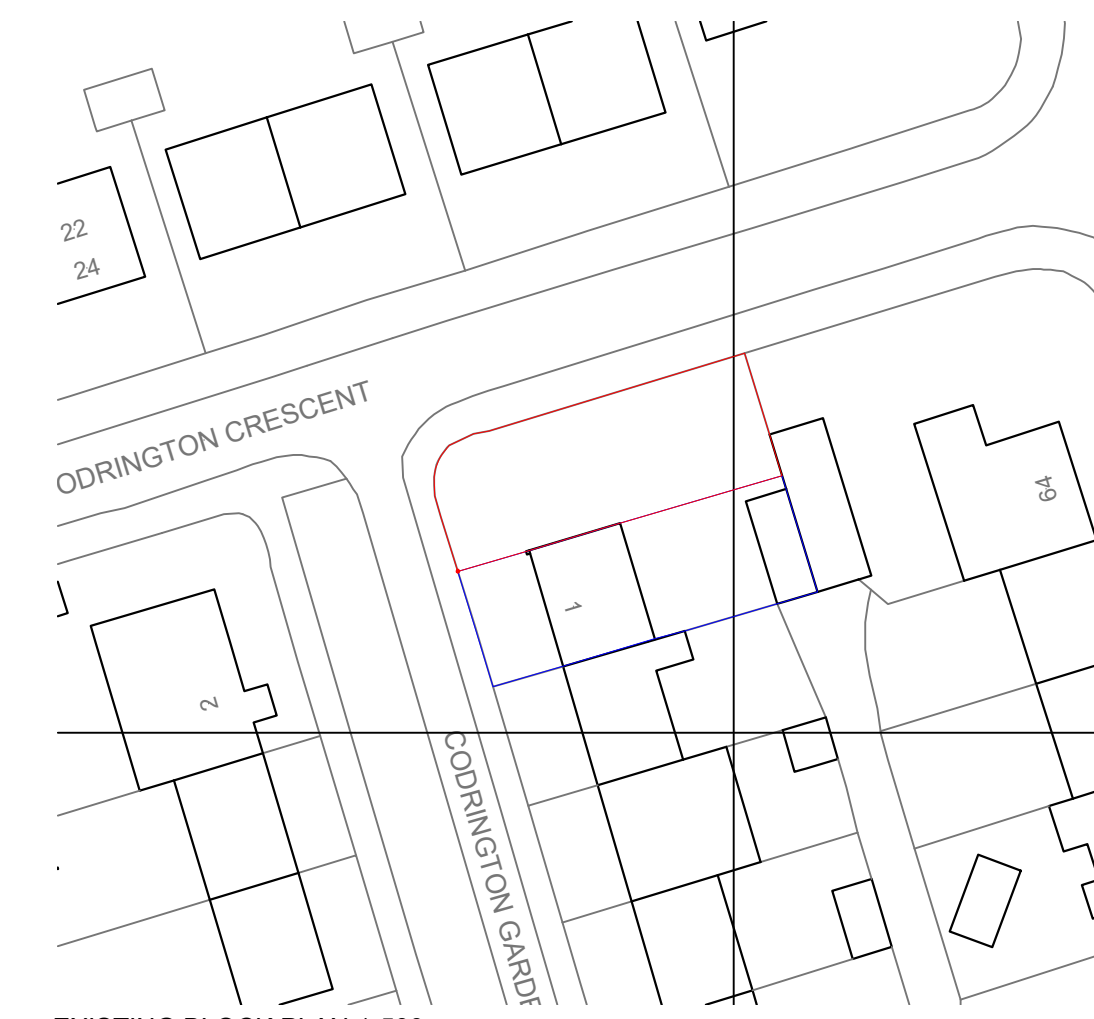


EXISTING BLOCK PLAN 1-500

 

LOCATION PLAN 1-1250

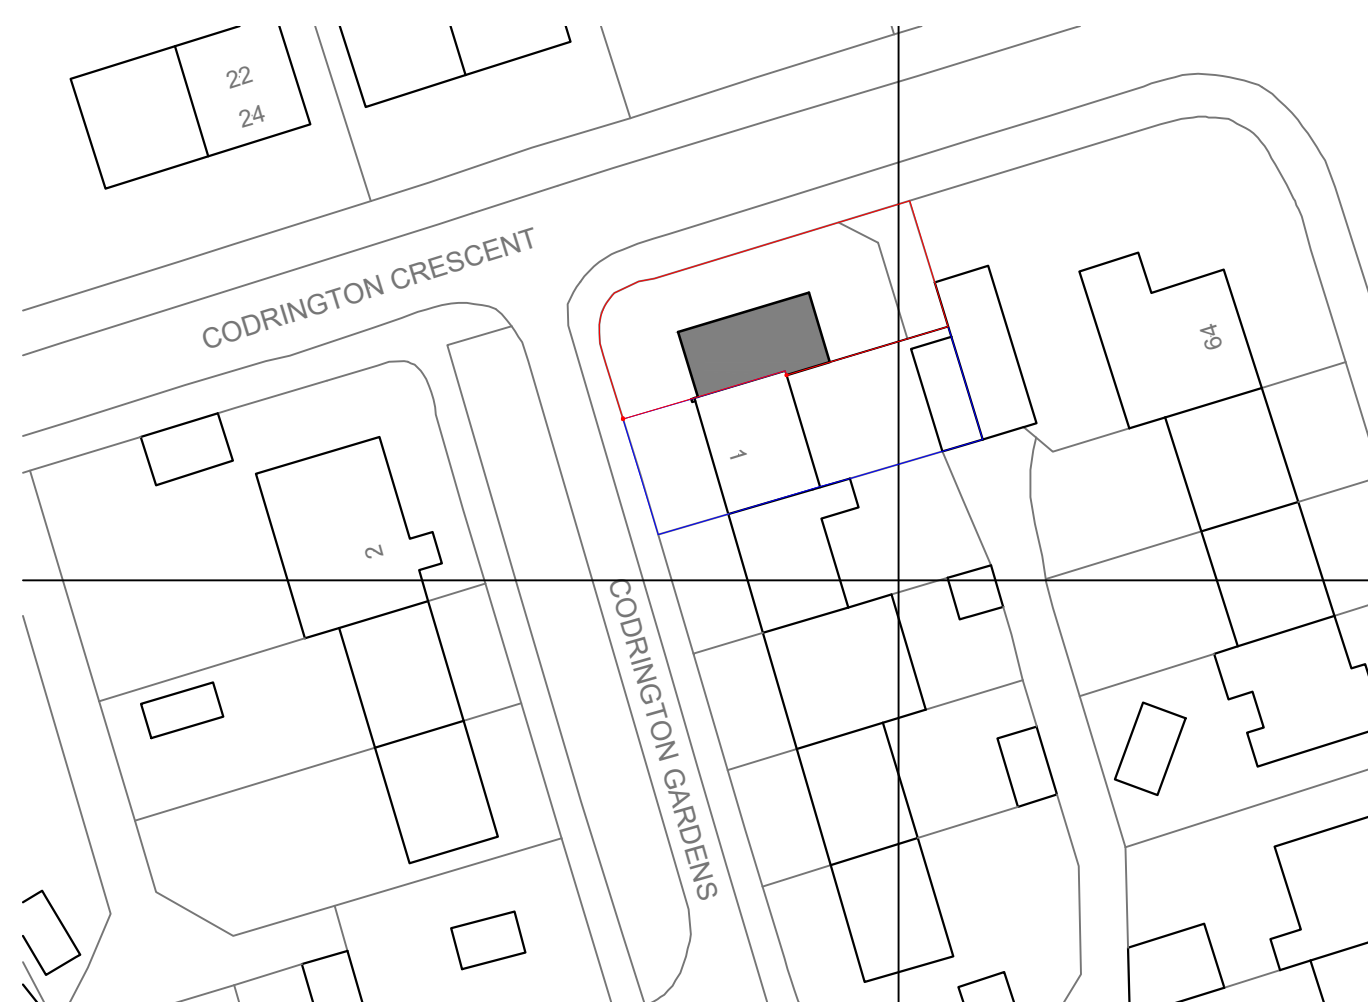

PROPOSED BLOCK PLAN 1-500

 

Revision	Date	Description

Status
PLANNING



design studio
prieftfield stadium gillingham kent ME7 4DD
tel 01634 304700 fax 01634 850986
e mail: markcarter.design@virgin.net

Client
MR HARDEEP SINGH

Drawing Title
EXISTING AND PROPOSED PLANS
AND ELEVATIONS

Project Title
PROPOSED ATTACHED NEW
DWELLING AT
No1 CODRINGTON ROAD

Scale
1:100

Date
DEC 24

Drawn
MC

Drawing No
3480 - 003

Rev
C