

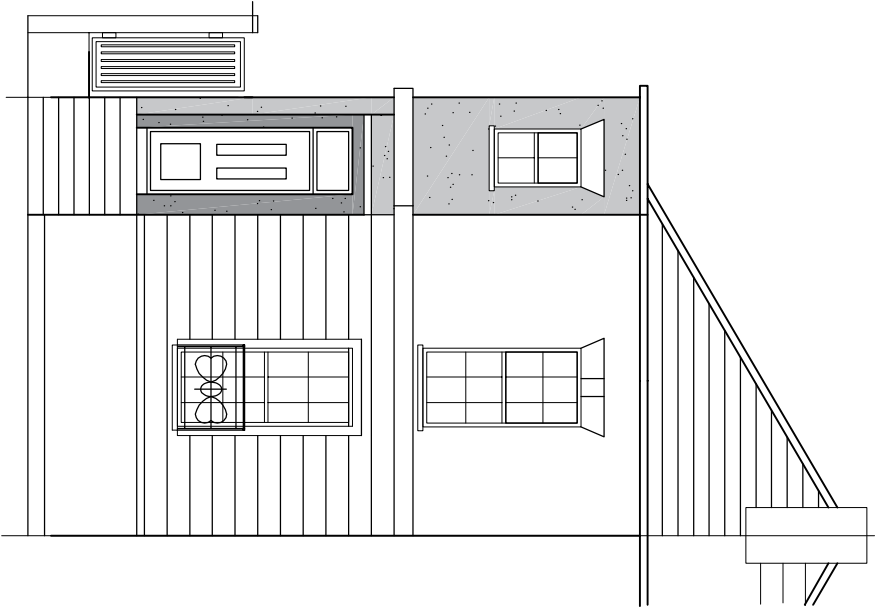


 

Proposed Front Elevation

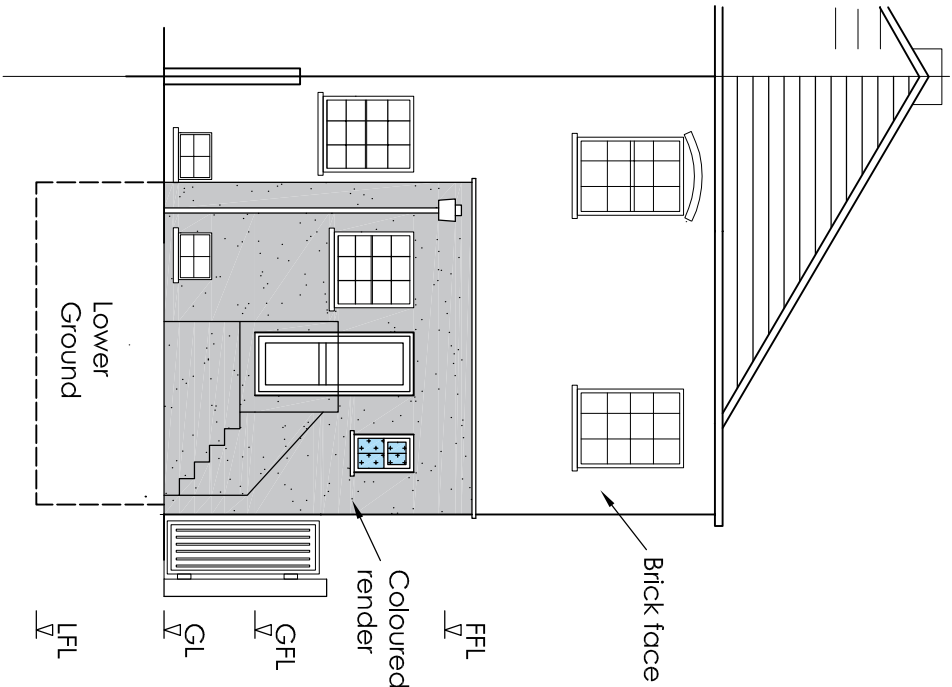

Proposed Rear Elevation

Project		Mr Singh 3 Cambrian Grove Gravesend Kent DA11 0PU Rear Extension, Porch and Side Extension above new Porch		H Channa Picaroons Maidstone Road Platt Kent TN15 8LB Tel: 07828277909 E-mail: hbchanna@tiscali.co.uk			
Drawing Title	B		Reduce extension depth and add parapet wall with flat roof	Jan 25			
	A	Revised rear extension roof		Dec 24	Drawn	Date	
	Rev	Description		Date	HC	Nov 24	Scale 1:100
Proposed Front and Rear Elevations						Drawing No.	3CG/A3/05B