
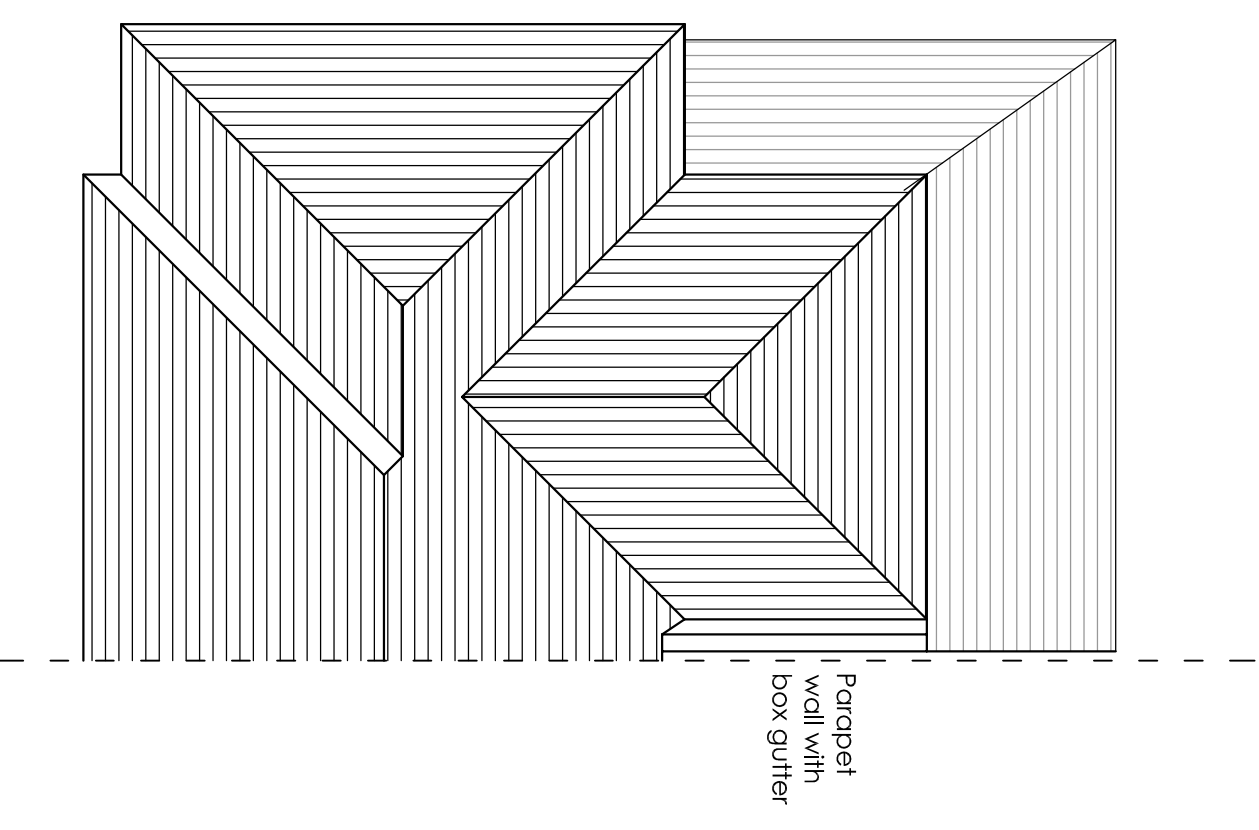
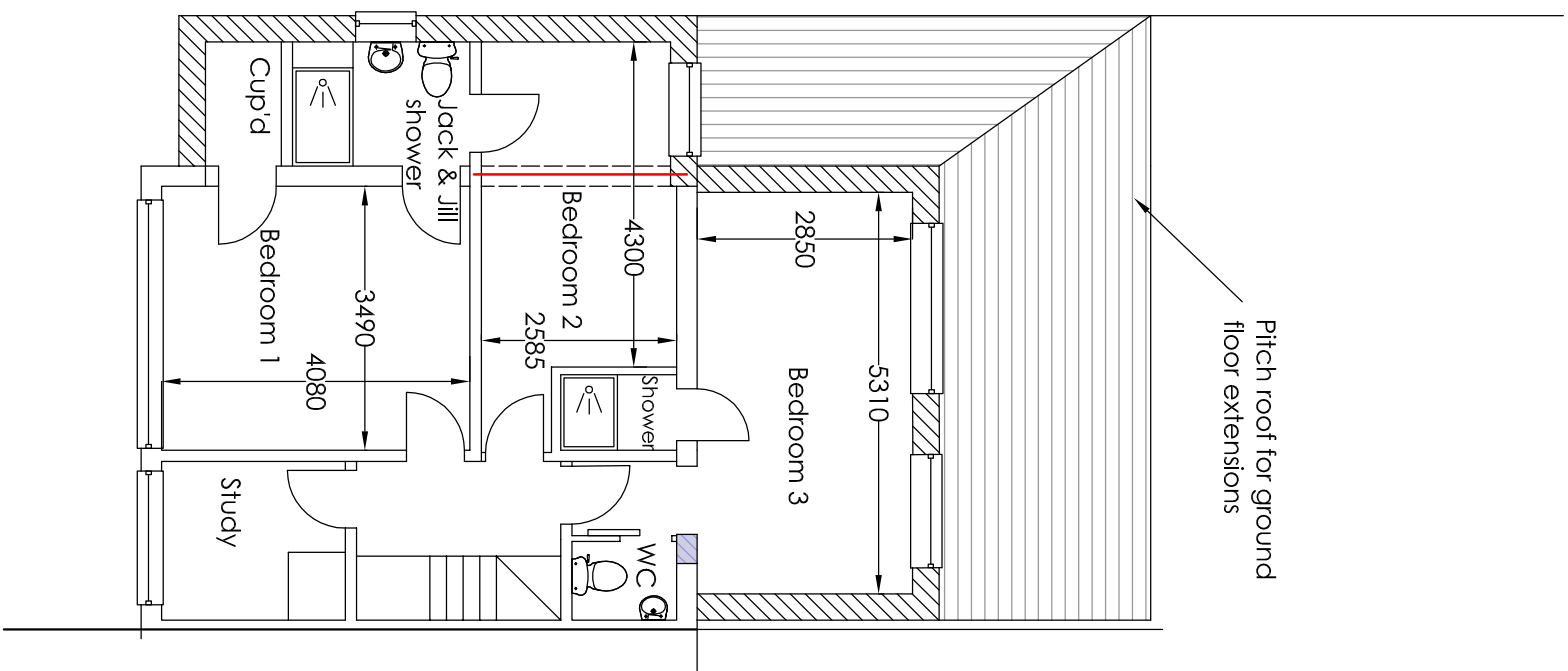
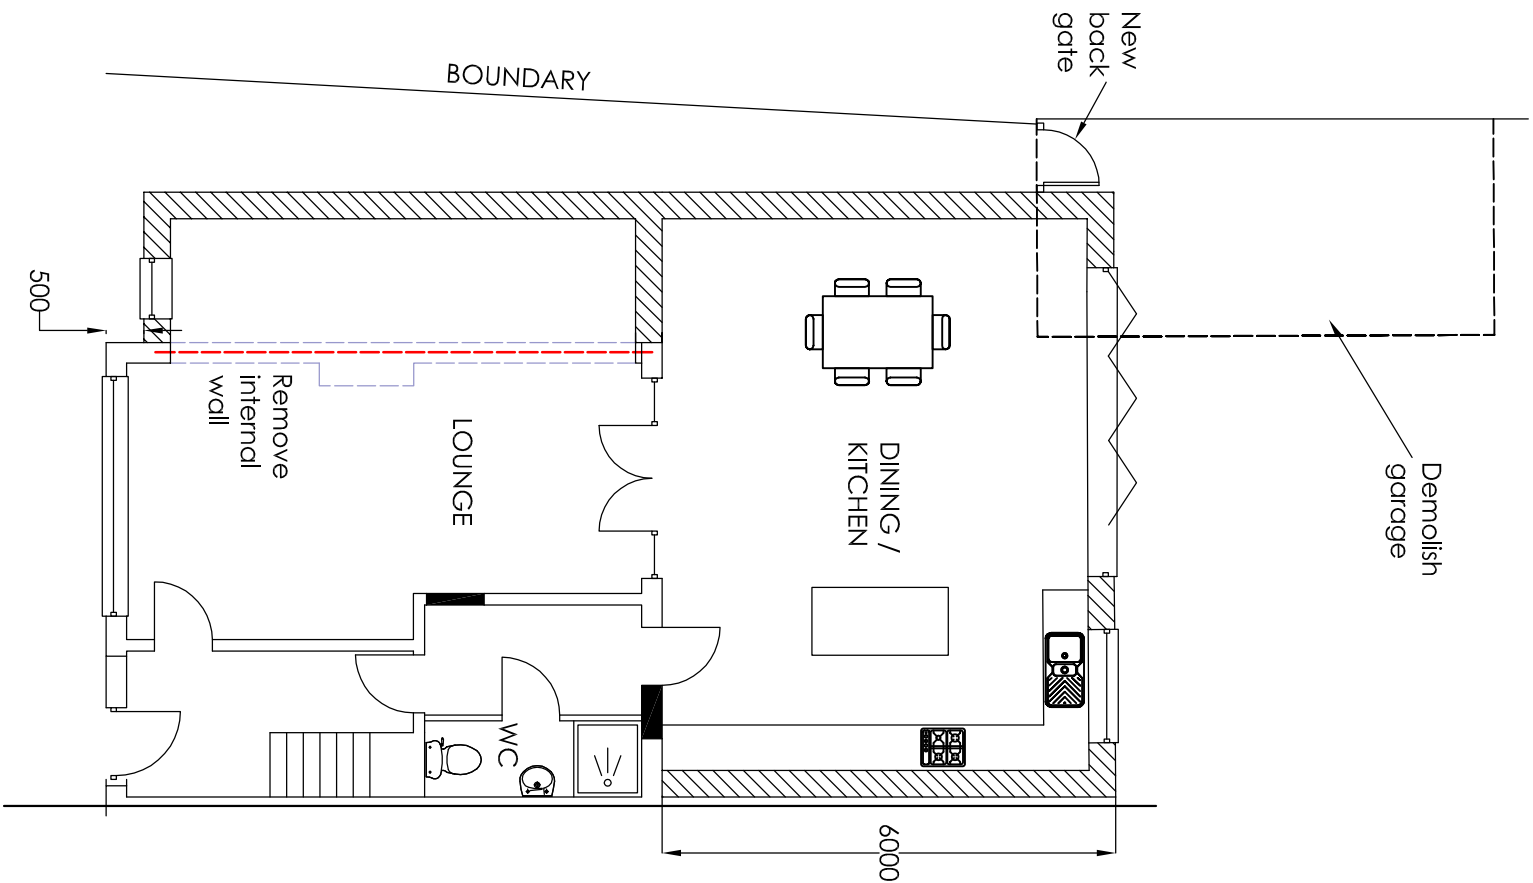


 

Proposed GF Plan

Proposed FF Plan

Proposed Roof Plan

Project

Mr D S Dhot 98 Vigilant Way Gravesend Kent DA12 4PN

Two storey side, ground floor and first floor rear extensions, demolish garage and new vehicle crossover

Drawing Title

Proposed Floors / Roof Plans

Rev

Description

Date _____

Drawn

HC

Date _____

Nov 24

Scale

1:100

Drawing No.

98VW/A3/O2

H Channa

Picaroon's Maidstone Road Platt Kent TN15 8LB

Tel: 07828277909 E-mail: hbchanna@tiscali.co.uk