
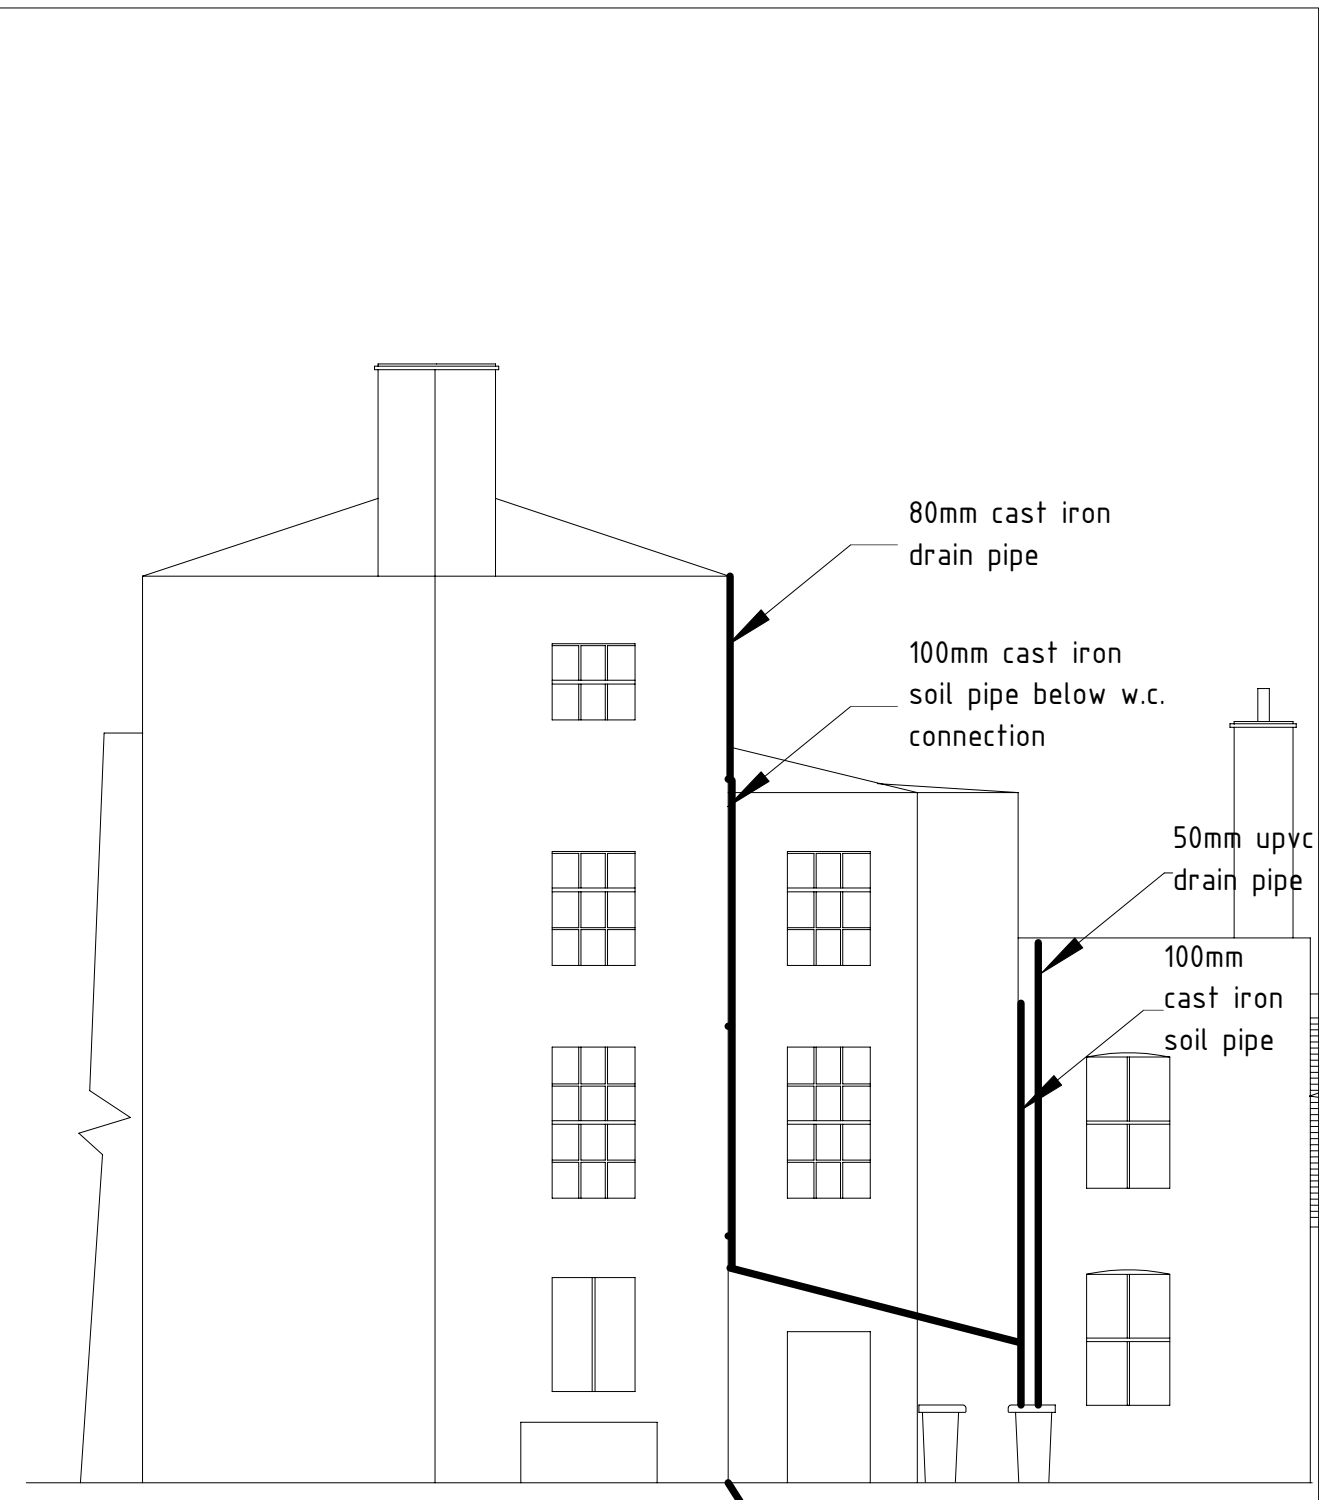
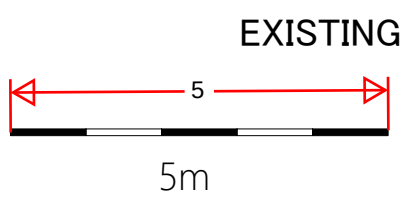


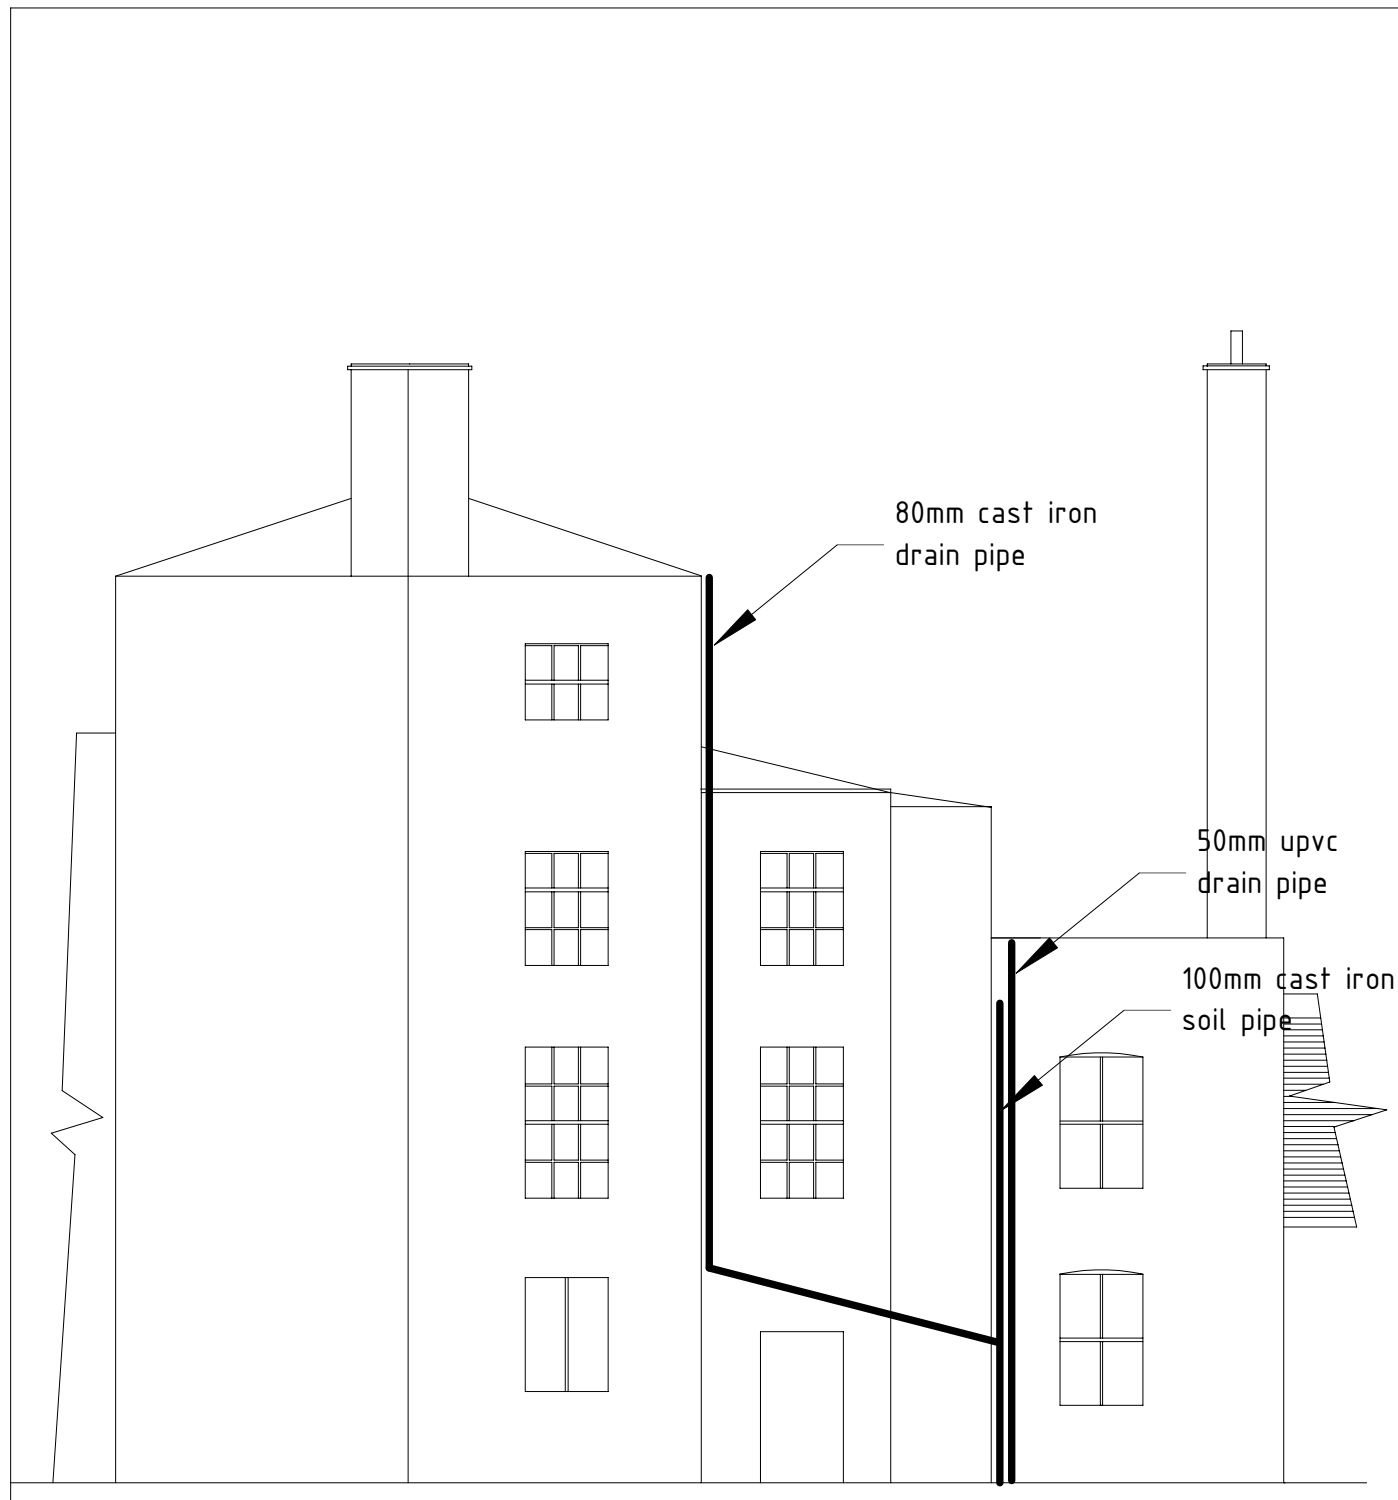

PROPOSED

196 & 197 PARROCK STREET
REAR ELEVATIONS
EXISTING AND PROPOSED
FOUL WASTE

Scale 1:100 @ A3

Drawing Number PSH023	Revision 0	Date 05/10/2023
--------------------------	---------------	--------------------