



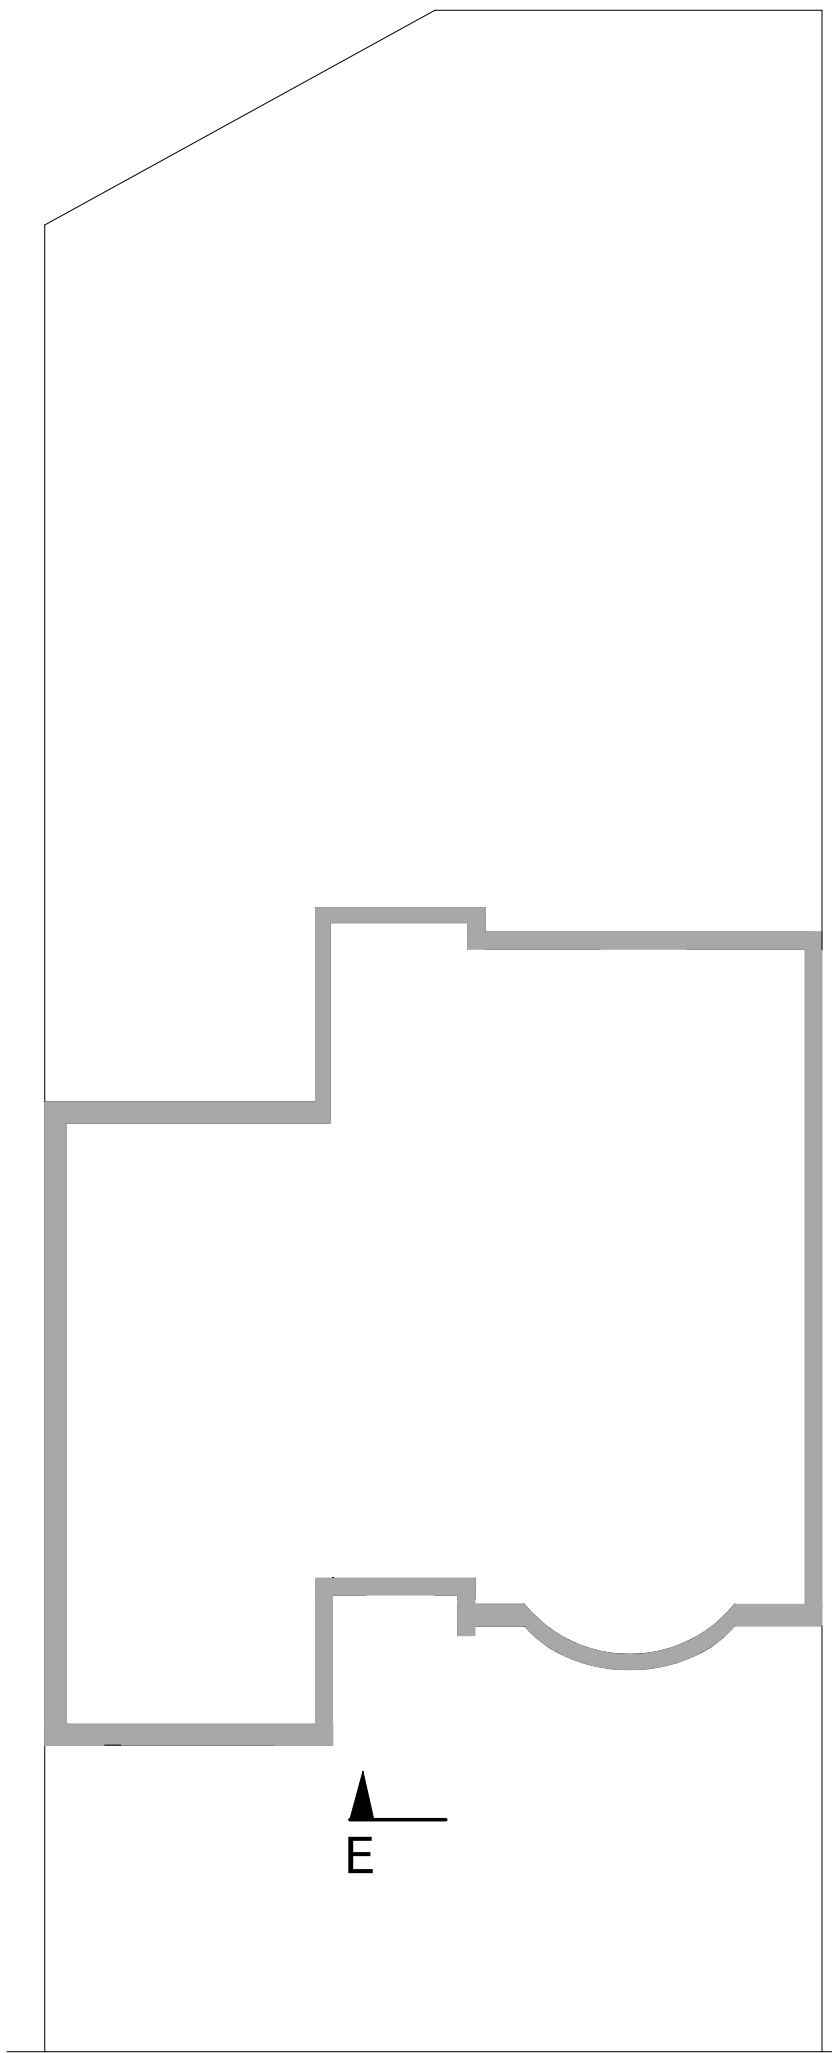

Pavement

Parrock Street

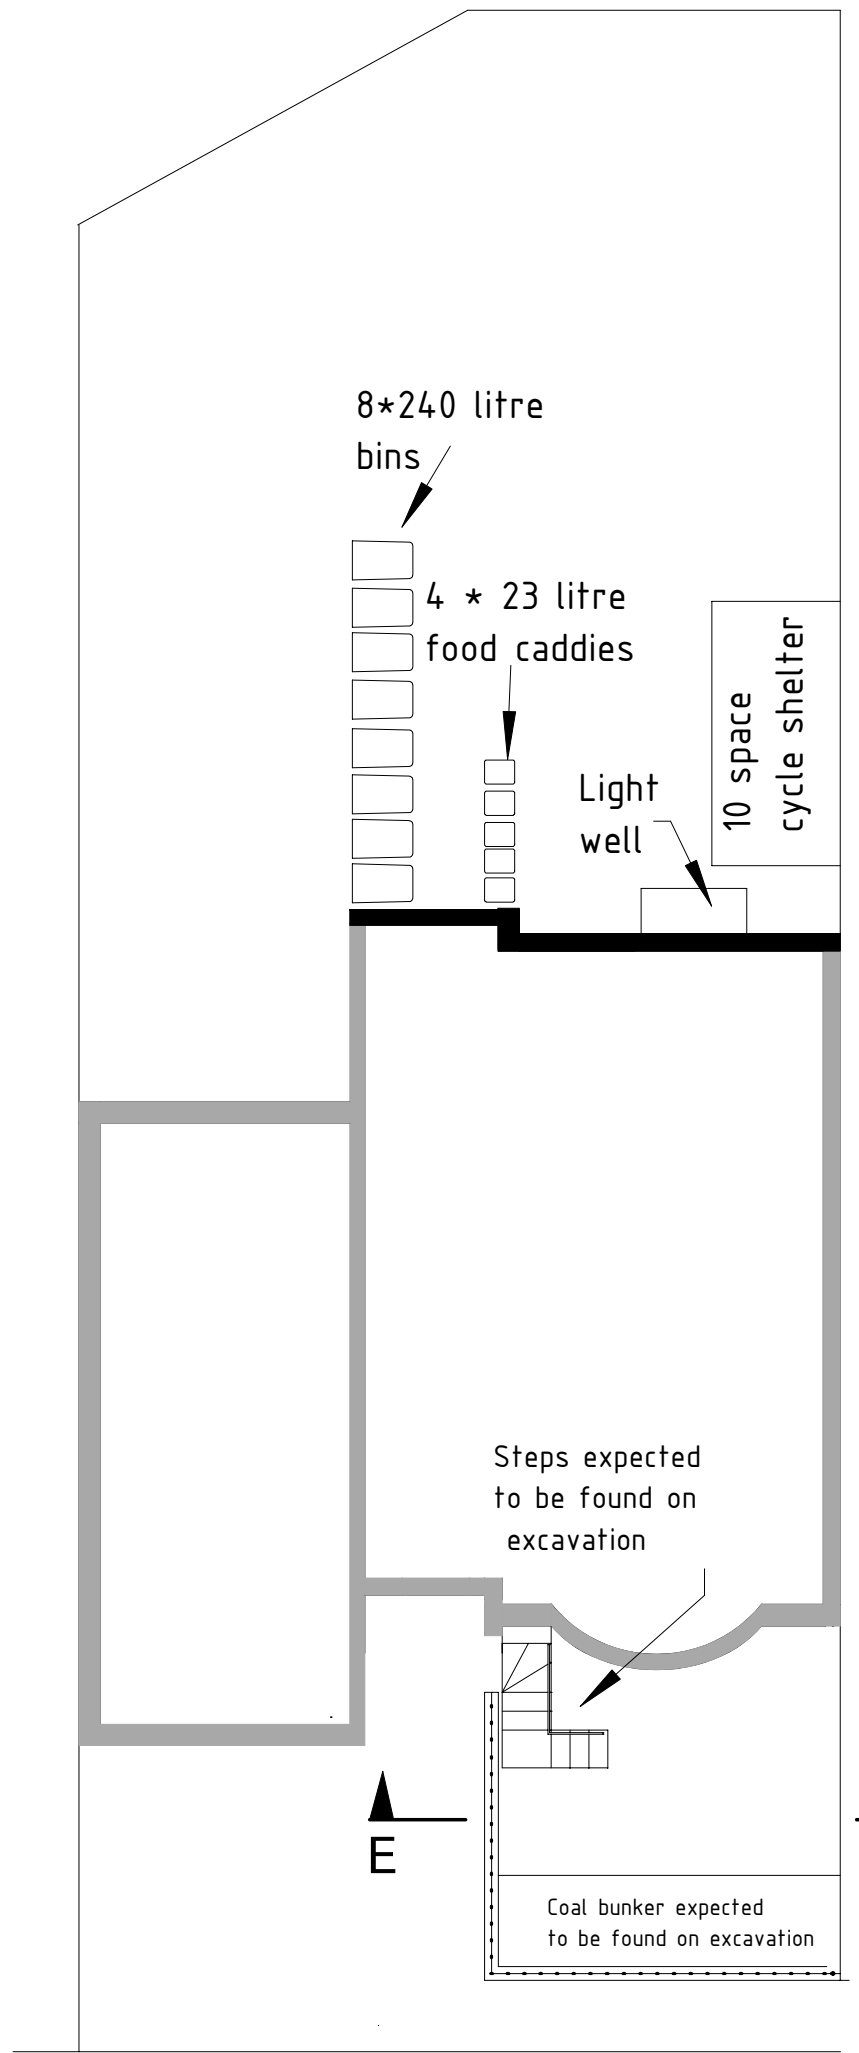

8*240 litre
bins

4 * 23 litre
food caddies

Light
well


10 space
cycle shelter

Steps expected
to be found on
excavation

Coal bunker expected
to be found on excavation

Pavement

Parrock Street

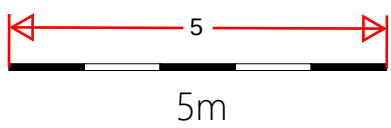

196 & 197 PARROCK STREET
Site Plans Existing and Proposed

Scale 1:100 @ A3

Dwg No.
PSH 001

Revision
0

Date
24/01/2023