


NOTES
THIS DRAWING IS FOR PLANNING USE ONLY,
STRUCTURE AND BUILDING CONTROL
APPROVAL IS REQUIRED BEFORE
COMMENCEMENT OF ANY BUILDING
WORKS.DO NOT REPRODUCE THIS
DRAWING WITHOUT PERMISSION, THIS
DRAWING IS SUBJECT TO COPYRIGHT .

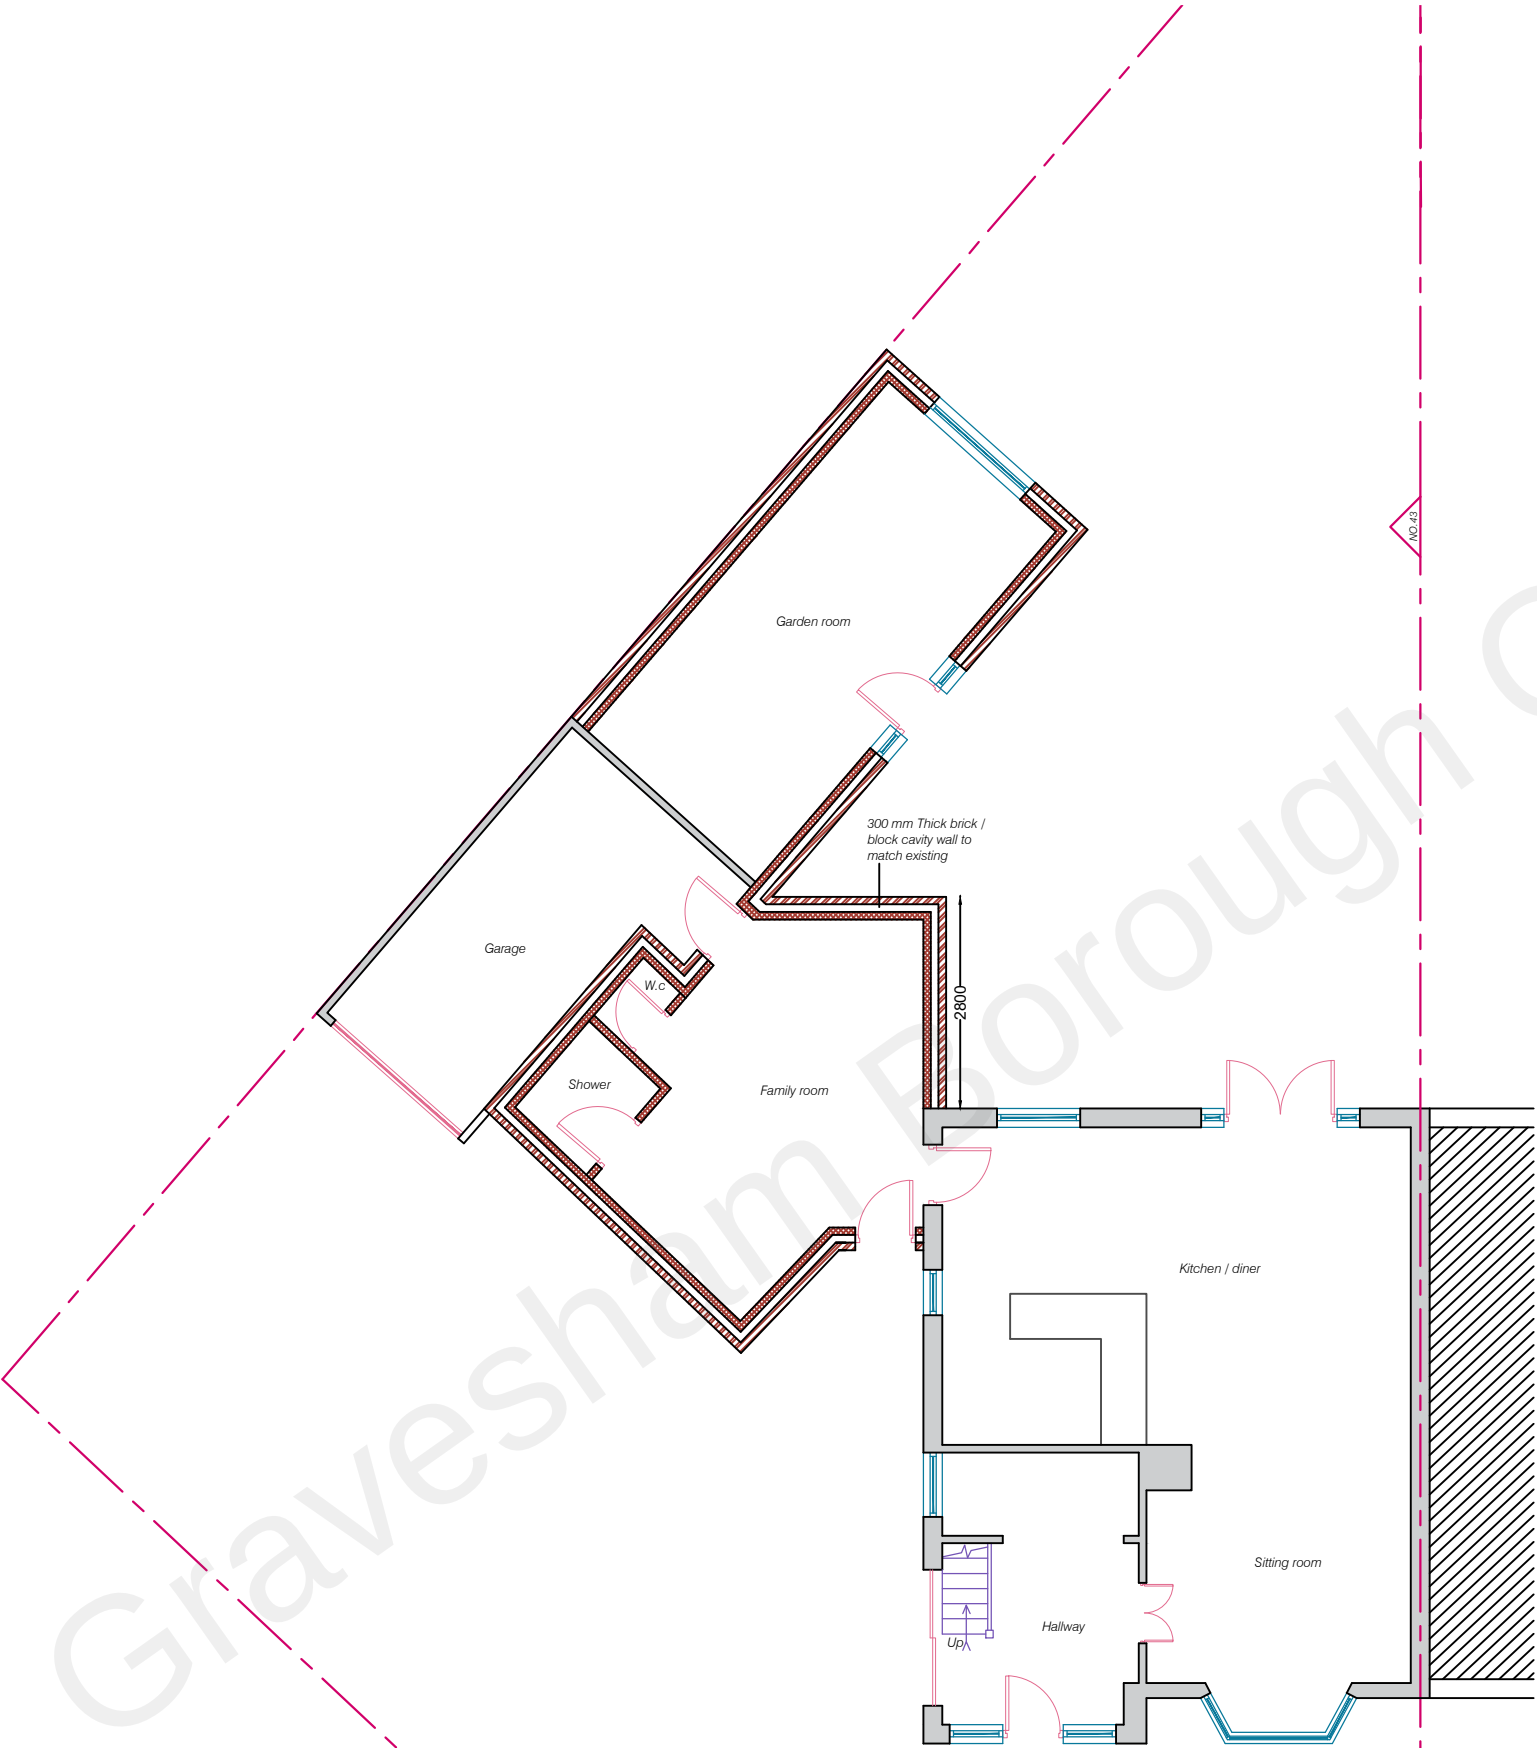

PROPOSED GROUND FLOOR PLAN



Issue	Notes	Drawn	Date
Express Plans Suite 12, 29 Belmont Road, Uxbrdge, UB8 1QS Tel: 07375 455206 Email: info@expressplans.co.uk Client Mr. R. Atstopas 43 Truro Road London DA12 5RG Drawing Title PROPOSED GROUND FLOOR PLAN			
Scale 1:100	Date 20/09/21	Checked AZ	Drawn By AZ
Drawing Number D02			Revision