




DO NOT SCALE
These drawings and designs are the
copyright of
SEVENCROFT LTD.

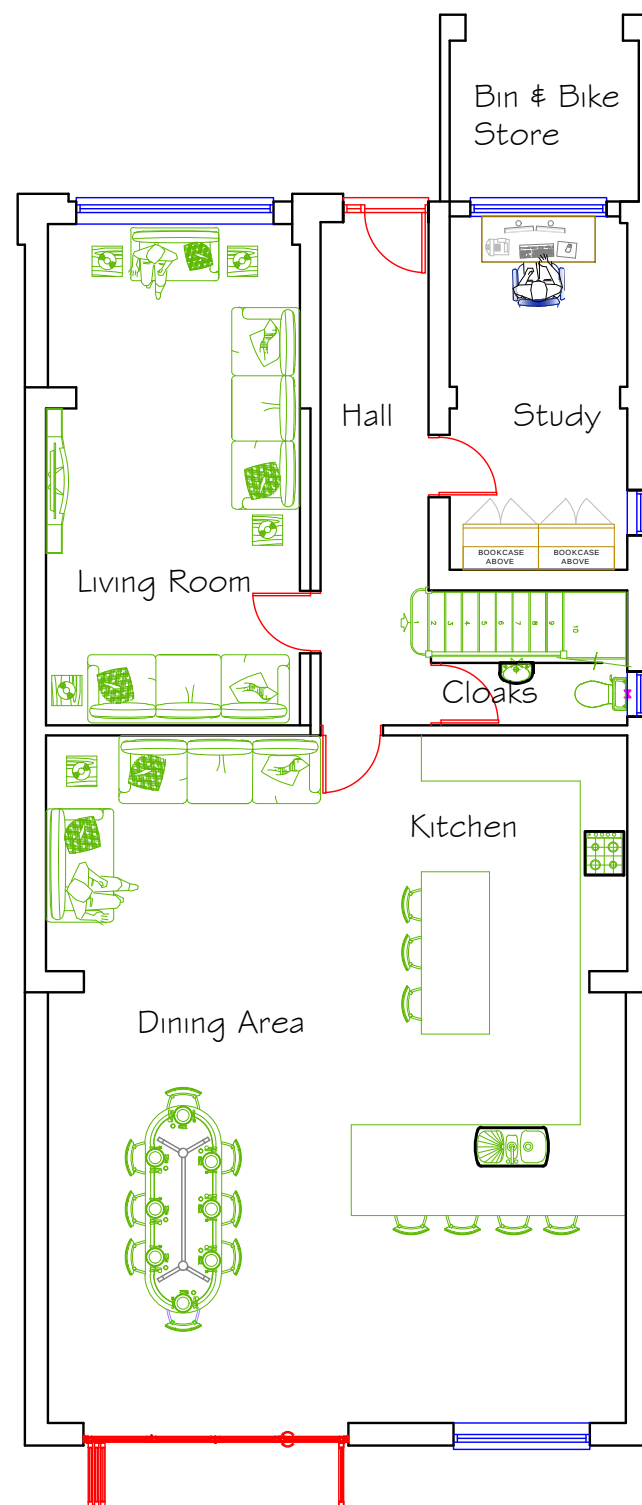

Ground Floor Plan

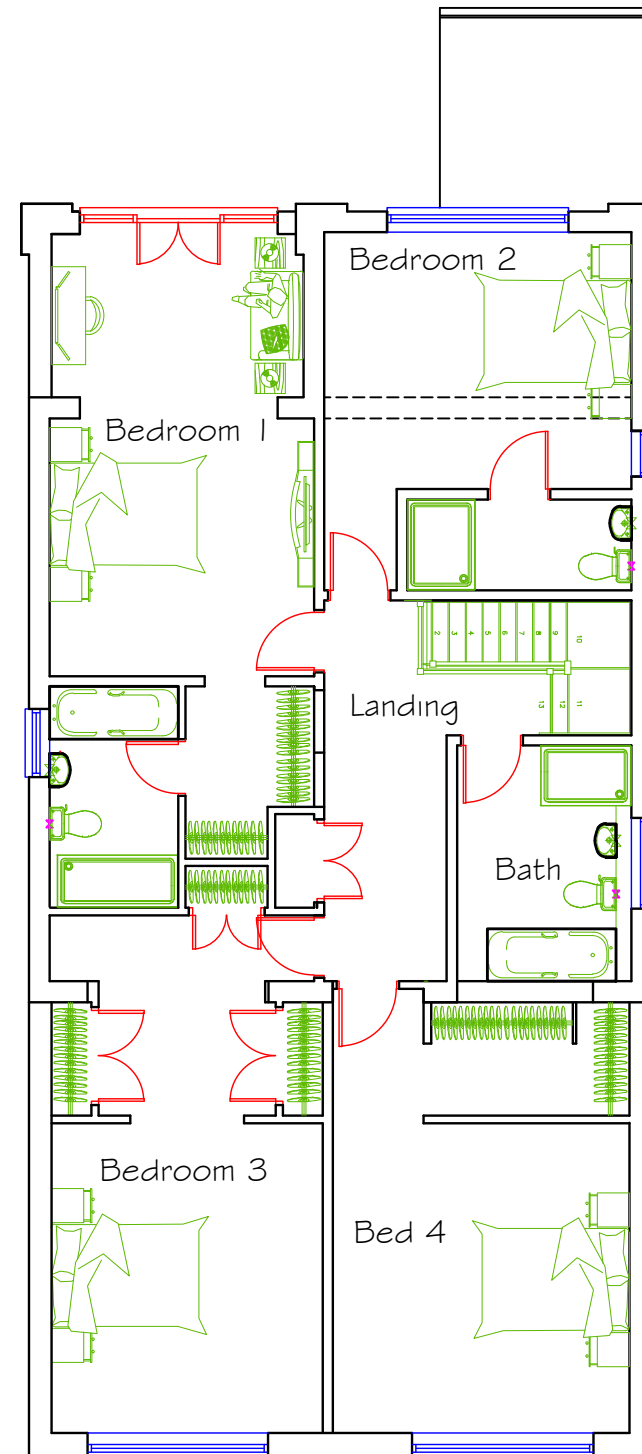

First Floor Plan

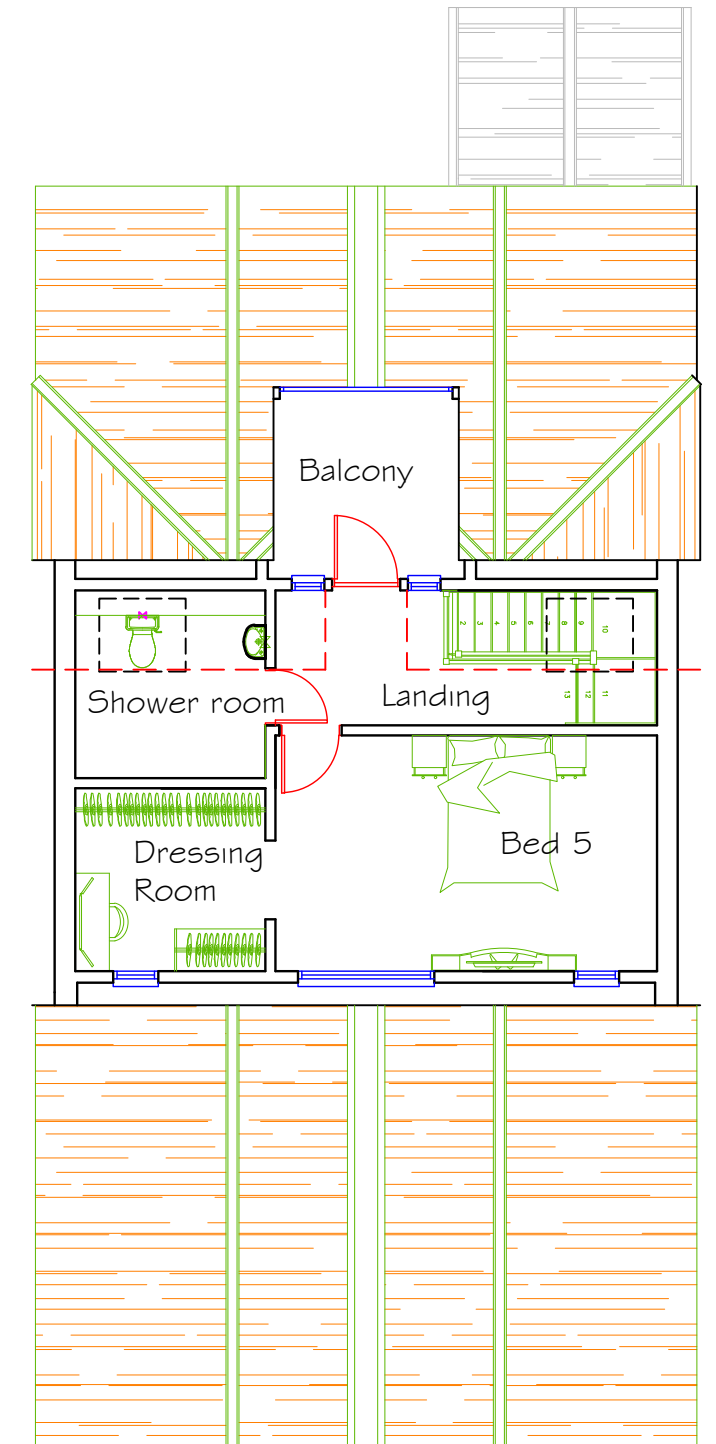

Second Floor Plan

As Proposed Floor Plans - Scale 1:100

Proposed Extension & Alterations to 103 Downs Road, Istead Rise,
Gravesend, Kent DA13 9HD

Date March 2022
Drawing No.2022/12/05@A3

CORPORATE ARCHITECTURE
& DESIGN GROUP



SEVENCROFT LTD.

277 Canterbury Road, Kennington
Ashford, Kent TN24 9QW
Tel / Fax : 01233 625553
e-mail : sevencroft@hotmail.co.uk