



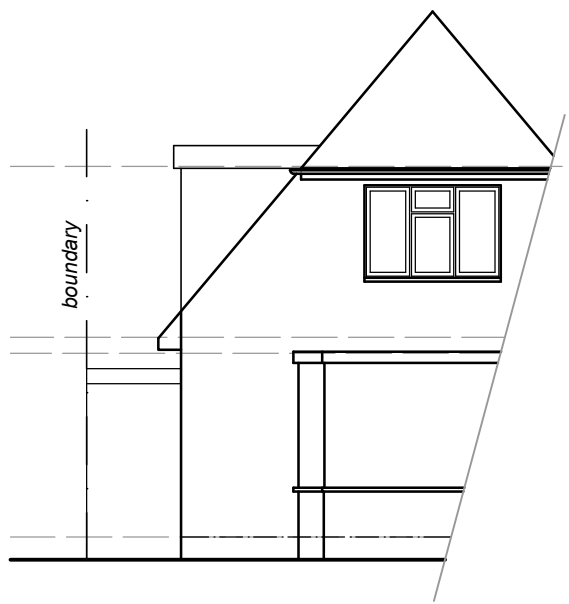


PART FRONT ELEVATION
(1:100)

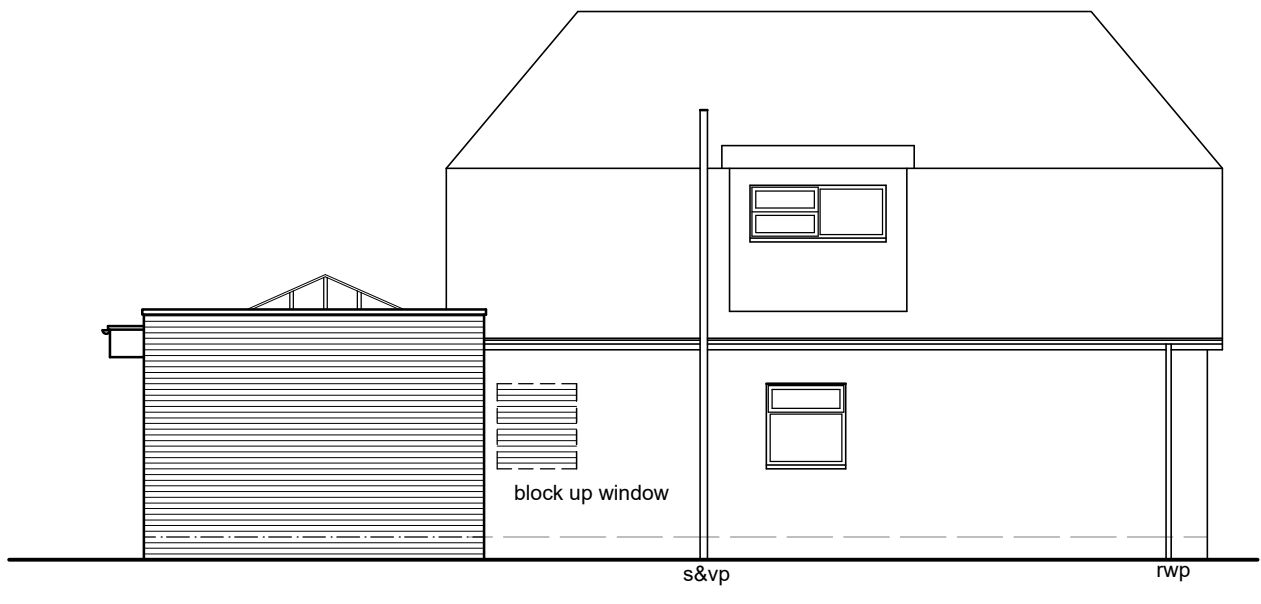


SIDE ELEVATION
(1:100)



REAR ELEVATION
(1:100)

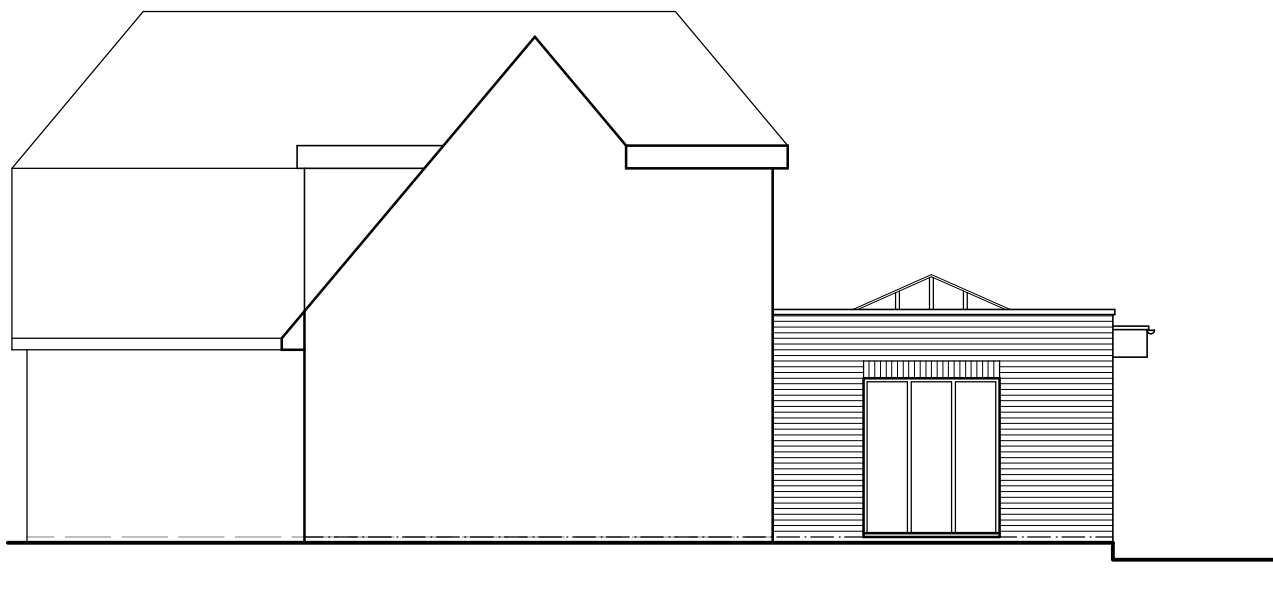

SIDE ELEVATION
(1:100)

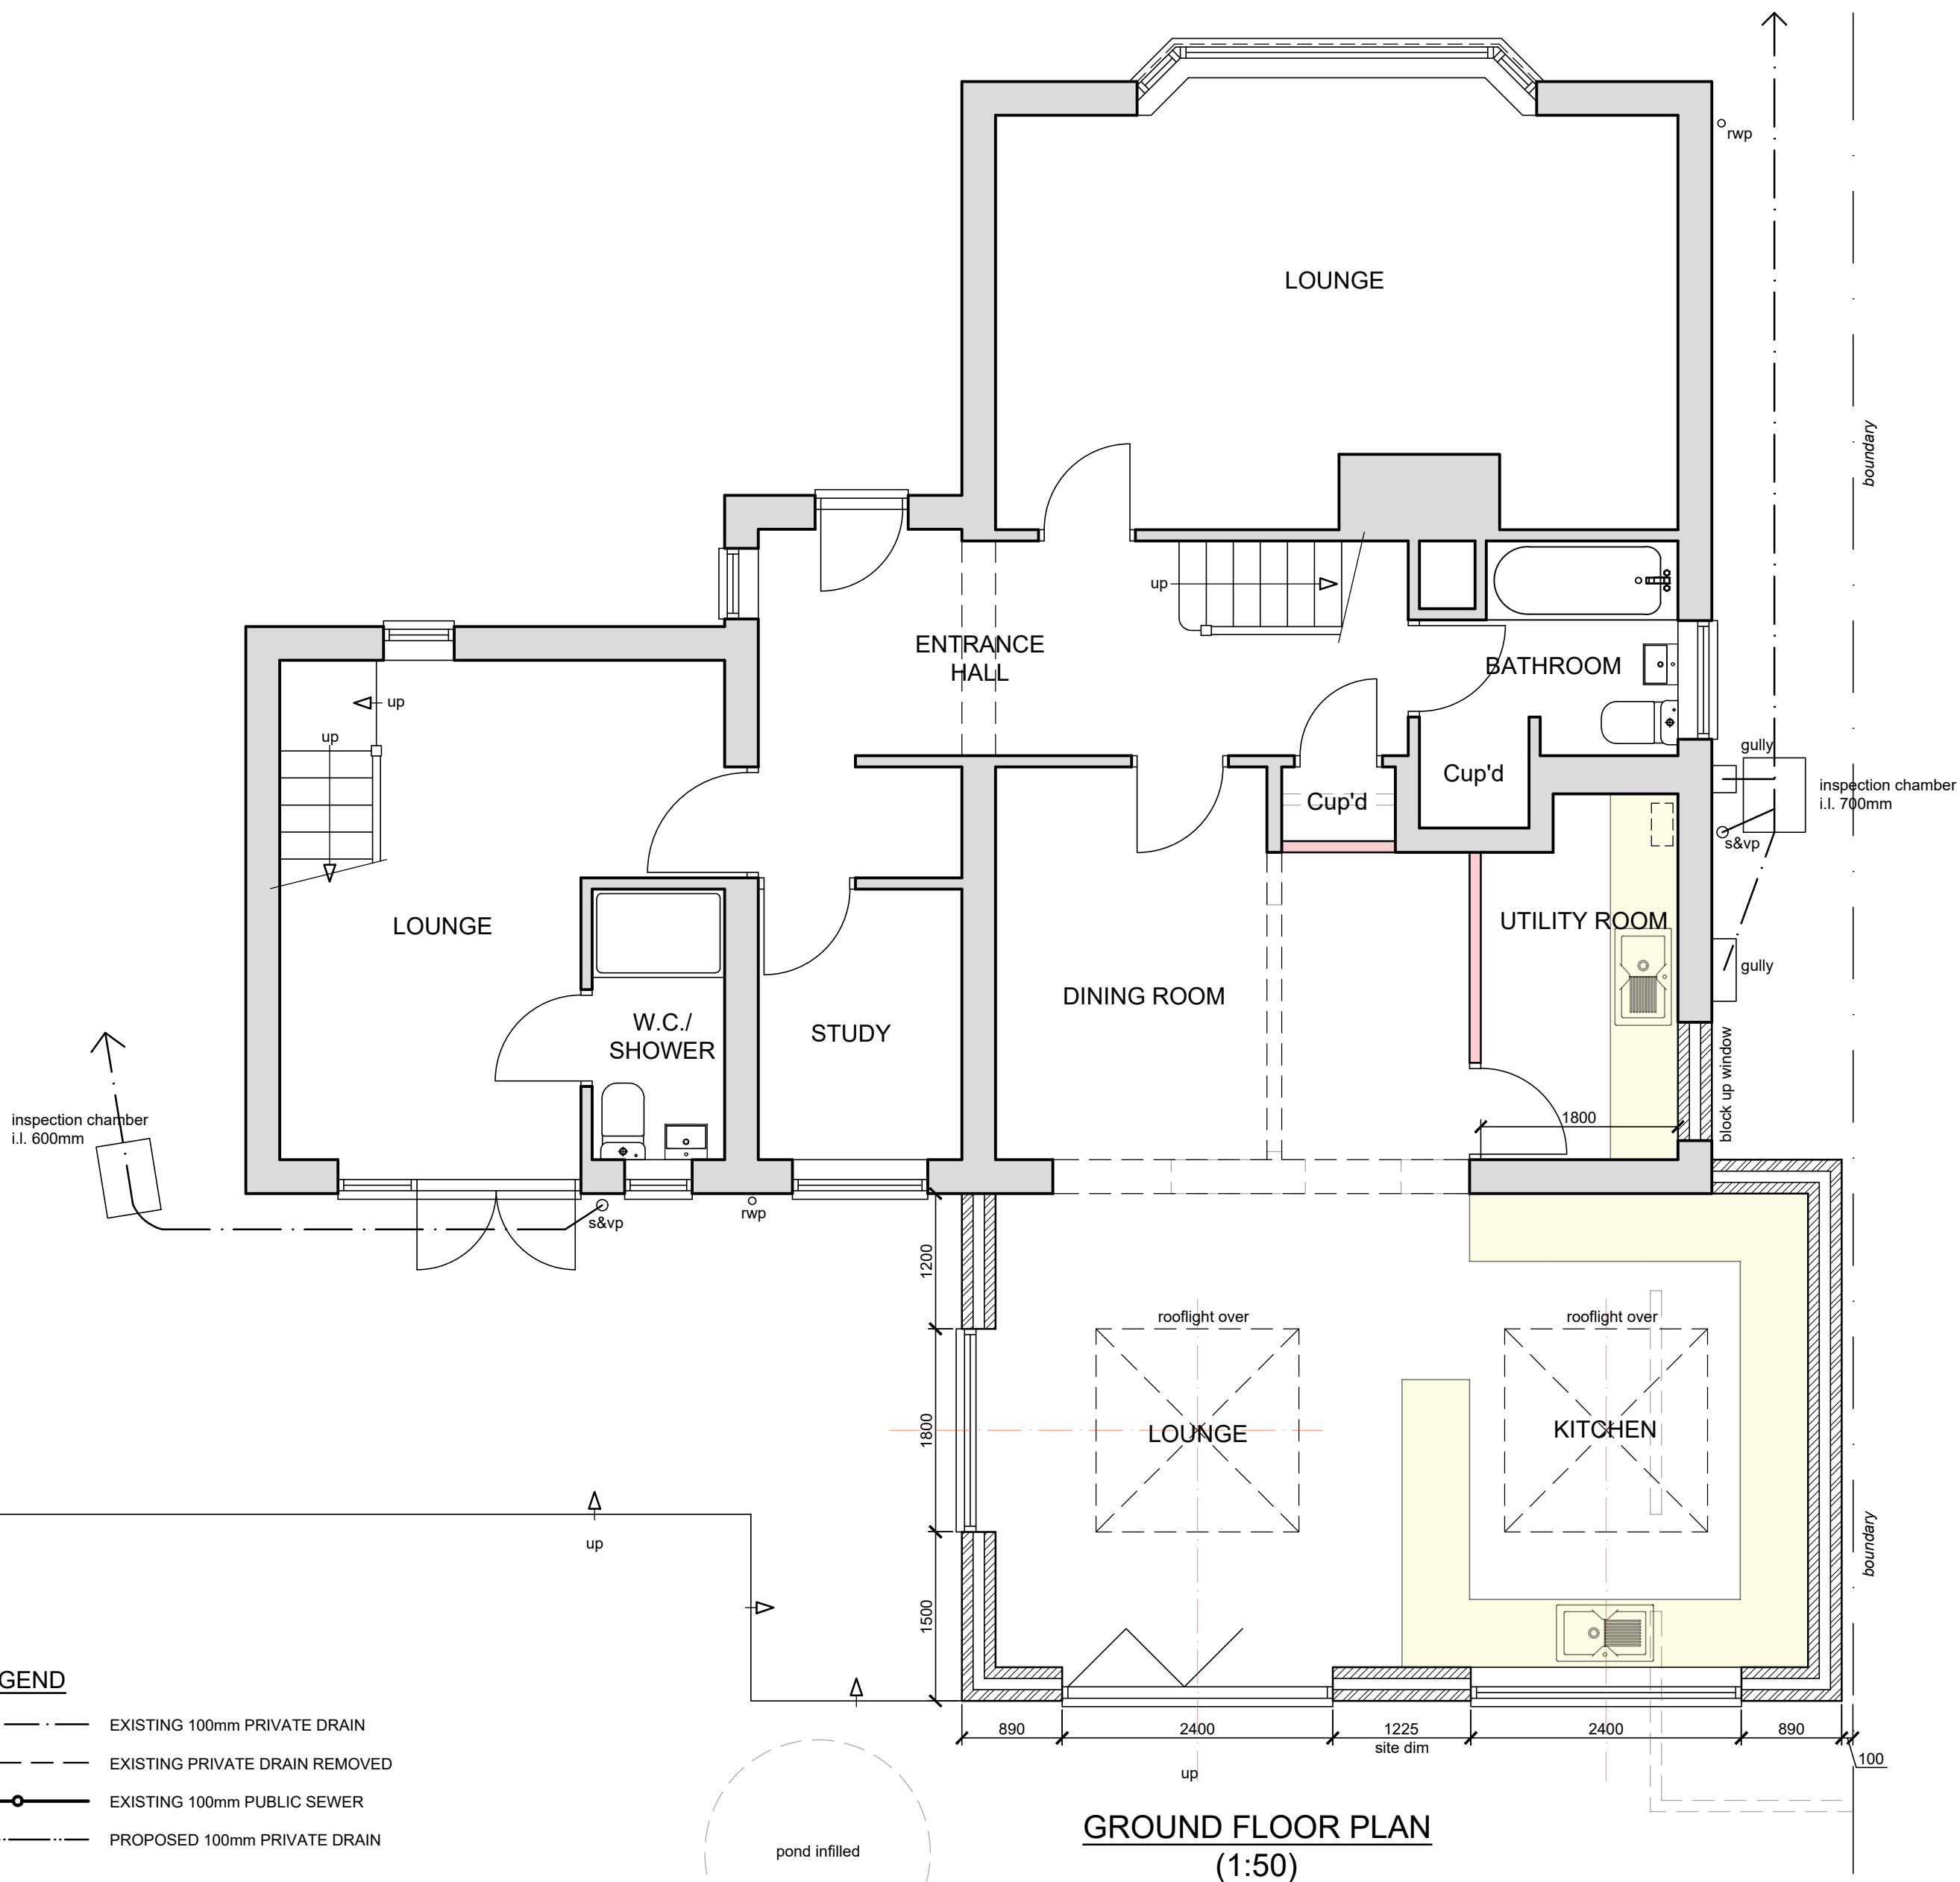


DRAINAGE LEGEND


- EXISTING 100mm PRIVATE DRAIN
- EXISTING PRIVATE DRAIN REMOVED
- EXISTING 100mm PUBLIC SEWER
- PROPOSED 100mm PRIVATE DRAIN

MATERIALS

- ROOF
SINGLE PLY MEMBRANE
- WALLS
FACING BRICKWORK TO MATCH MAIN DWELLING
- WINDOWS & DOORS
WHITE uPVC TO MATCH MAIN DWELLING

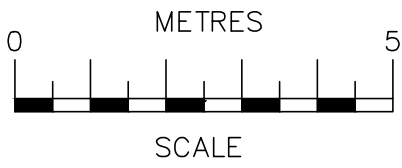

SCALE BAR @ 1:100

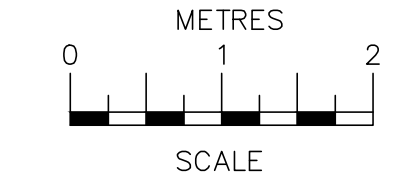

SCALE BAR @ 1:50

Date	No	Revision
Penfold Project Services		
Epmarket, Wrotham Road, Meopham, Kent, DA13 0JH Telephone: 01474 816690 e-mail: apenfold4448@btinternet.com		
Job Title:	7 CHESHUNT CLOSE MEOPHAM KENT DA13 0HU	
Dwg Title:	PLANS & ELEVATIONS AS PROPOSED	
Scale:	1:50 & 1:100 @ A1	
Dwg No.:	02	
Date:	March 2023	