

External Materials

- Roof
Marley plain concrete tiles to dormer cheeks and front panel to match existing, grey sigle ply membrane to flat roofs
- Walls
white painted render to rear elevations
Eurocel 'Coastline' composite cladding colour Anthracite grey to 1st floor front elevation
- Windows
white upvc
- Paving
tarmac to match existing

External Lighting

3 no. LED floodlight operated by movement sensor (PIR)



LAP WEYBURN OUTDOOR LED
FLOODLIGHT WITH PIR SENSOR BLACK
50W 5000LM (408PG)


Refuse storage

- 1 no. 1100 litre wheelie bin for use by occupiers of ground floor commercial space
- 1 no. 1100 litre wheelie bin for recycleable waste for use of flat residents

1 no. 240 litre wheelie bin per flat





northwest elevation facing the access track

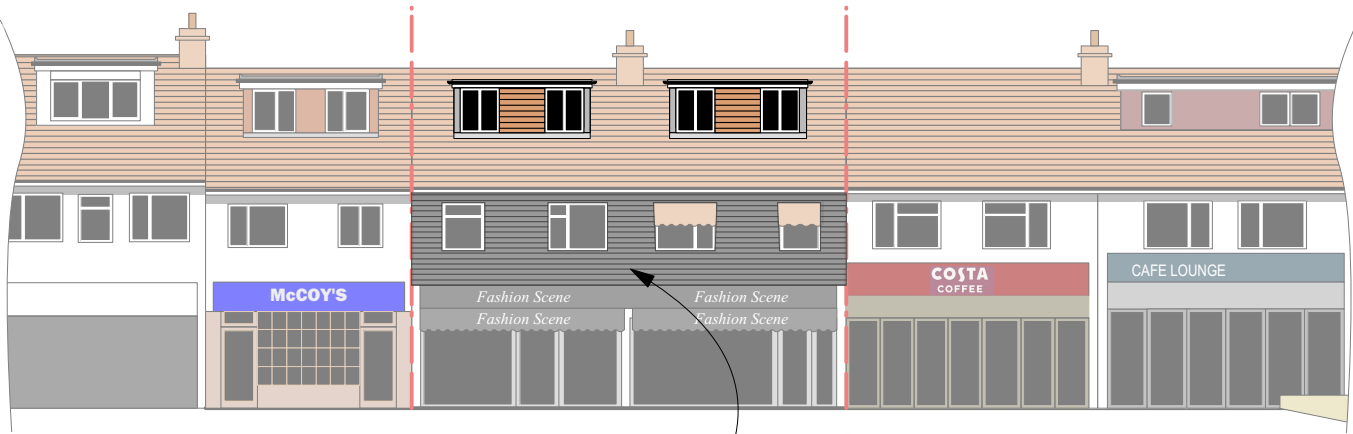

southeast elevation facing The Parade

Eurocel 'Coastline' composite cladding
colour Anthracite grey to 1st floor

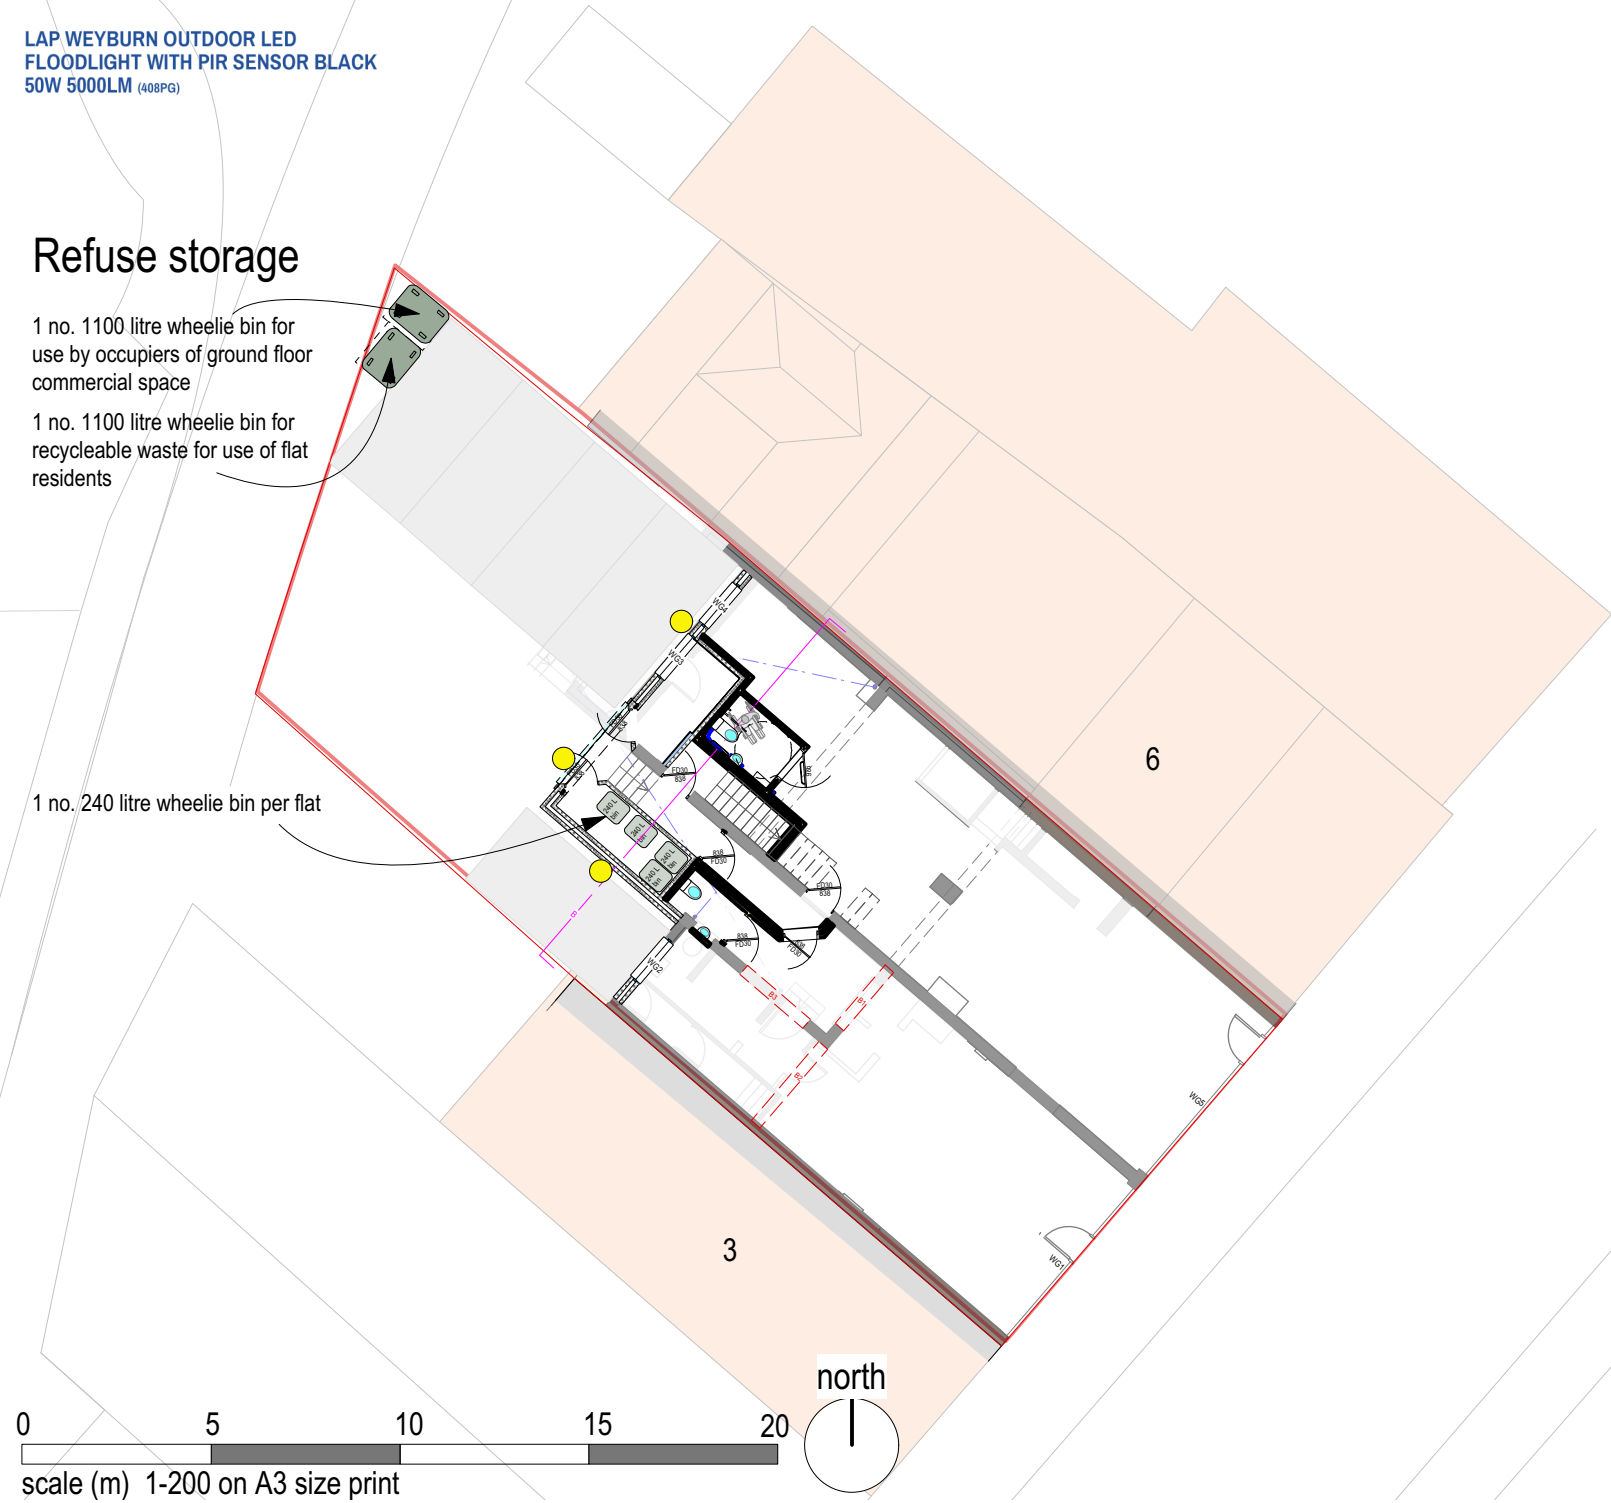 

A- refuse bins & cladding spec added. GB/08/03/23

CLIENT;	Halil Ersungur
PROJECT;	4 & 5 The Parade Meopham DA13 0JL
TITLE;	Materials & External lighting
SCALE;	1-200 on A3
DATE;	02/23
DRAWN;	GB
DRAWING NUMBER	21-29-20 A

