


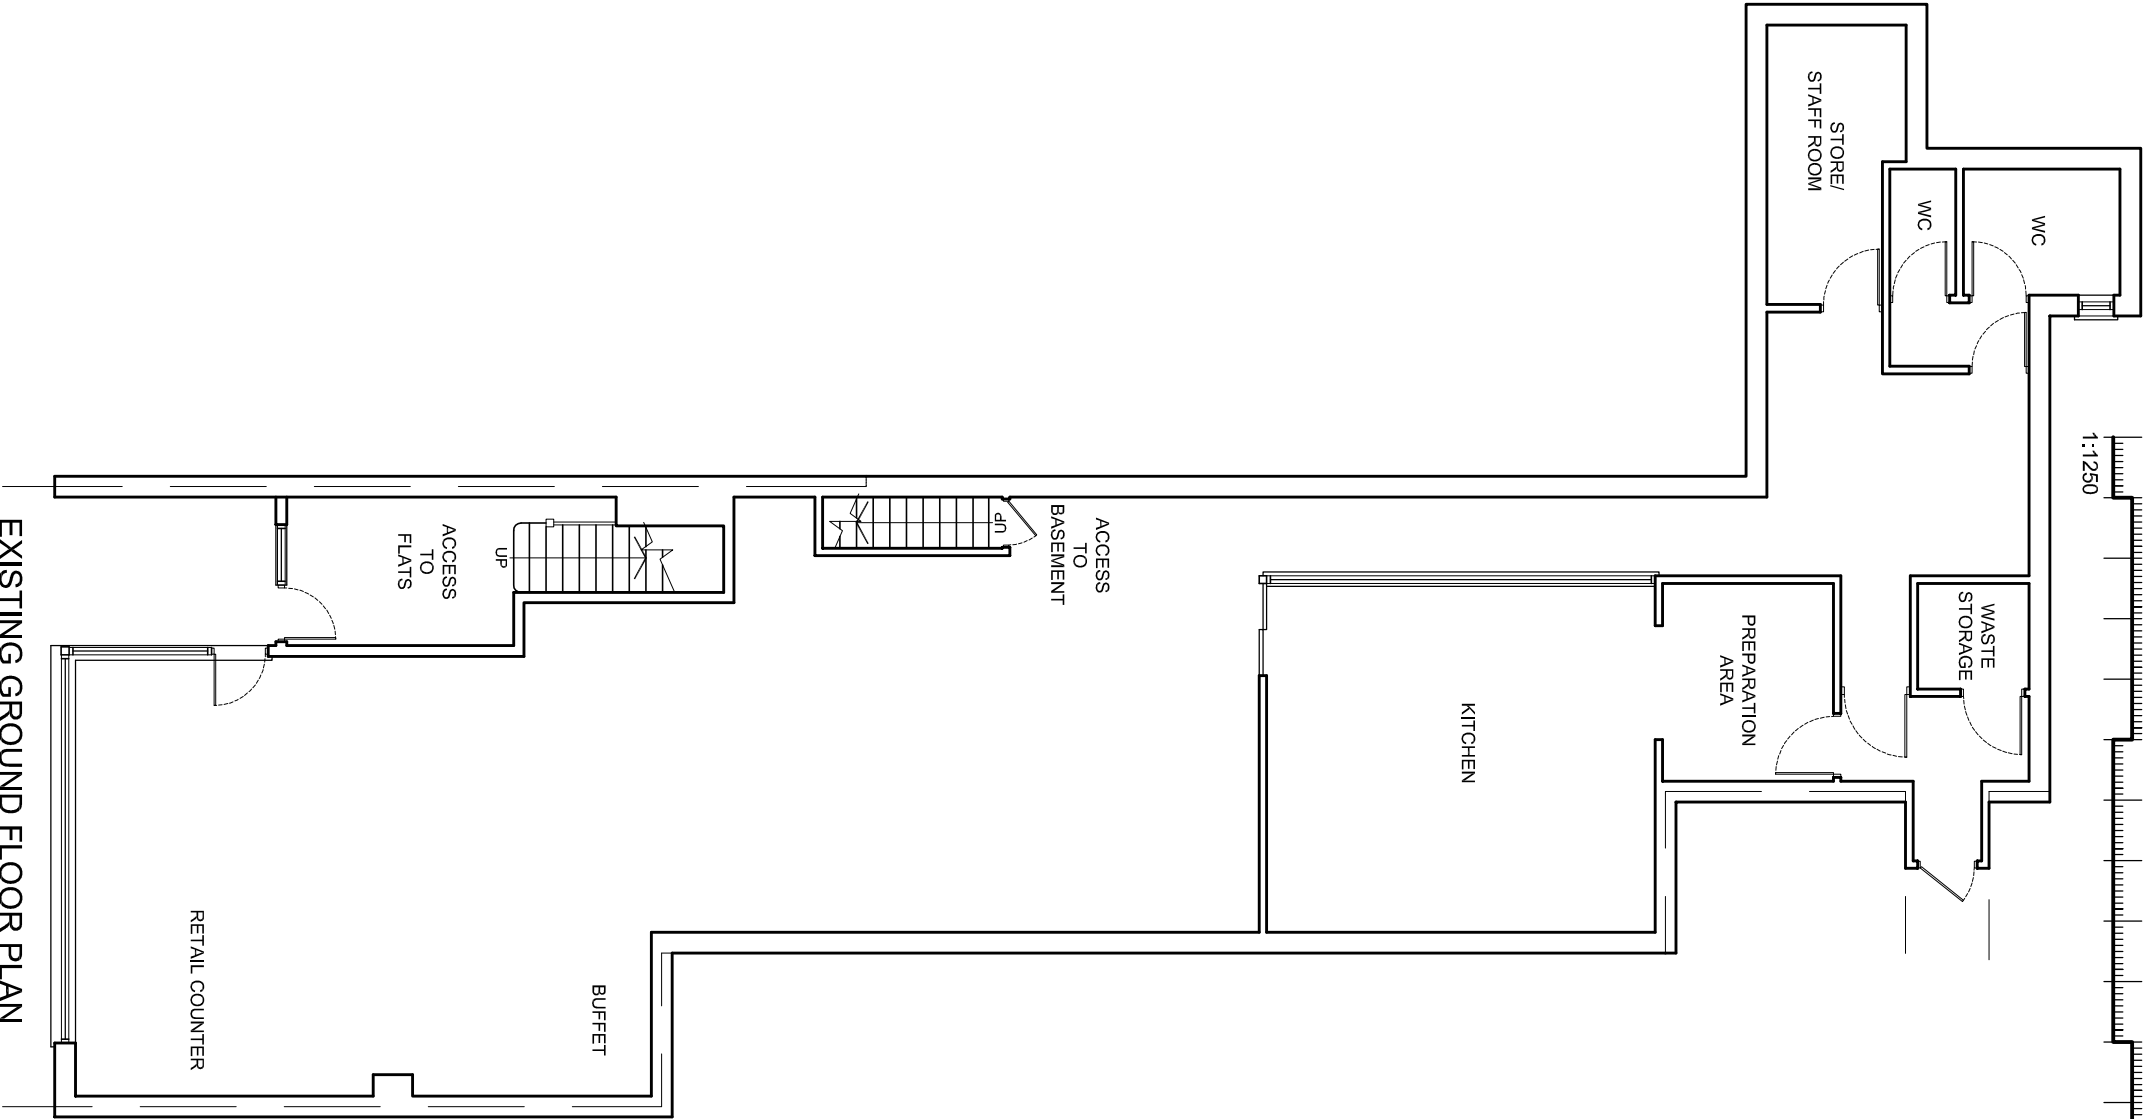
 


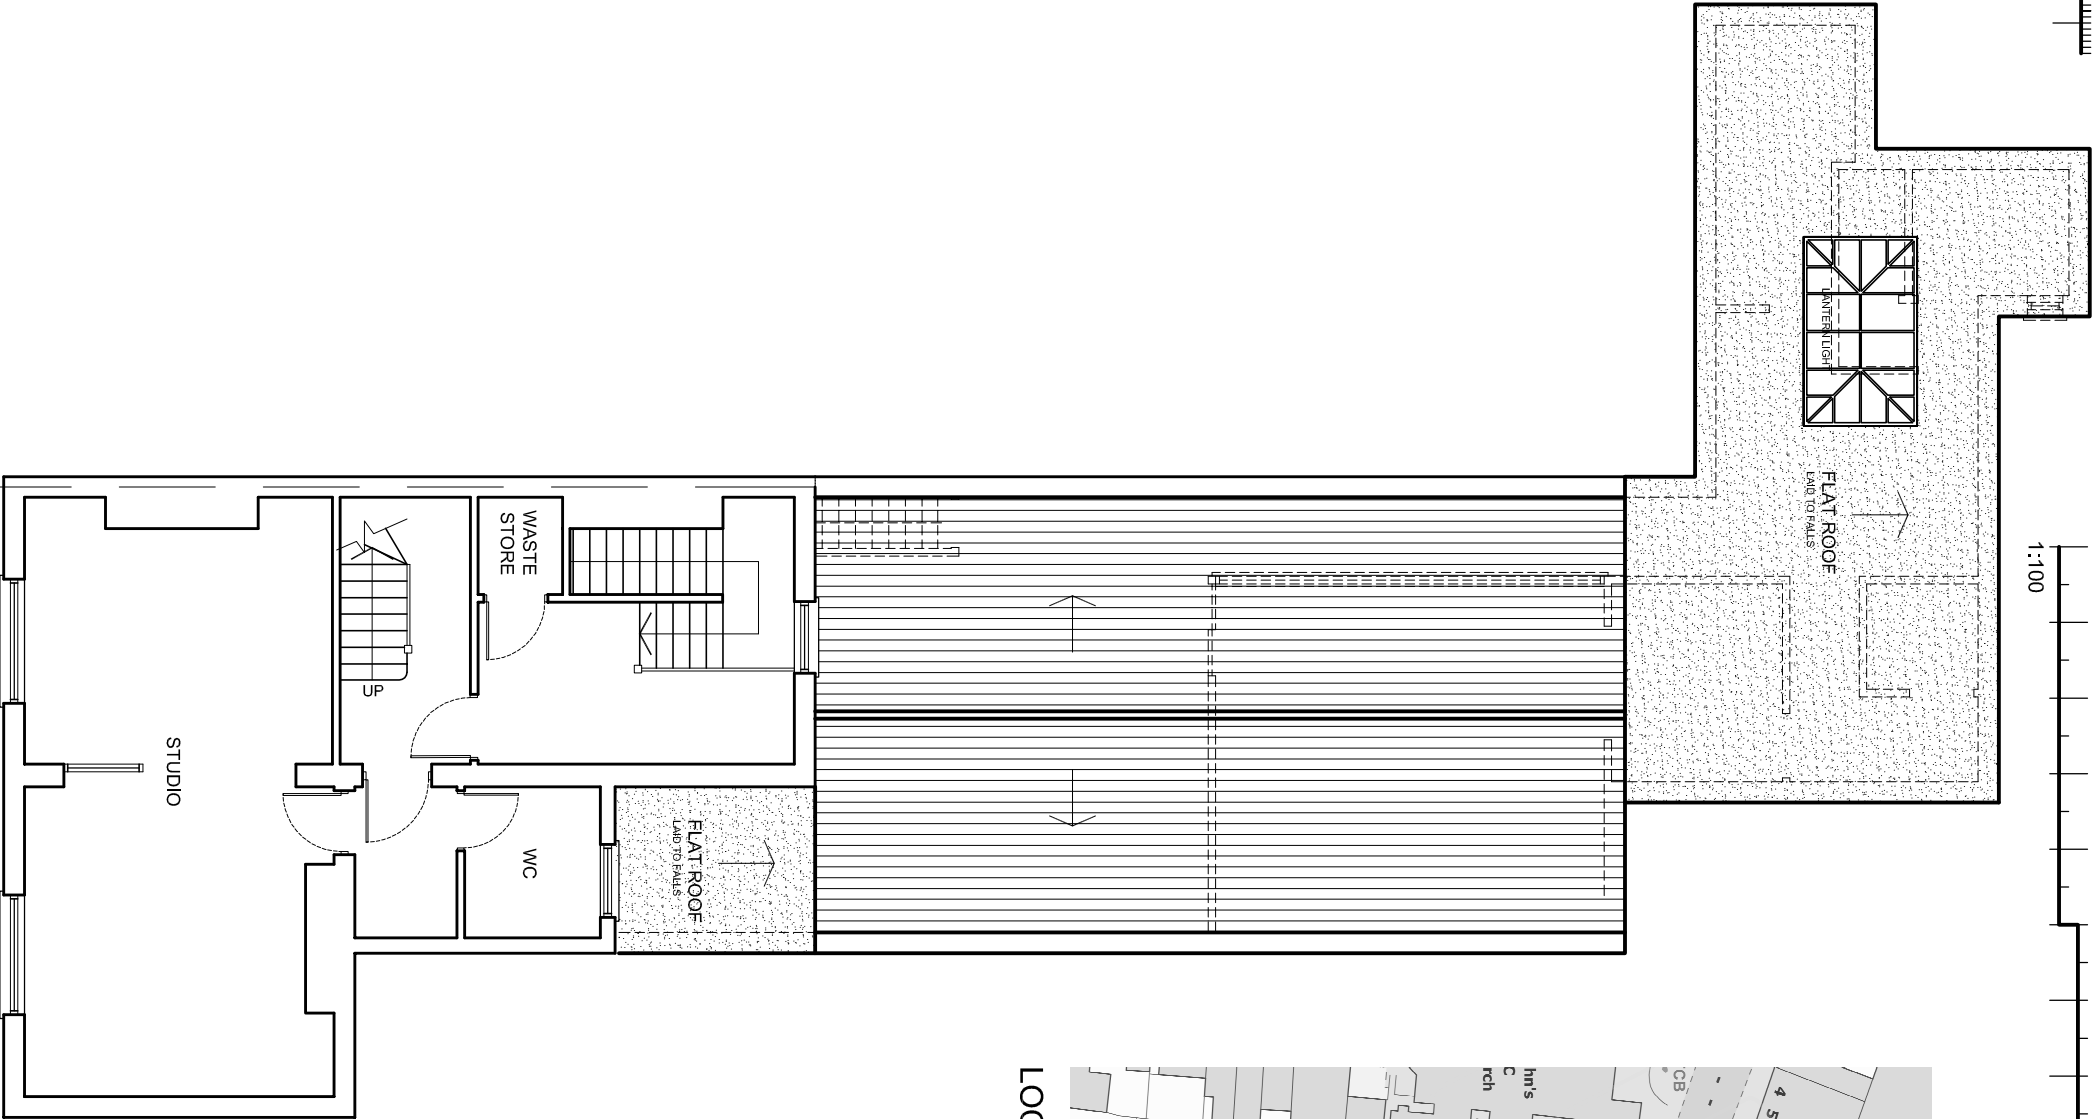


EXISTING GROUND FLOOR PLAN

 

EXISTING FIRST FLOOR PLAN

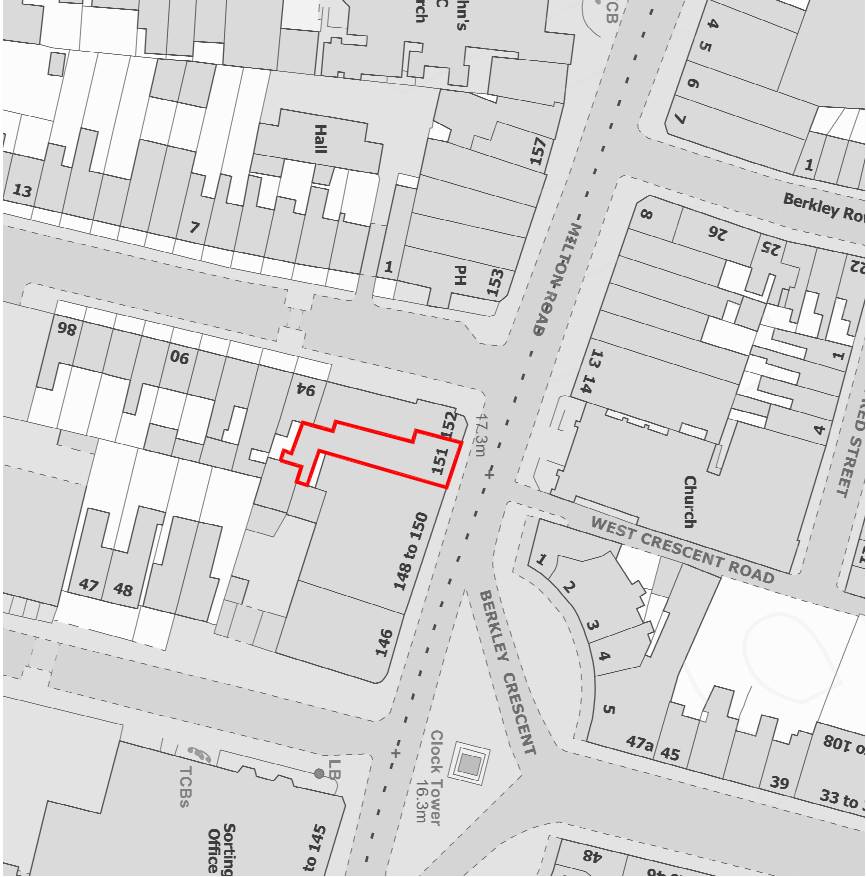

LOCATION PLAN - SCALE 1:1250

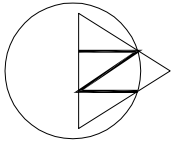

The Contractor is to check all dimensions on site and report any discrepancies to the Contract Administrator. This drawing is to be read in conjunction with all other standard documentation. Dimensions are not to be scaled from this drawing.

rev.	description		date	chkd.	
Design And Plan CONSULTANTS 93 Colmandene Crescent, Orpington, Kent BR5 2RA 020 3004 9238 07931 931 035 s.nappal@dapconsultants.co.uk www.dapconsultants.co.uk					
project : 151 Milton Road Gravesend					
drawing title : Existing Floor Plans					
drawn: SN		chkd : SS	date: 26.01.2023		
status: Planning		scale: 1:100@A3			
proj no : 2308	drg no: 01	rev no:			