
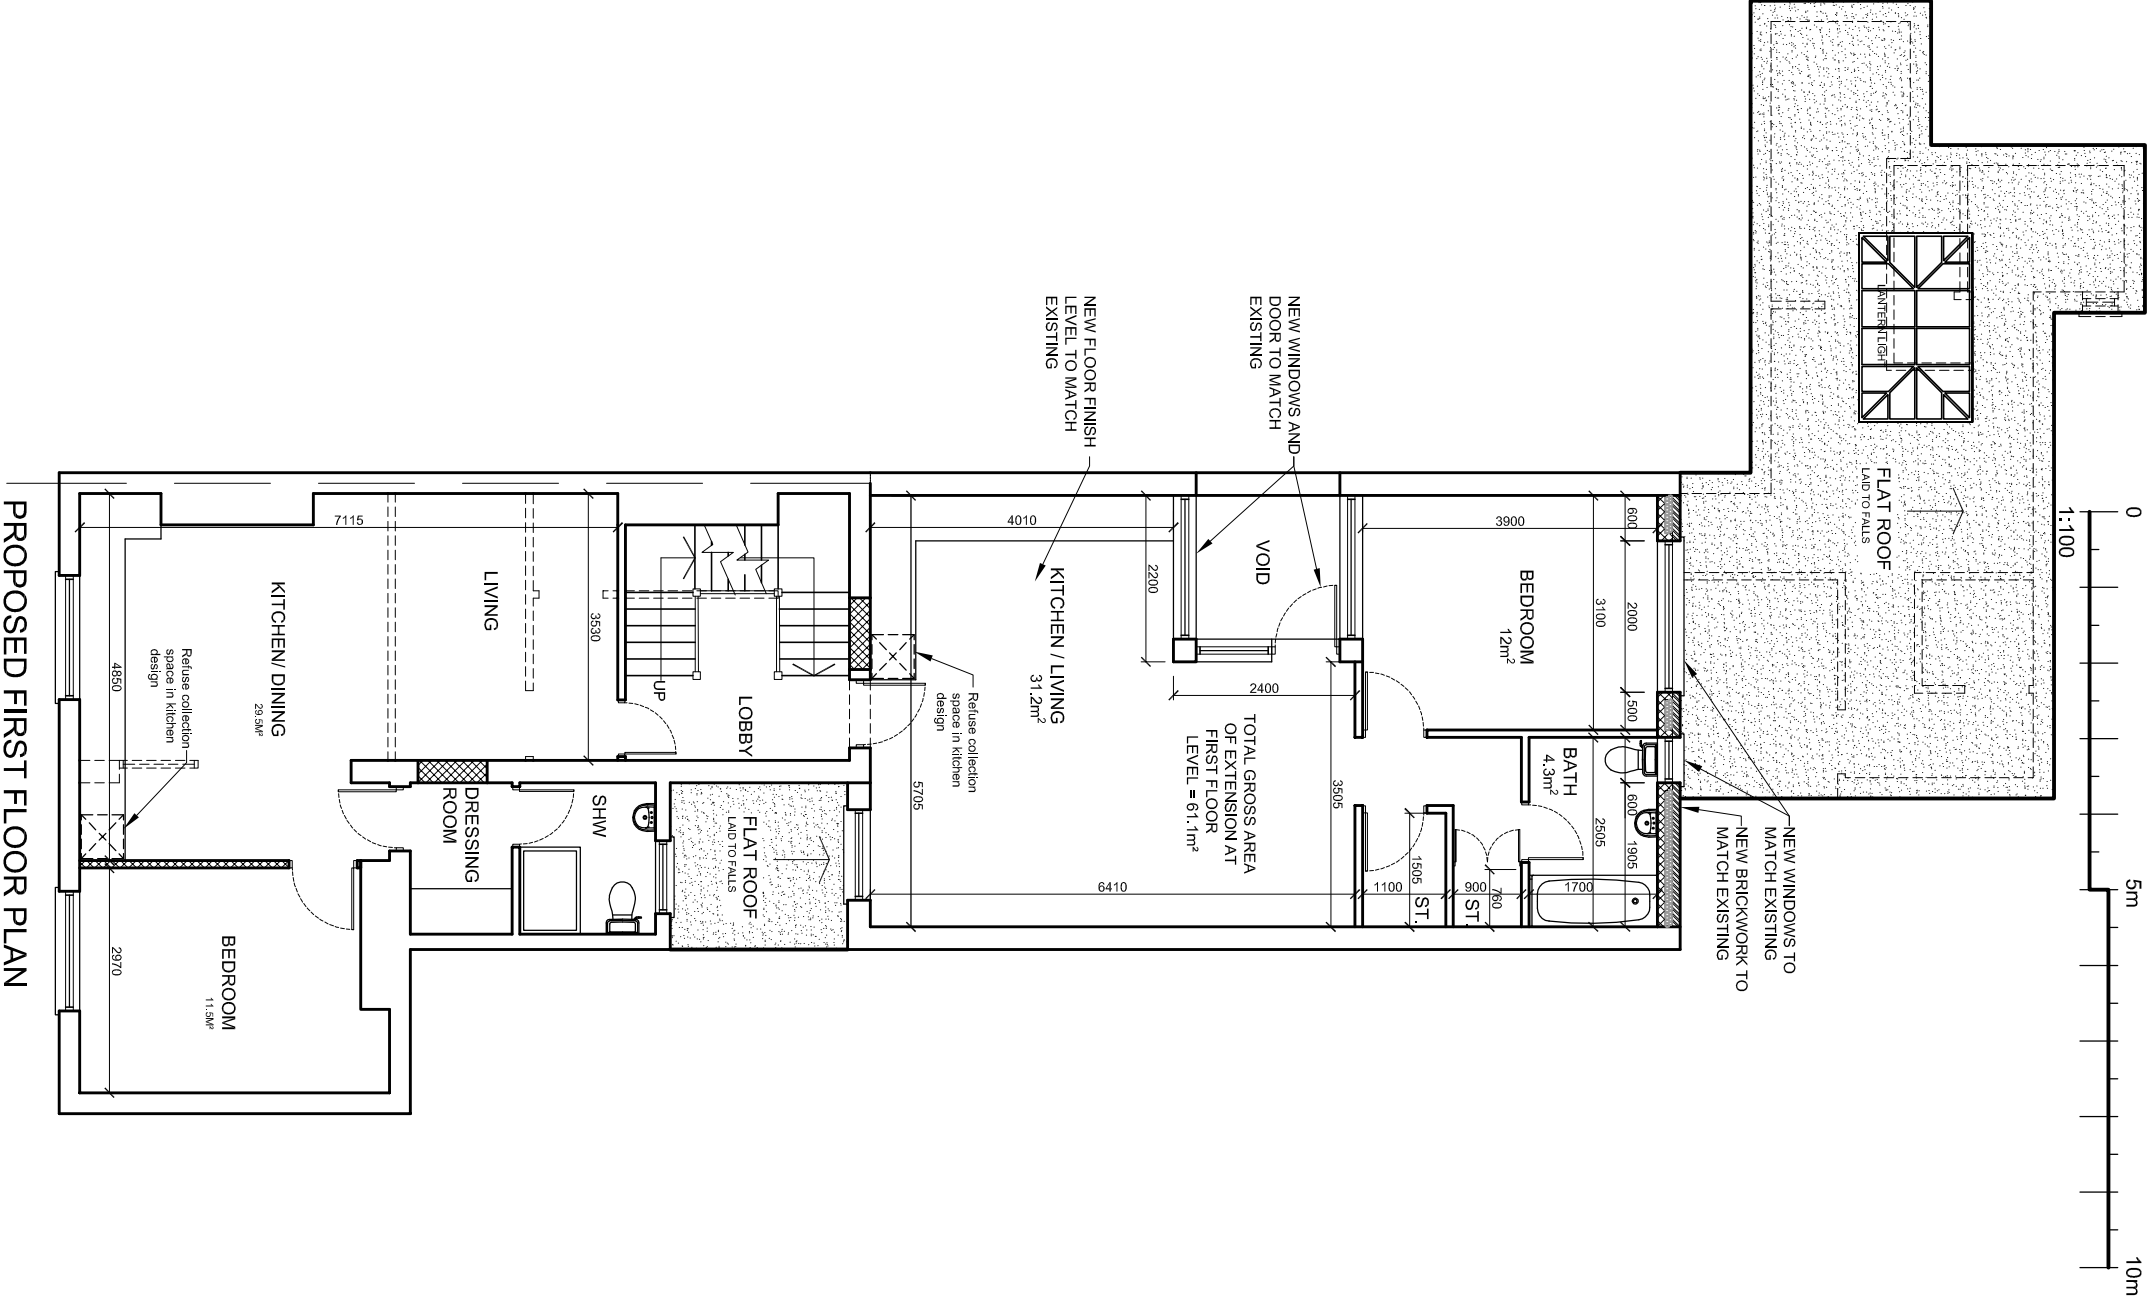


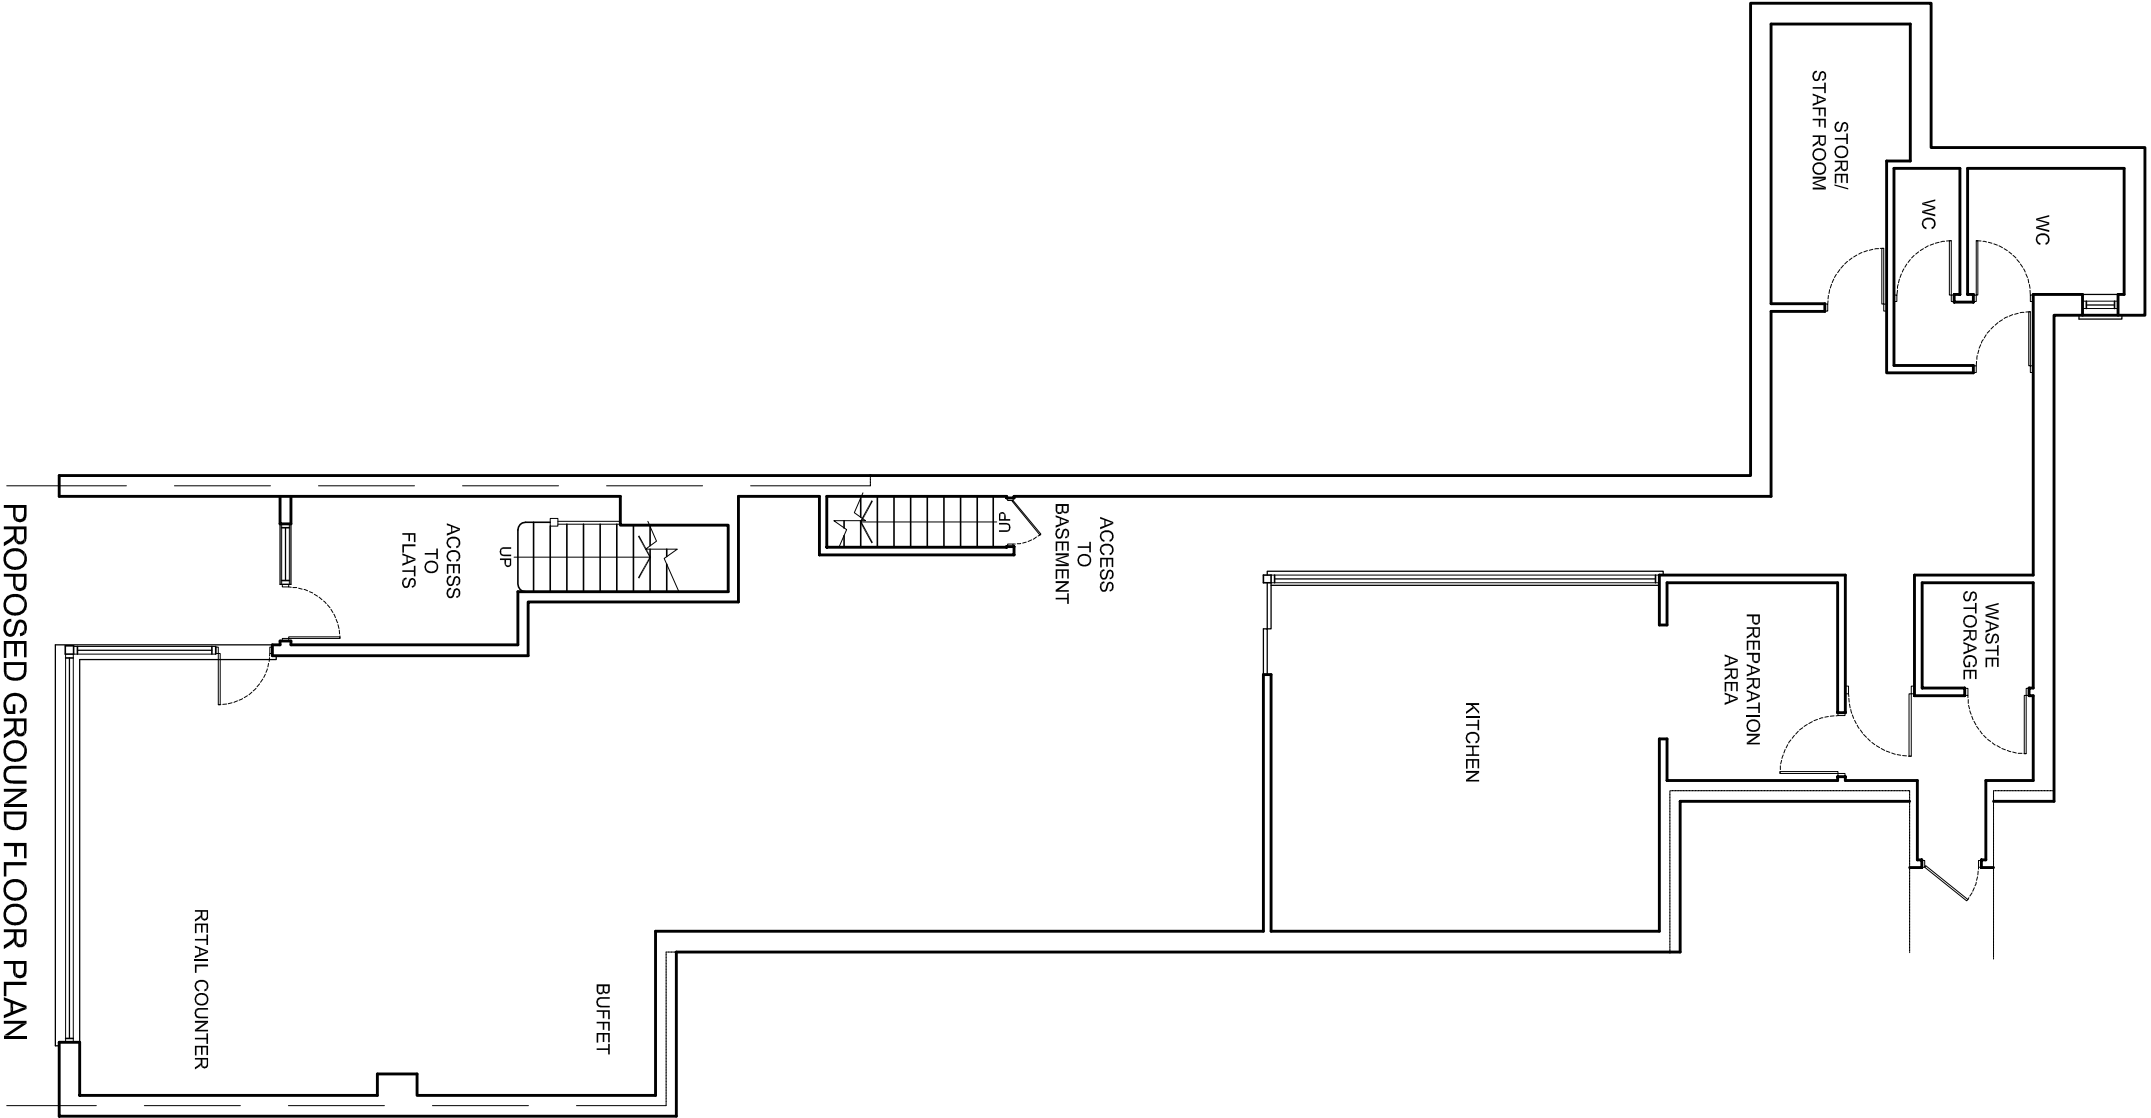

rev.	description	date	chkd.
	93 Colmandene Crescent, Orpington, Kent BR5 2RA		
	020 3004 9238		
	07931 931 035		
	s.nagpal@dapconsultants.co.uk		
	www.dapconsultants.co.uk		

project : 151 Milton Road
Gravesend

drawing title :

Proposed Floor Plans

drawn: SN	chkd : SS	date: 26.01.2023
status: Planning		
scale: 1:100@A3		
proj no : 2308	drg no: 05	rev no: