

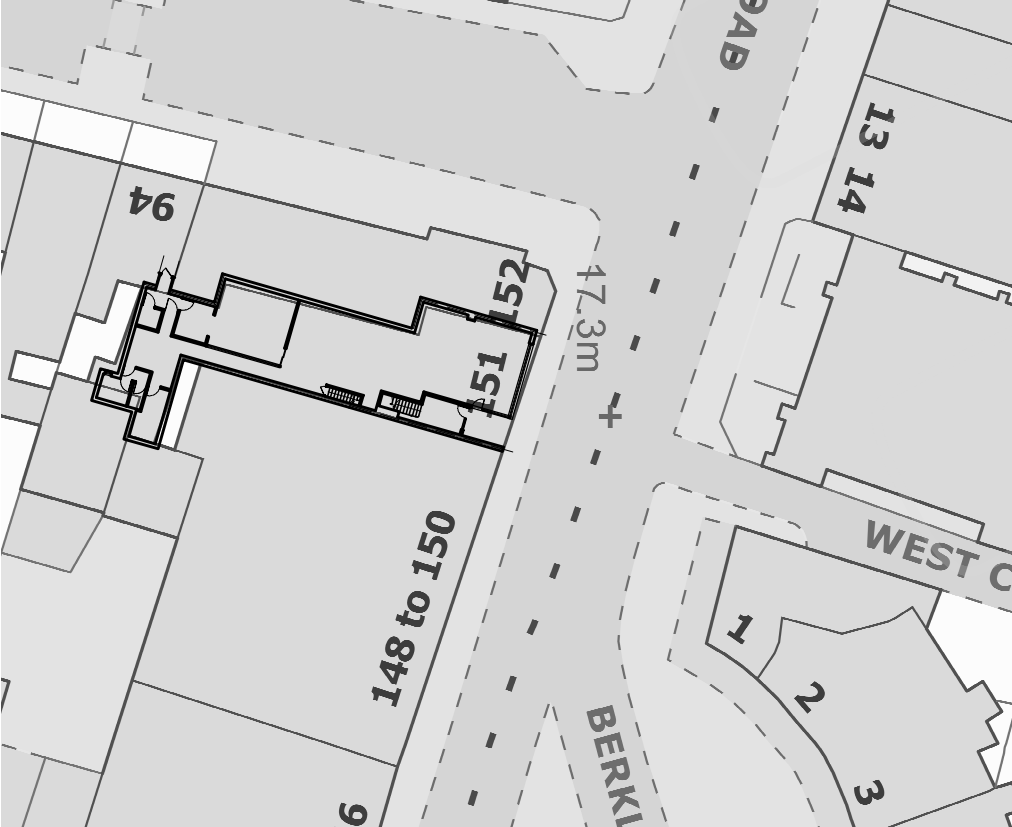
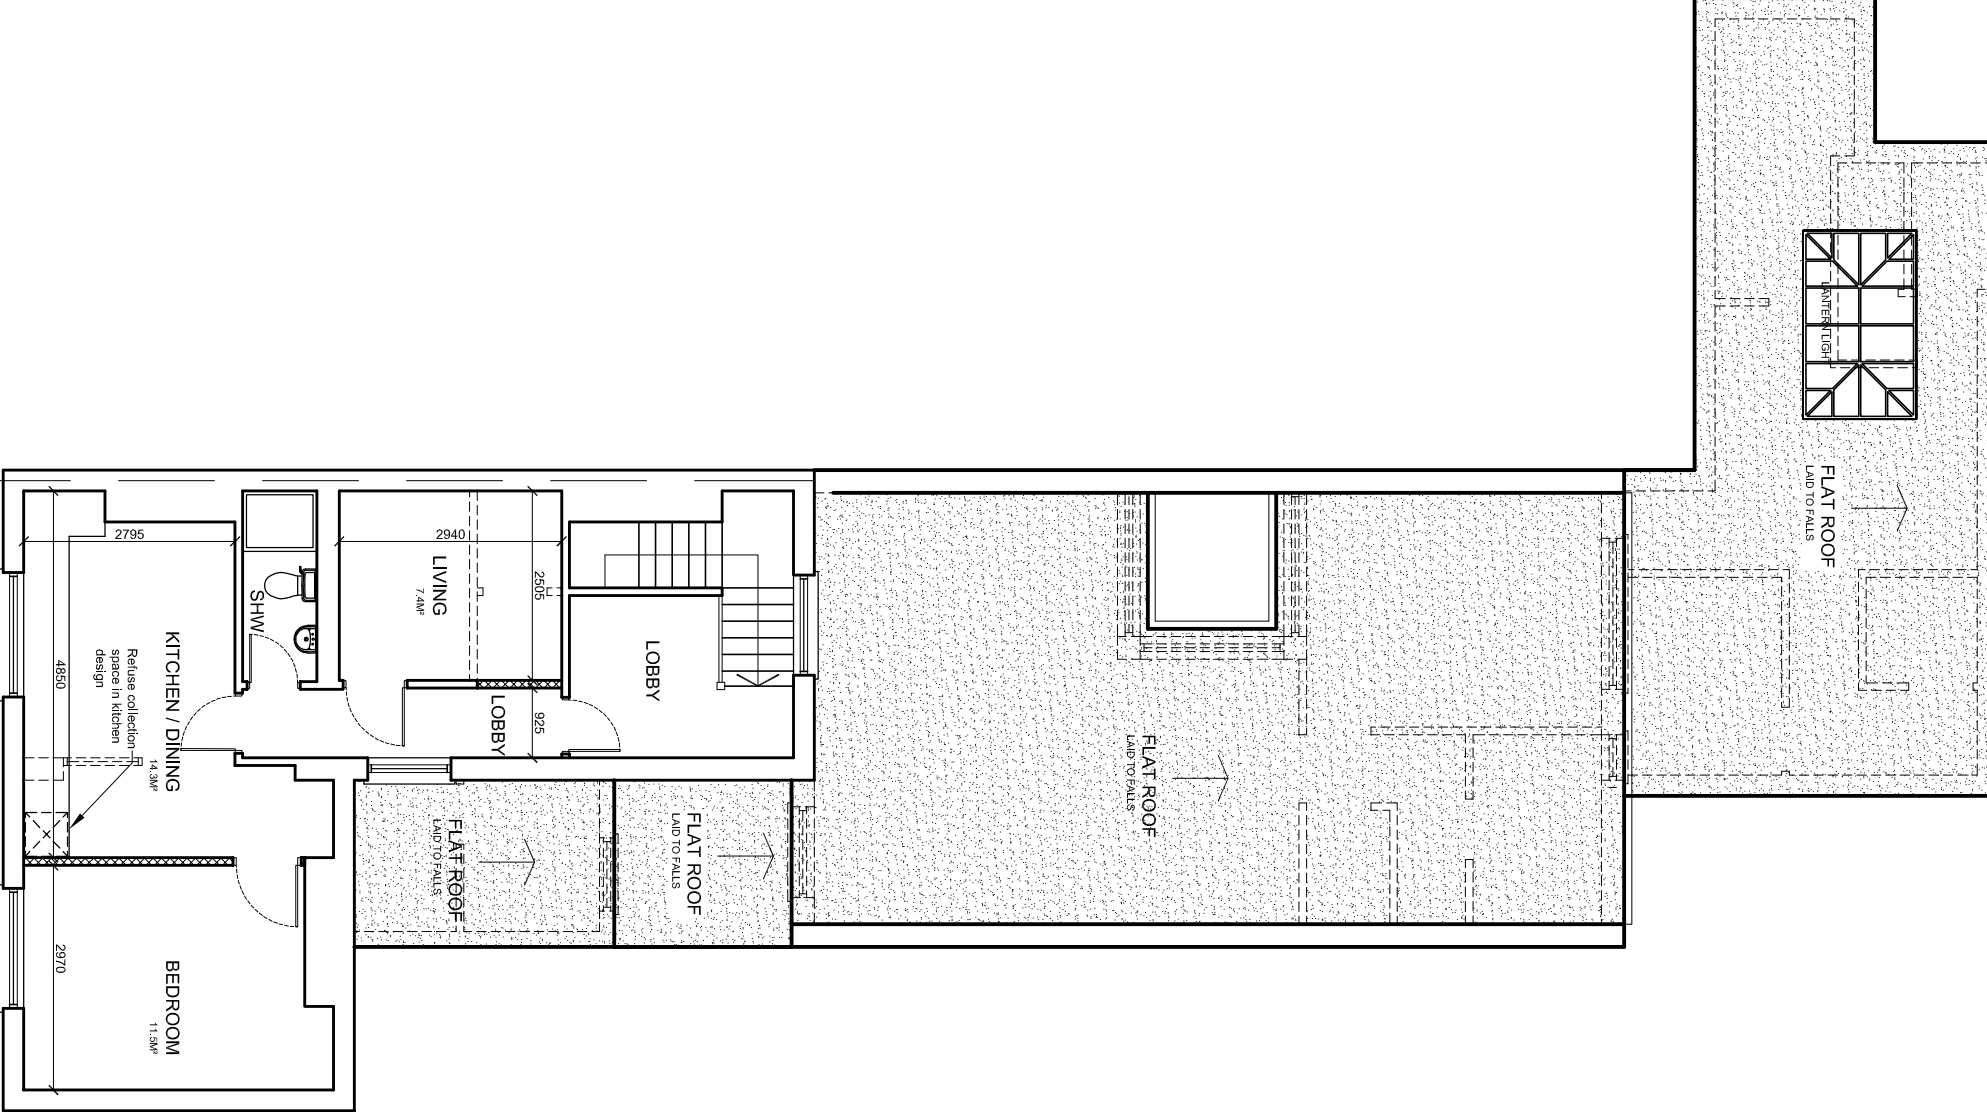




The Contractor is to check all dimensions on site and report any discrepancies to the Contract Administrator. This drawing is to be read in conjunction with all other standard documentation. Dimensions are not to be scaled from this drawing.

 

PROPOSED BLOCK PLAN - SCALE 1:500

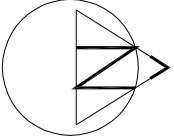

PROPOSED SECOND FLOOR PLAN

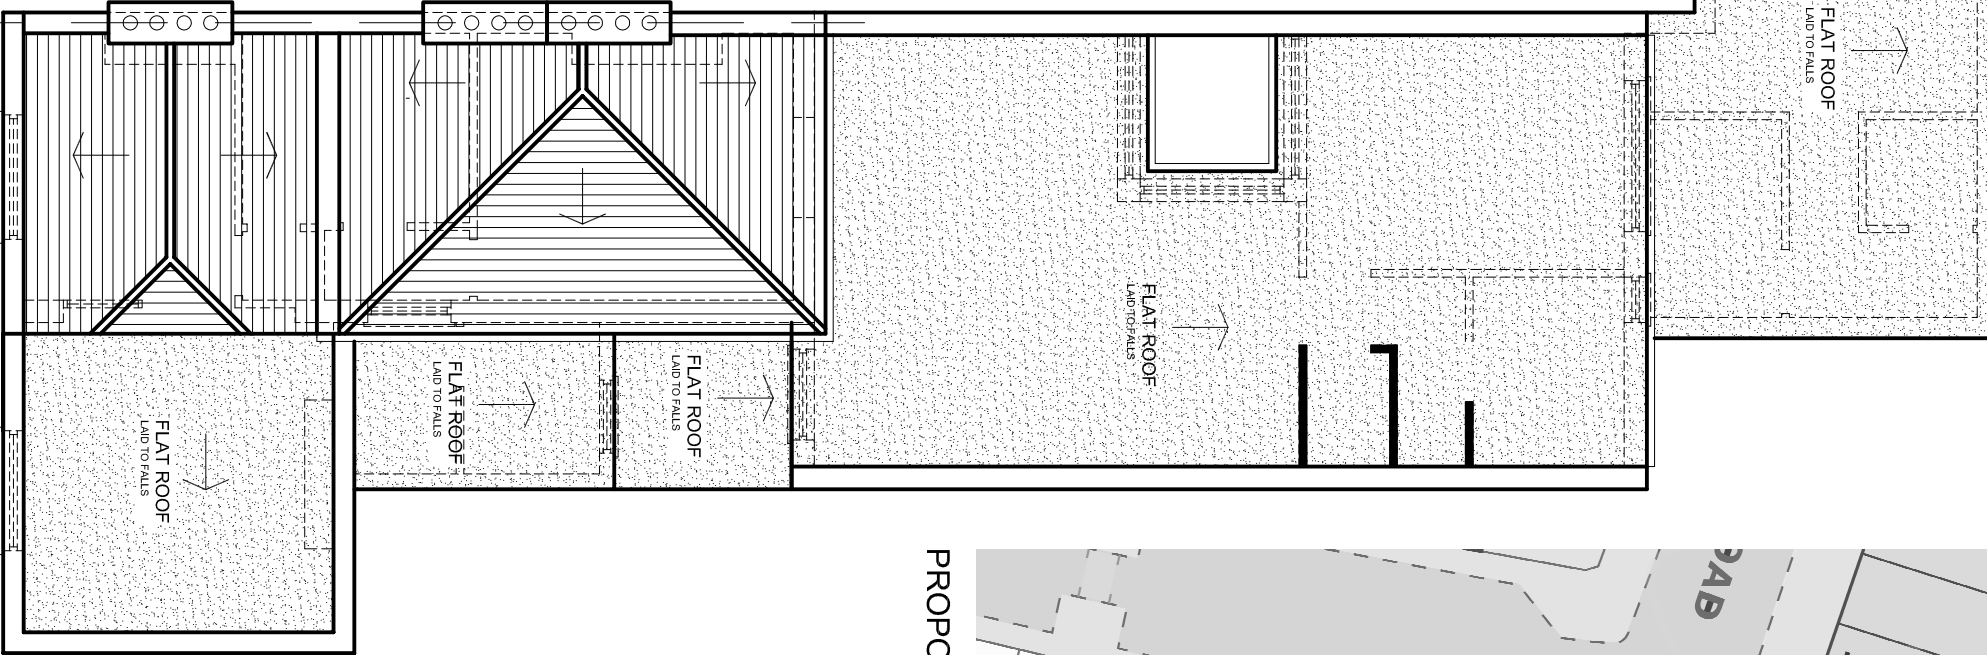 

PROPOSED ROOF PLAN

rev.	description	date	chkd.
	93 Colmandene Crescent, Orpington, Kent BR5 2RA		
	020 3004 9238		
	07931 931 035		
	s.nagpal@dapconsultants.co.uk		
	www.dapconsultants.co.uk		

project :

151 Milton Road
Gravesend

drawing title :

Proposed Floor Plans

drawn: SN	chkd : SS	date: 26.01.2023
status: Planning	scale: 1:100@A3	
proj no : 2308	drg no: 06	rev no: