

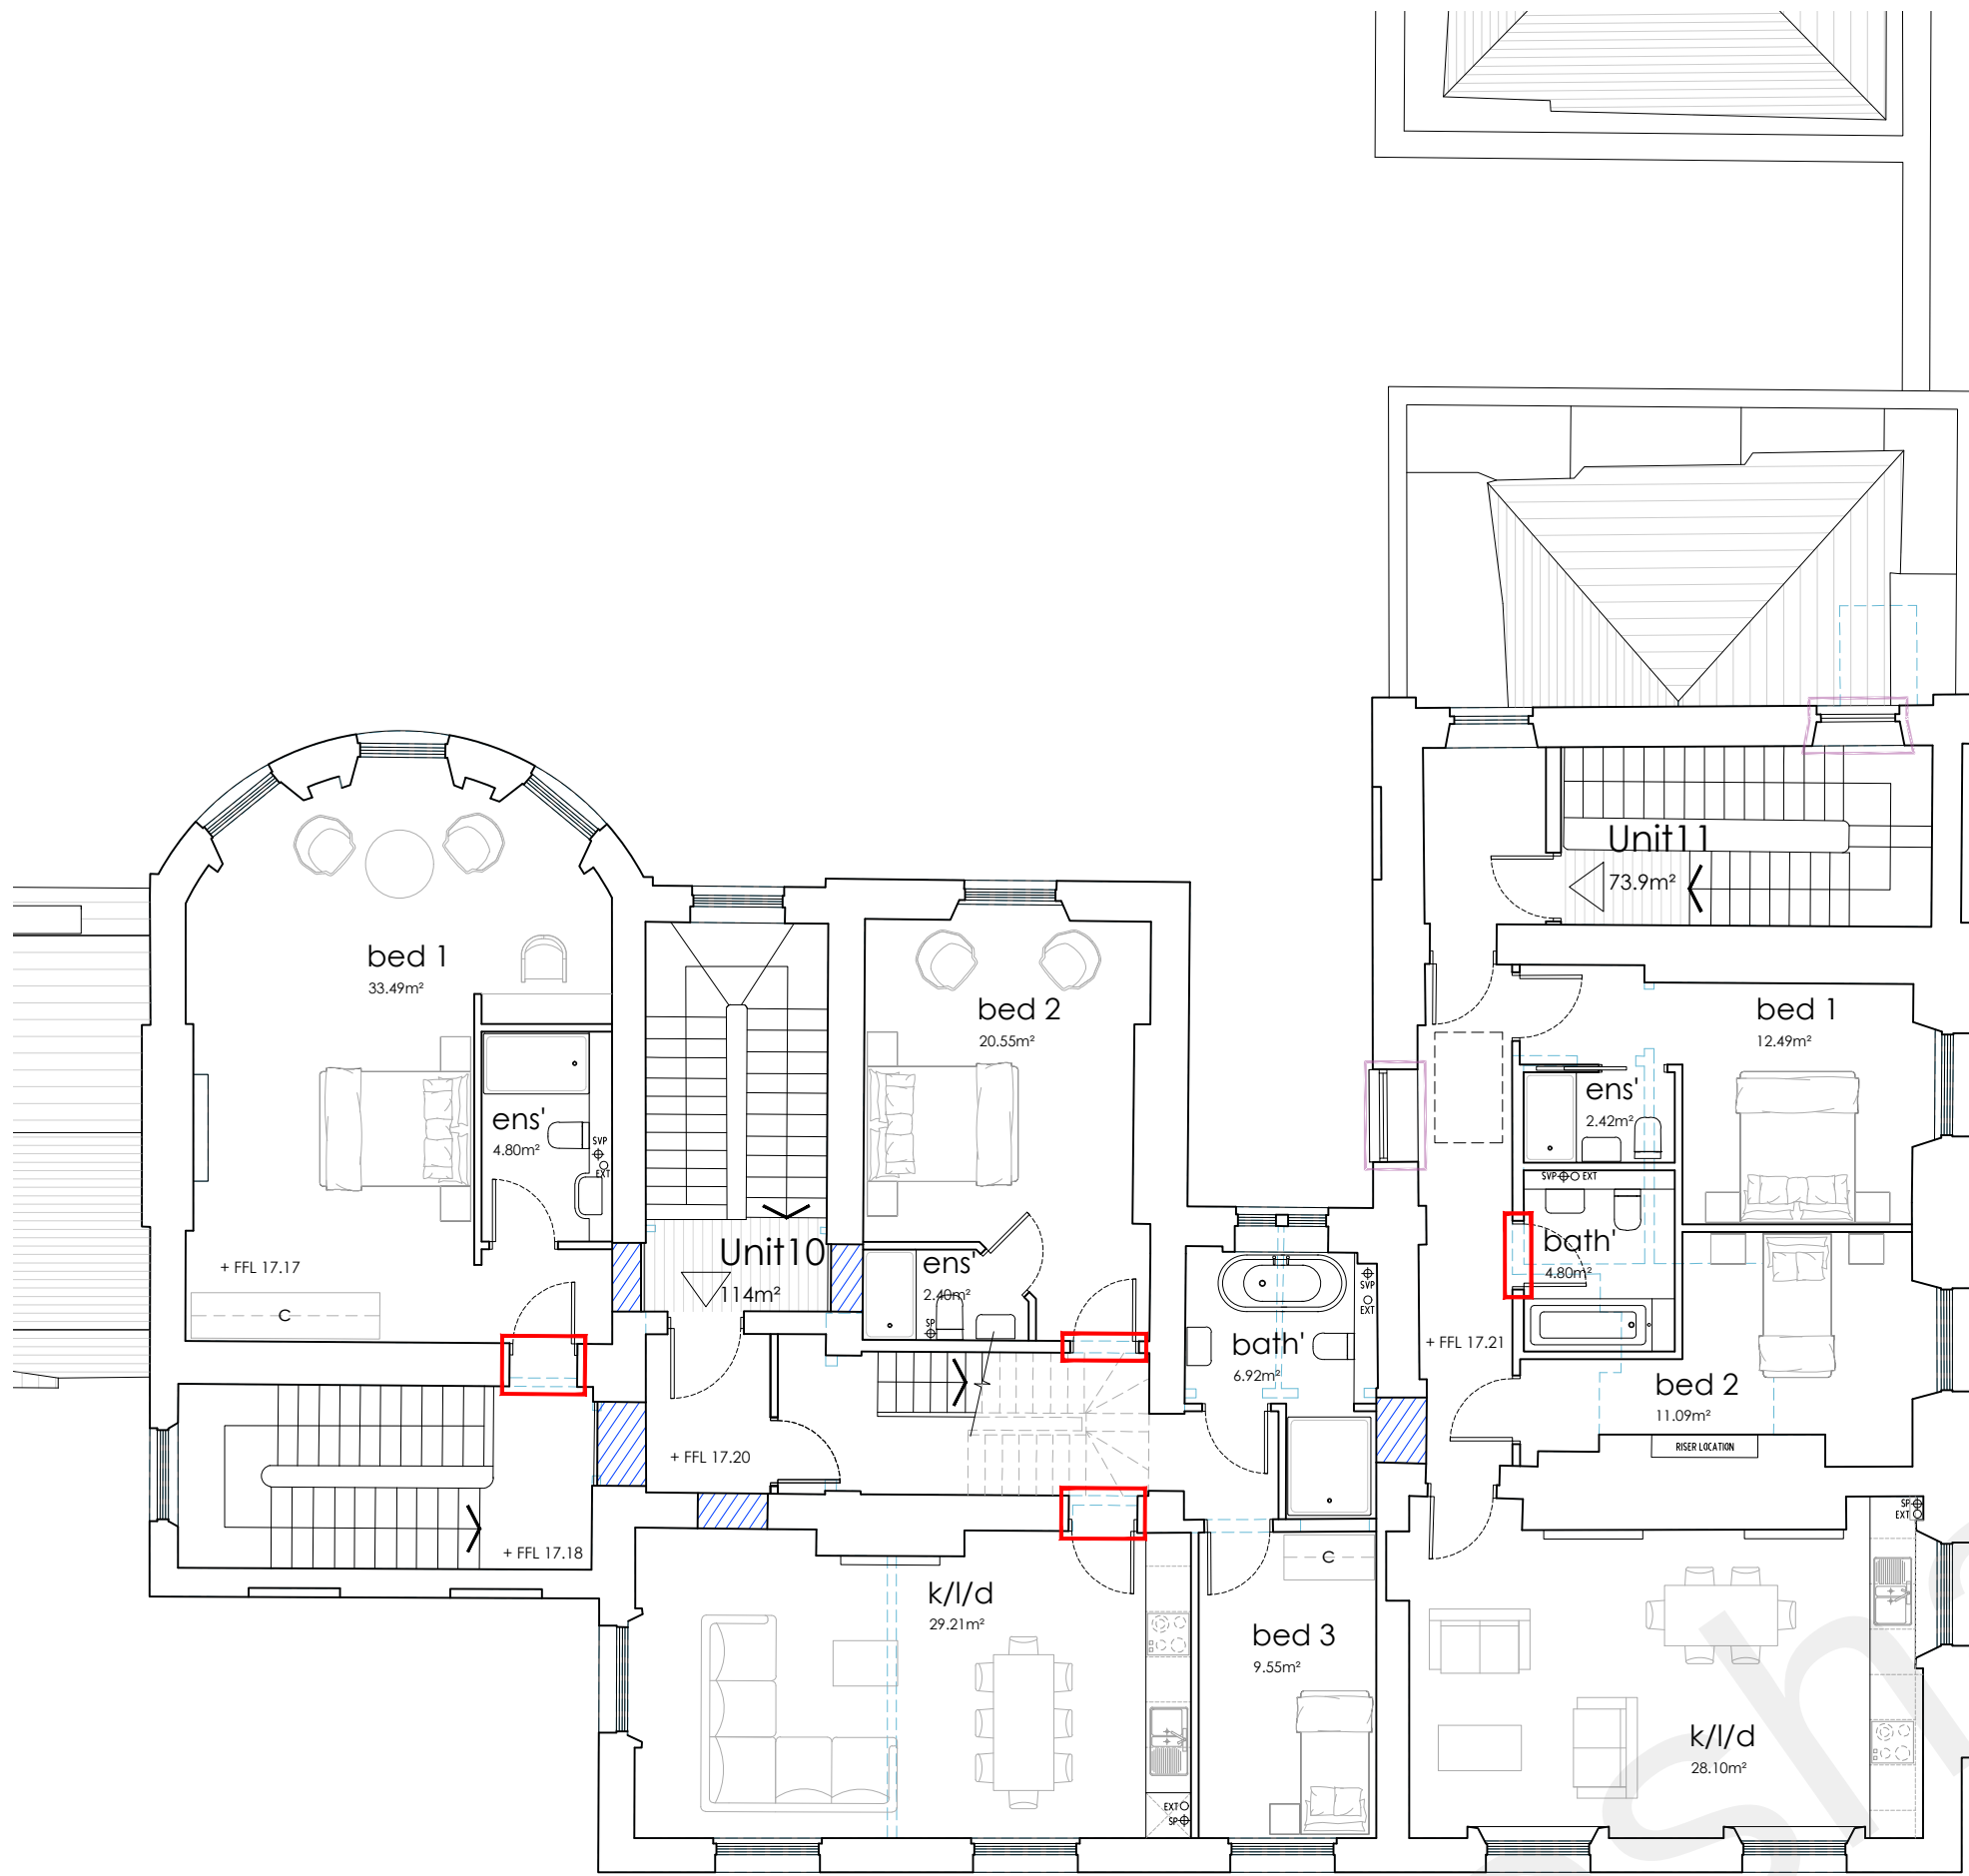


DO NOT SCALE FROM THIS DRAWING
ALL DIMENSIONS TO BE VERIFIED BY THE CONTRACTOR ON SITE


1:100 2 4 6 8 10m

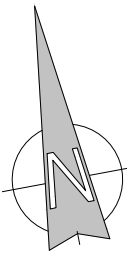

Second floor plan

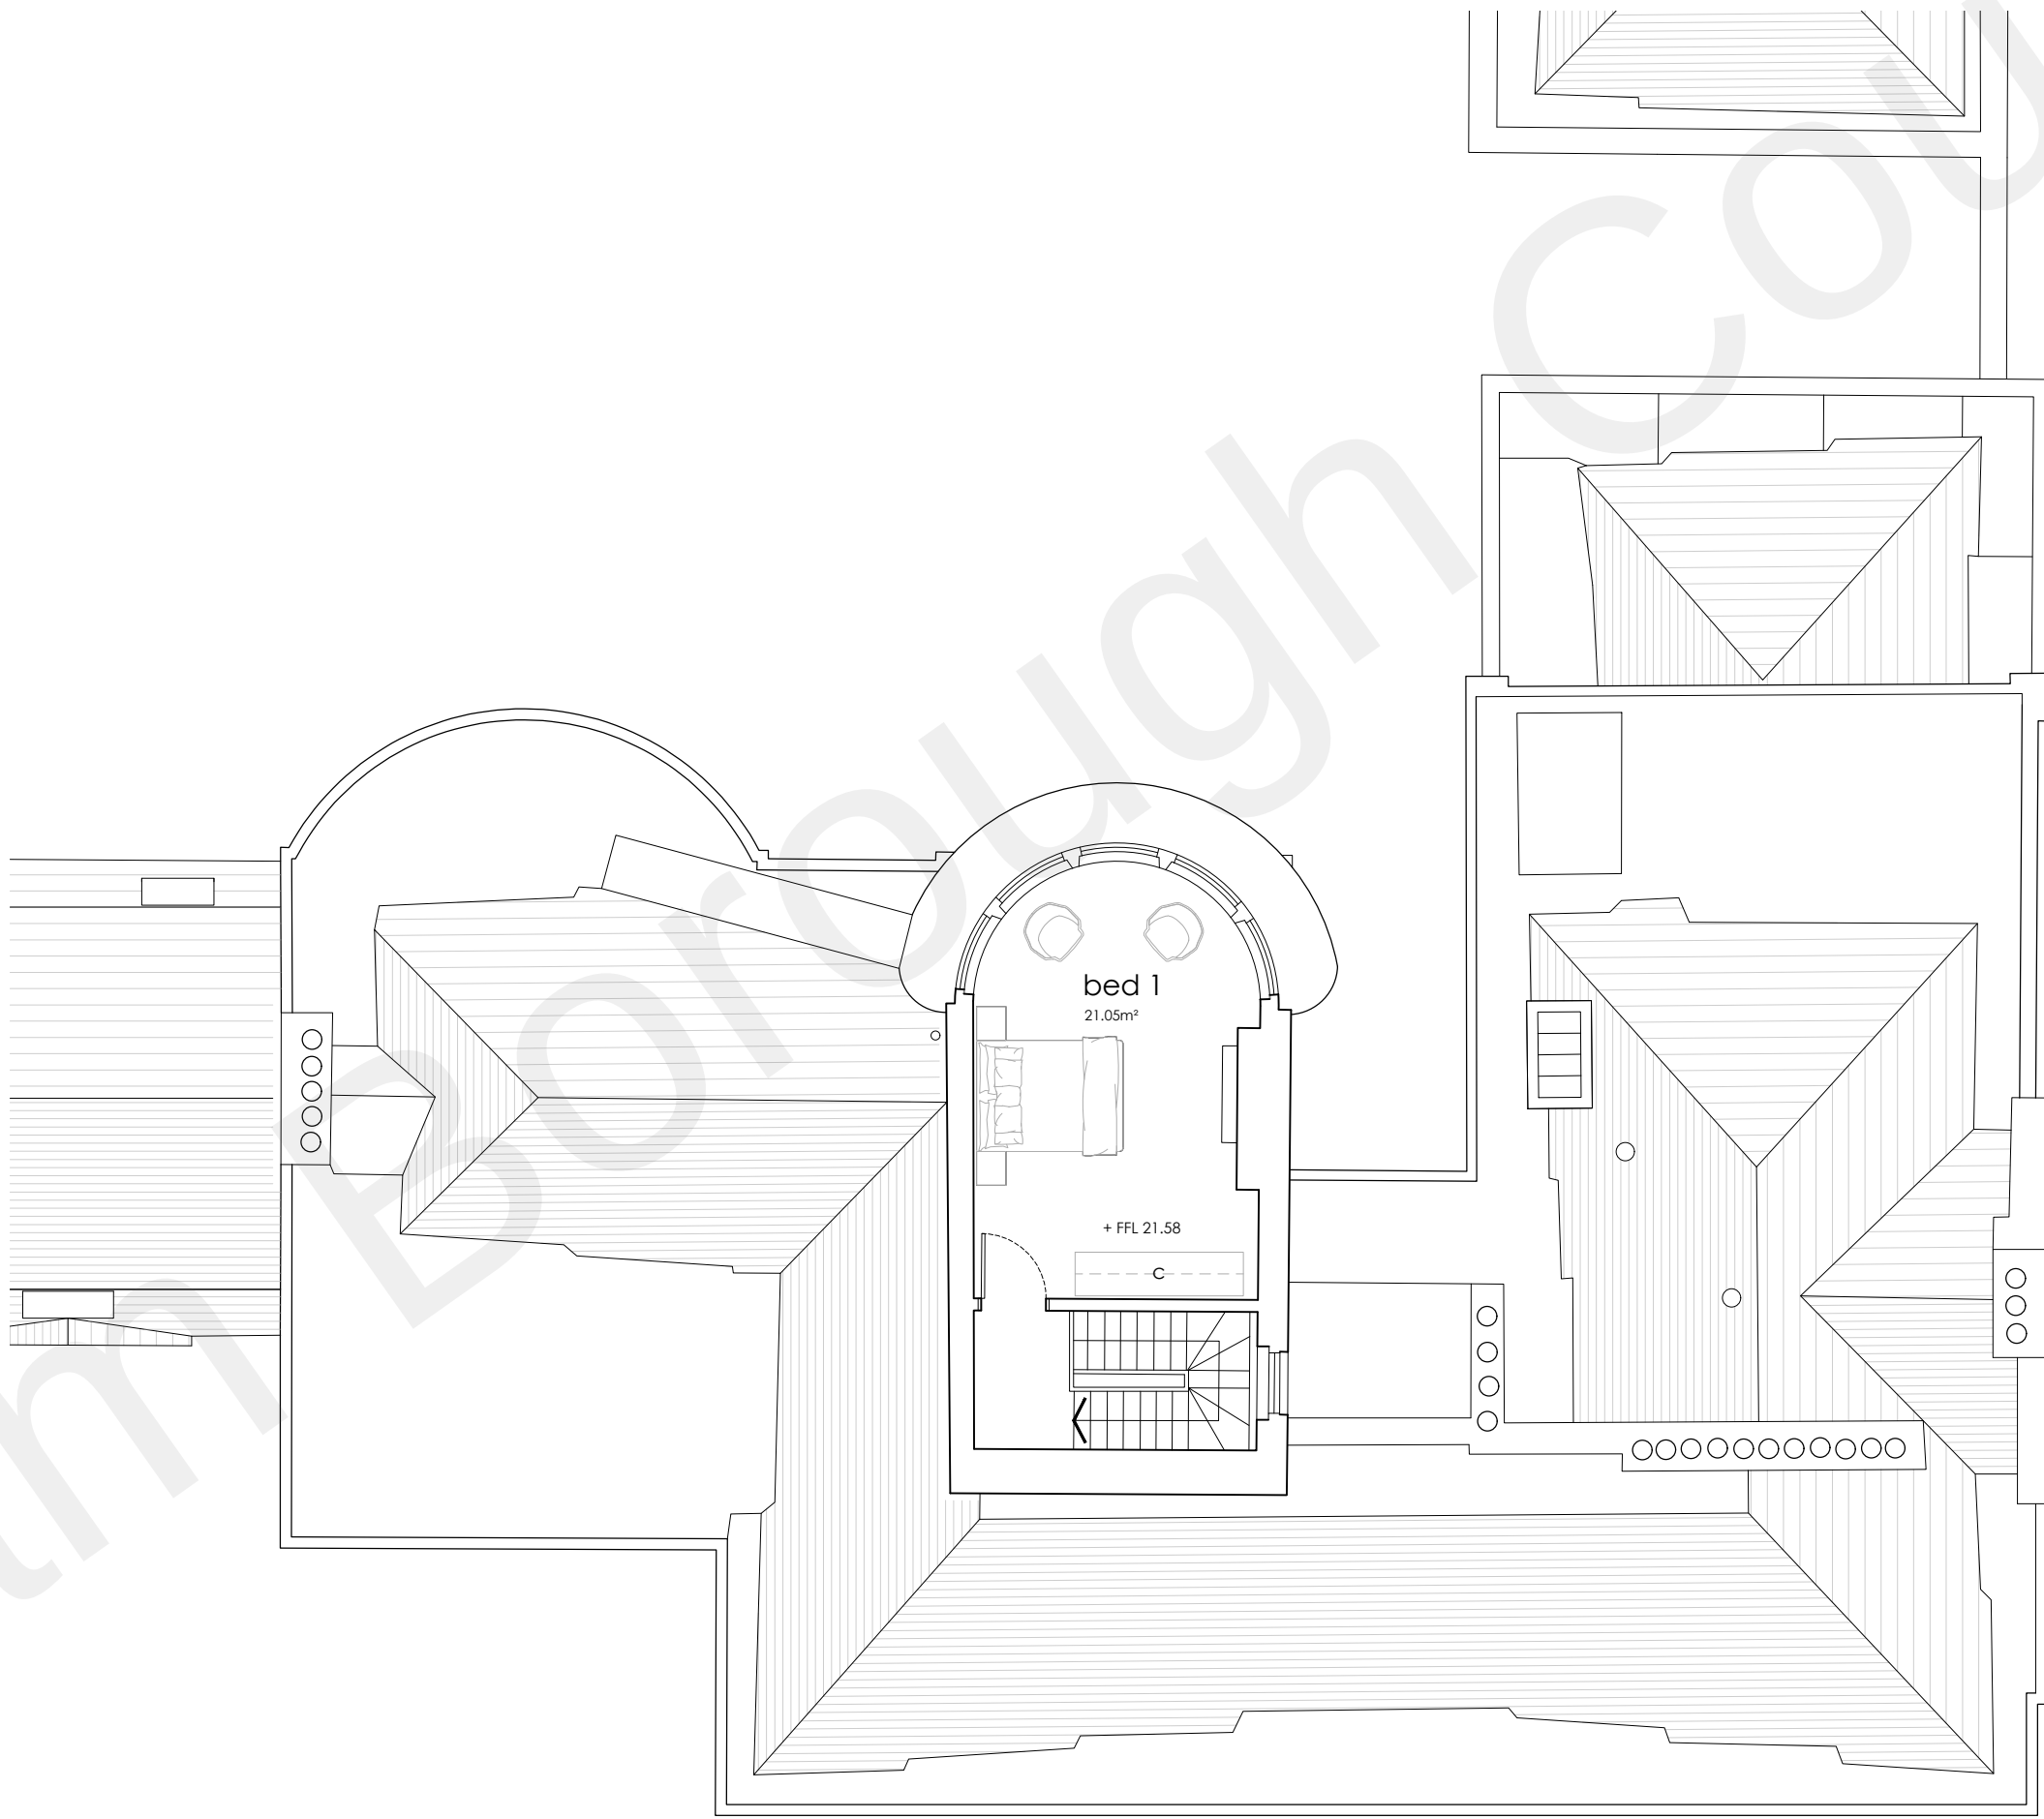

Third Floor / Roof plan

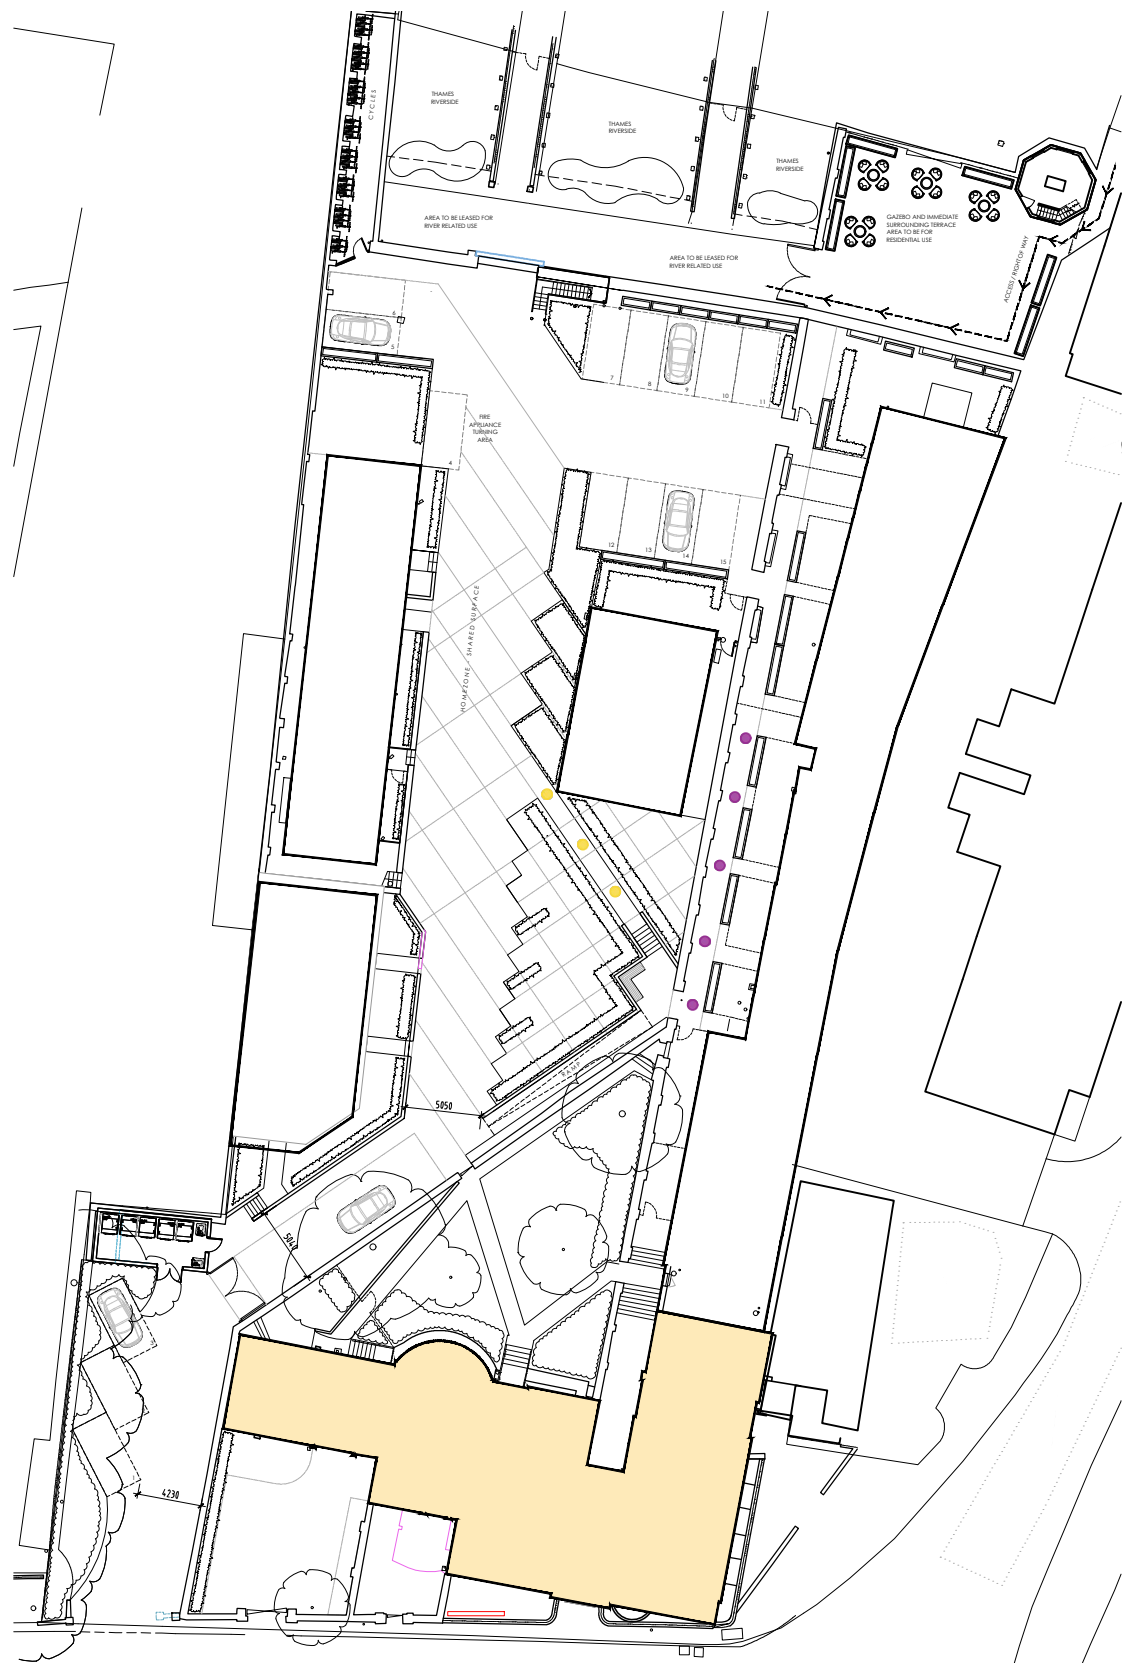

Key plan

- KEY
- Blocking up of existing openings in wall. To be detailed accordingly.
 - New door / window opening in existing wall.
 - Reinstating or enlarging door / window opening in existing wall.
 - Existing building linings to be enhanced if required.
 - To be demolished.
 - Ridge / roof position of original planning submission

A	Unit 11 changed to 2bed3person unit	May 22	AR	
REV	DESCRIPTION	DATE	BY	CHKD

**TURNER
JACKSON+DAY**
ASSOCIATES

Radio House
Thanet Way, Whitstable
Kent CT5 3QX
t: 01227 261453
e: enquiries@tjda.co.uk
www.turnerjacksonday.co.uk

client details
Mile Property Group Ltd

project details
**Custom House
The Terrace, Gravesend, DA12 2DE**

drawing title
**Custom House Main Building 2 of 2
Proposed Plans**

date scale drawn by checked by
Feb'21 1:100@A1 NS

project no:	drawing no:	revision
1735	026	A