




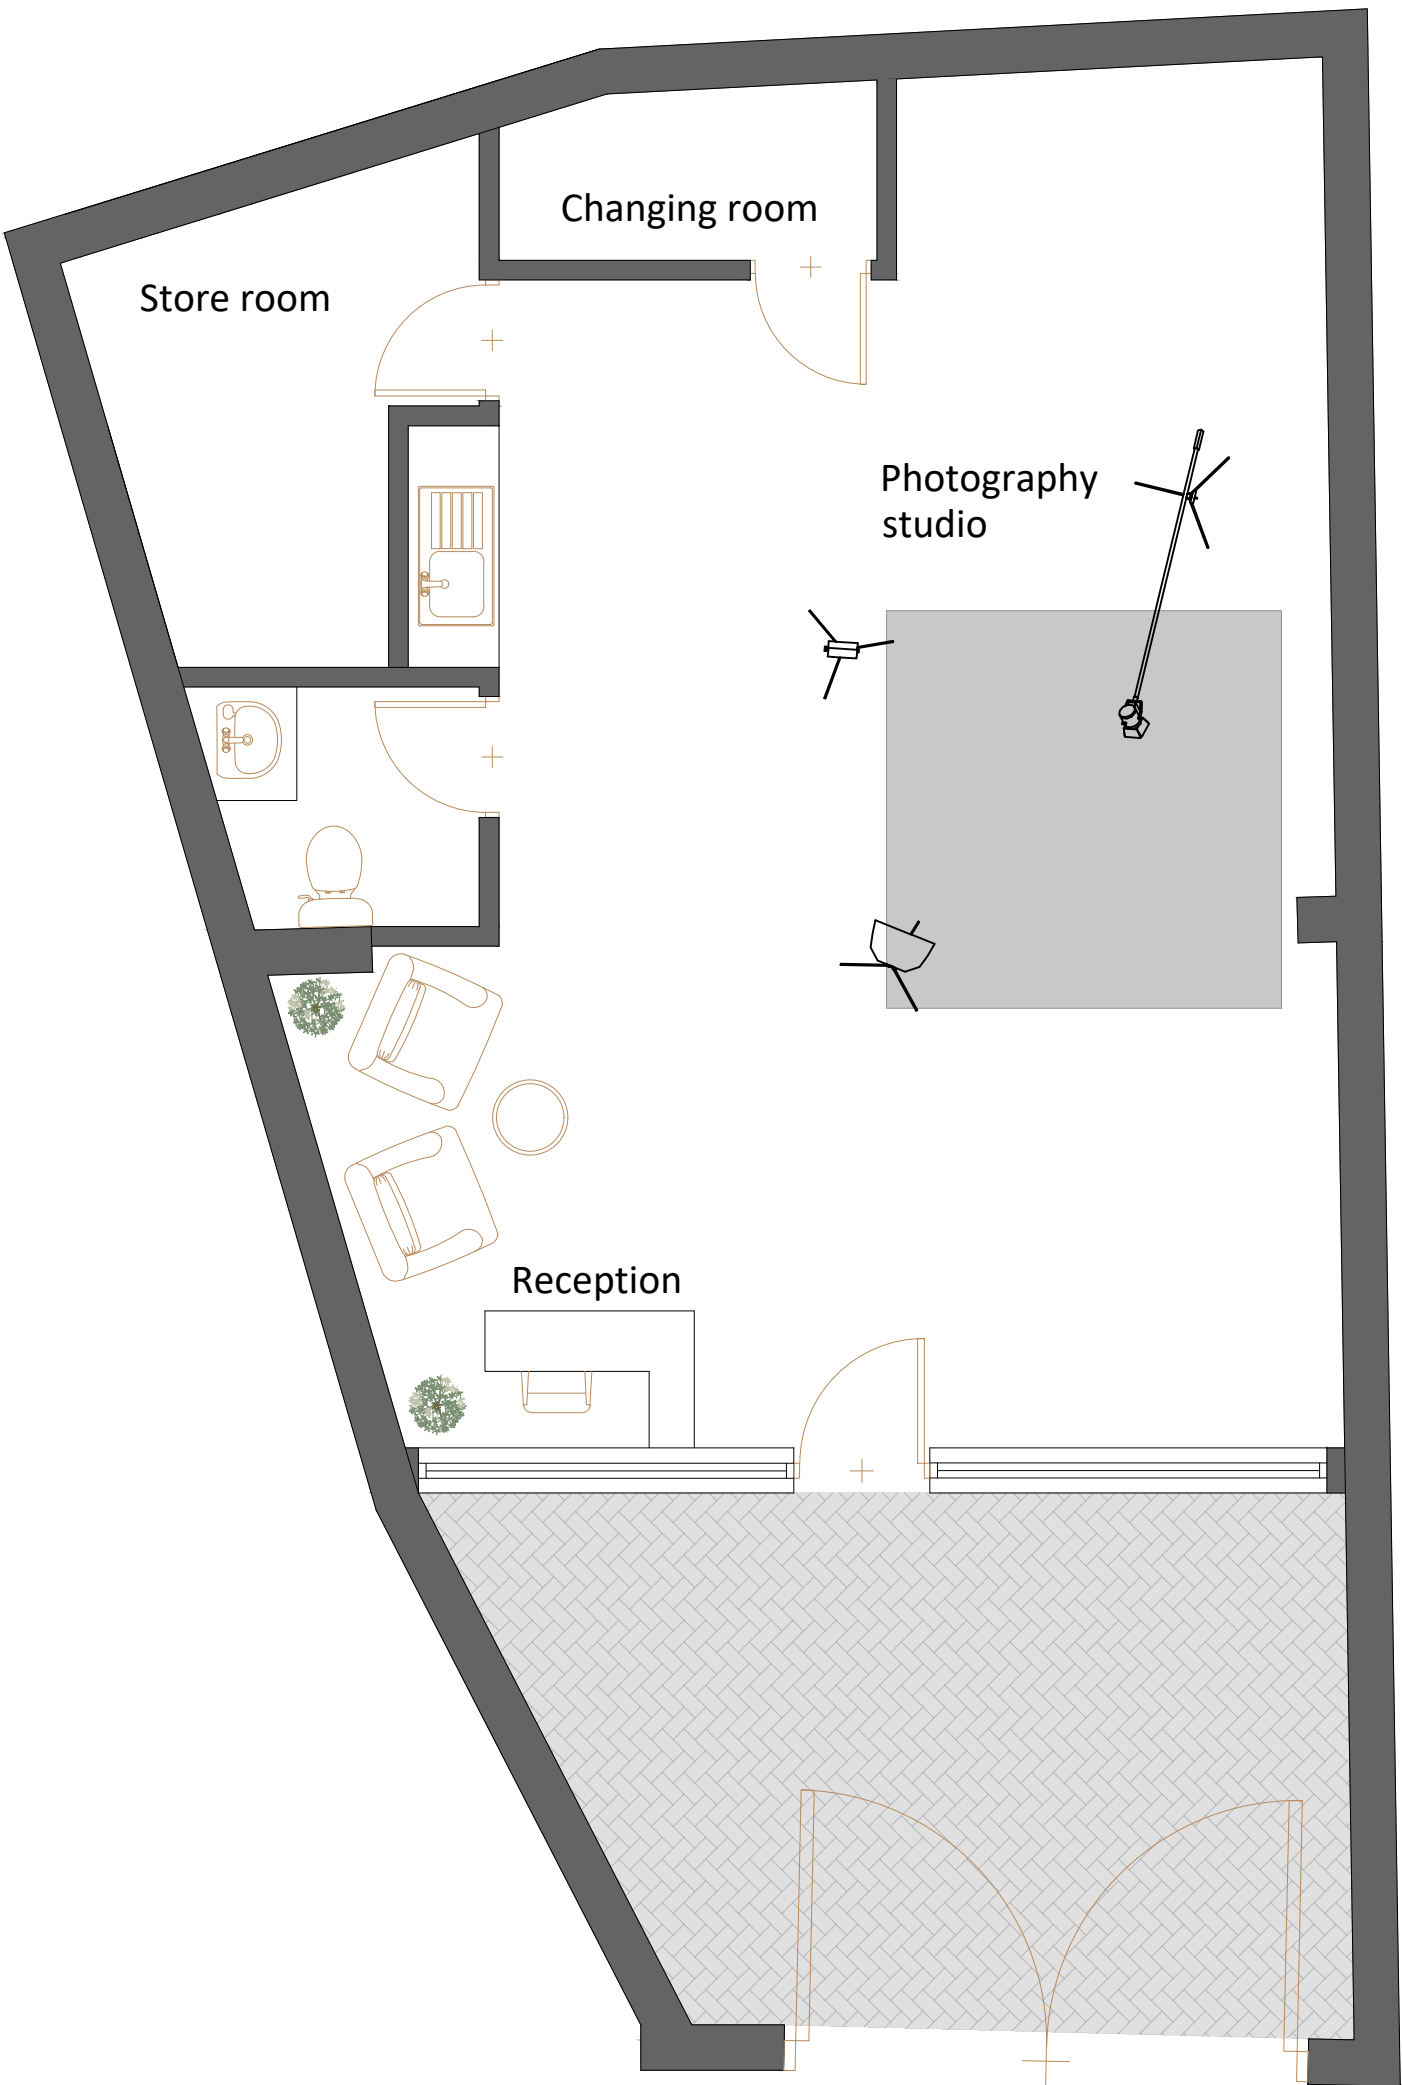

Proposed Ground Floor

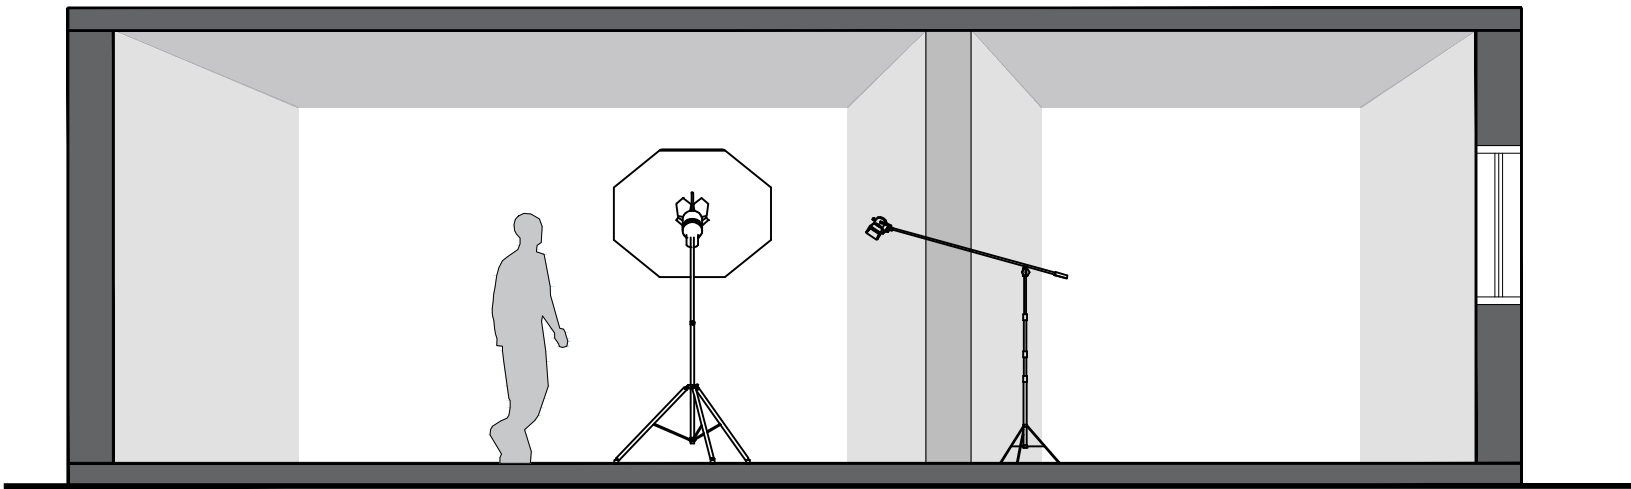

Section AA

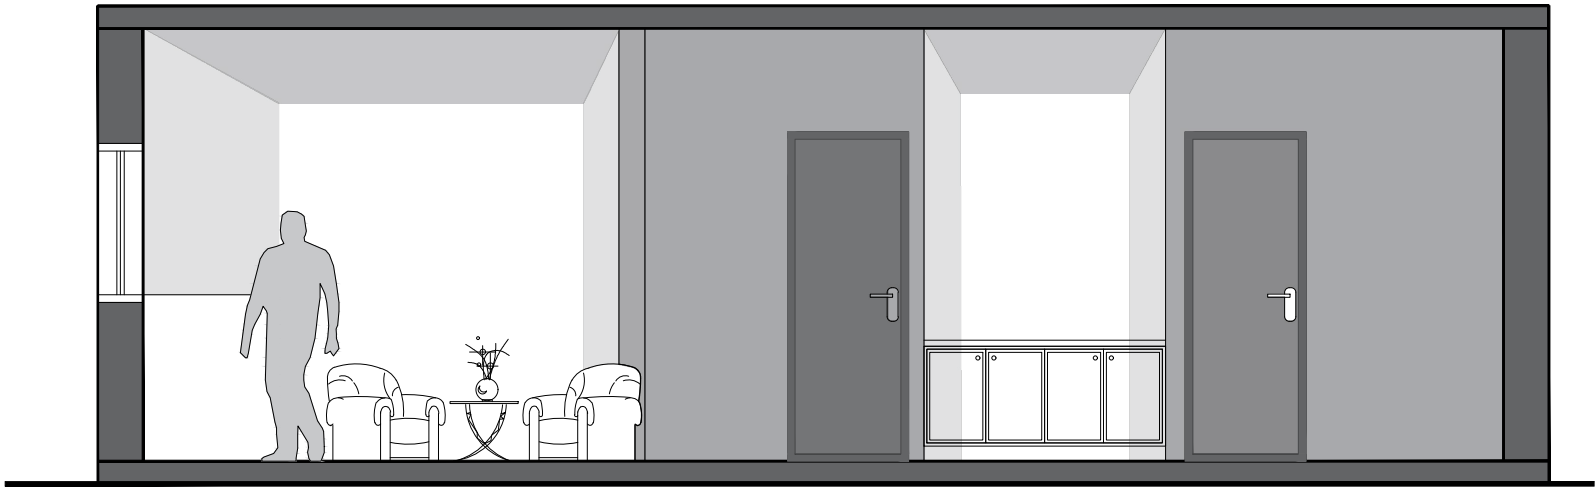


Section BB




Proposed Front Elevation

Notes:

- Do not scale from this drawing.
- All dimensions to be verified on site and is in mm.
- Builder to verify all dimensions, heights and levels prior to commencement of work.
- All documents shall be checked to ensure that they are compatible by the contractor before construction commences. In the event of apparent am
- The contractor in preparing his estimate shall visit the site and acquaint himse
- The contrator shall issue all statutory notices to the local Authority during prog

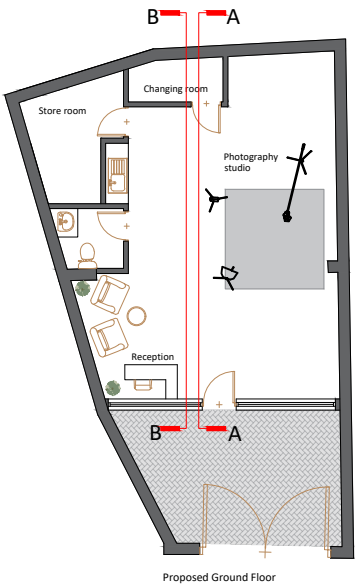

Key Plan

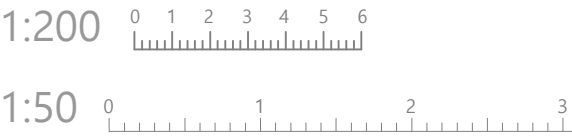

A	-	-	-/-/-
REV:	DESCRIPTION:	BY:	DATE:
STATUS:			

PLANNING

**BARRON
EDWARDS
STERLING**

Whitehall Place
47 The Terrace,
Gravesend, Kent
DA12 2DL
01474 247 787
info@barronedwards.co.uk
www.barronedwards.co.uk

SITE:	Rear of 24, 26 Salisbury Rd Gravesend Kent DA11 7DE
TITLE:	Proposed Floor Plan

SCALE AT A3:	DATE:	DRAWN:
1:50	05.06.23	HH
PROJECT NO:	DRAWING NO:	REVISION:
230509	004	A