





Ground 1:50

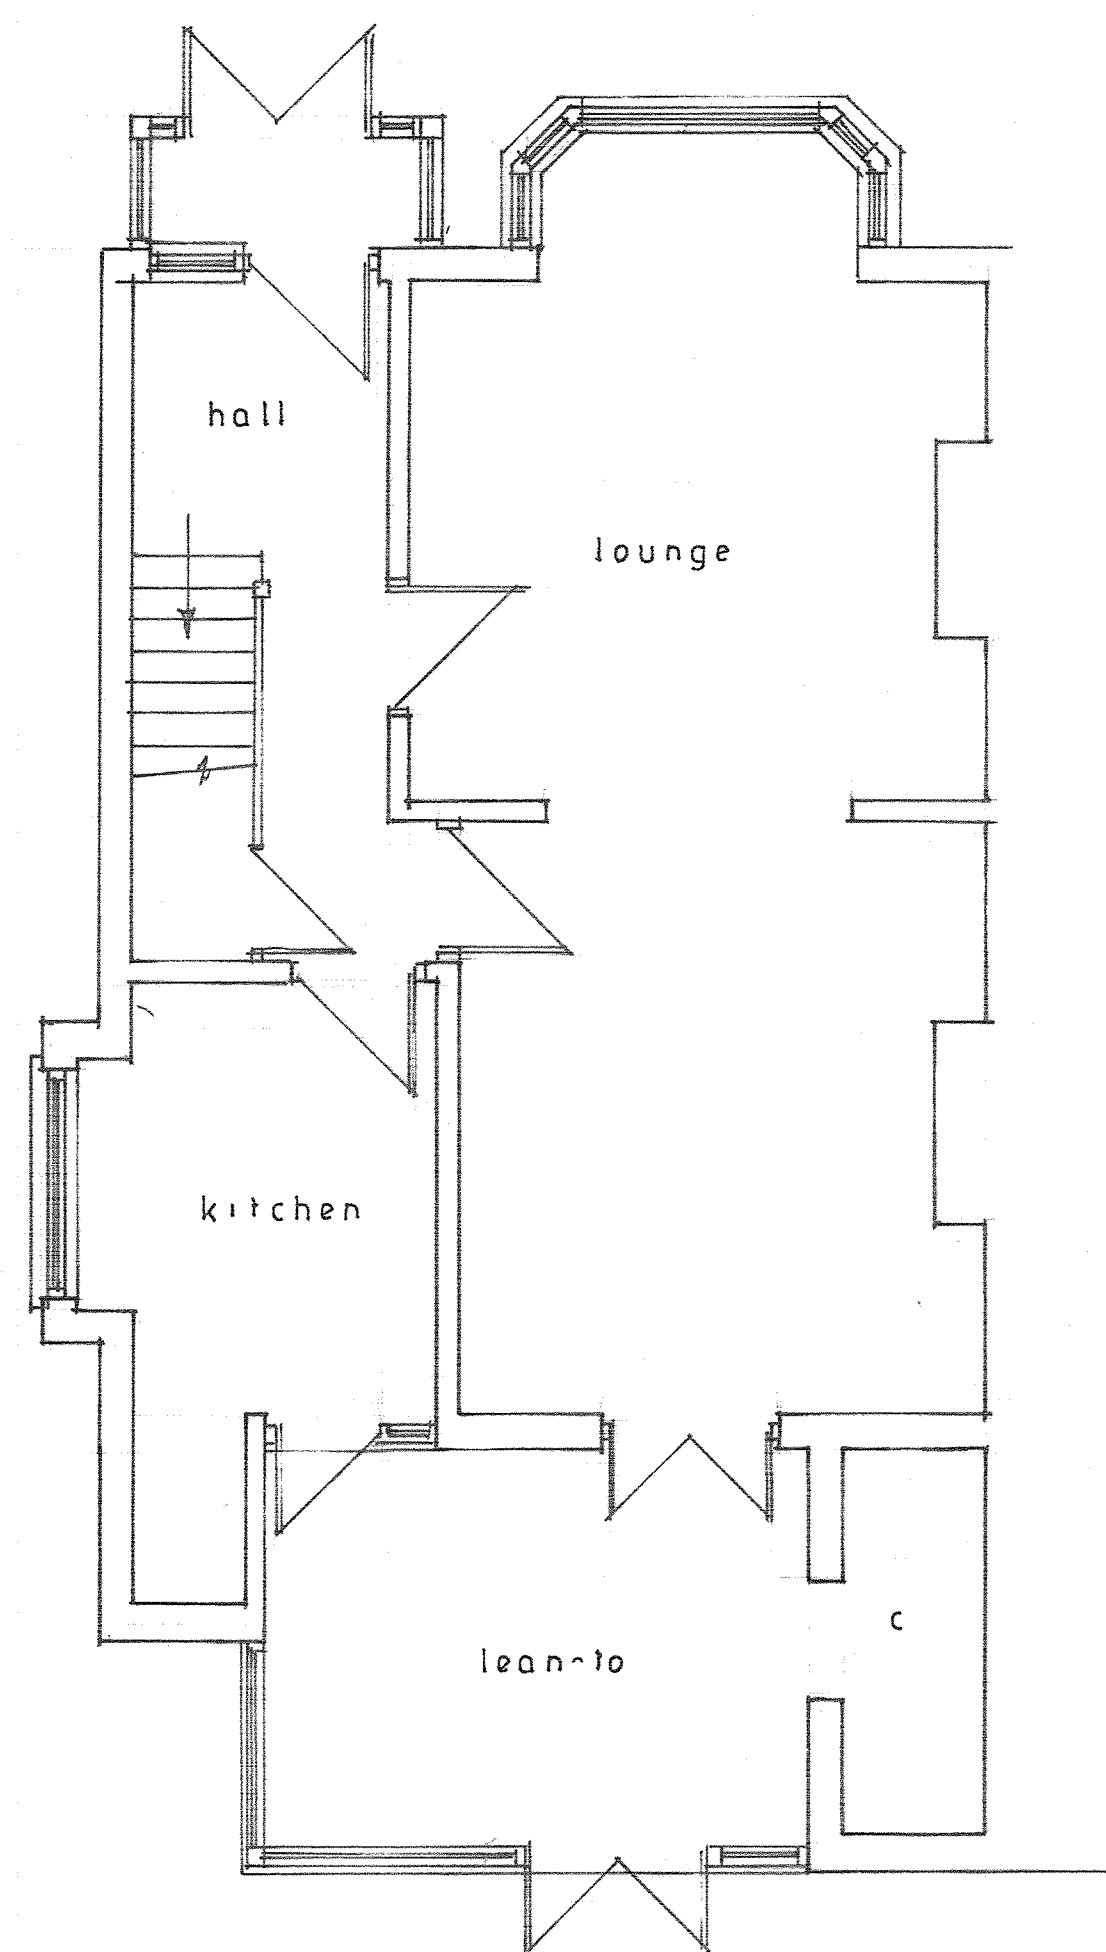


First

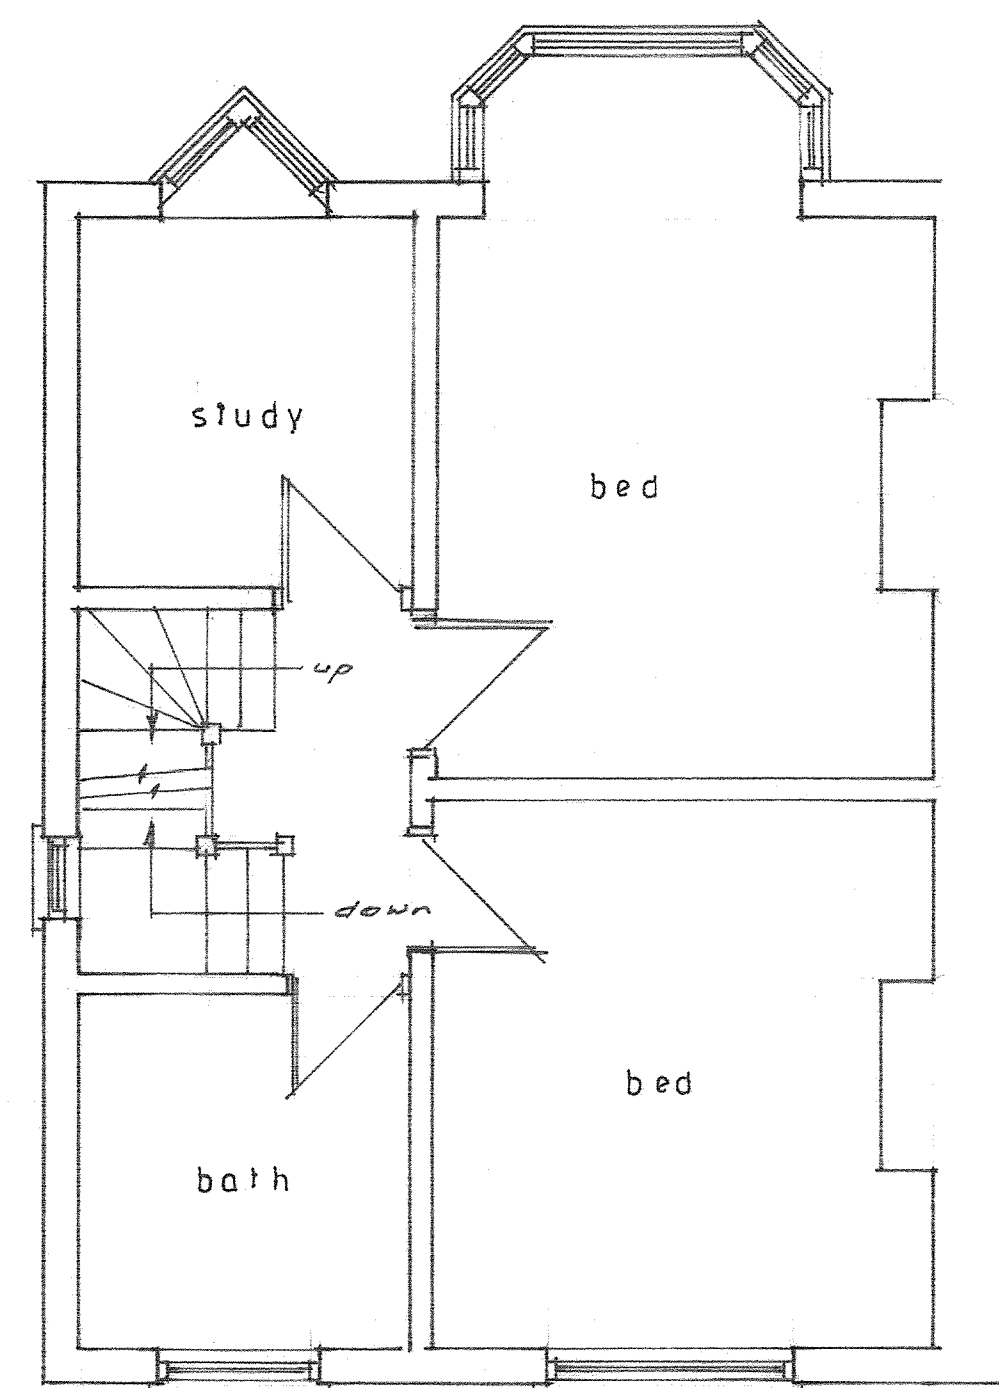


Second

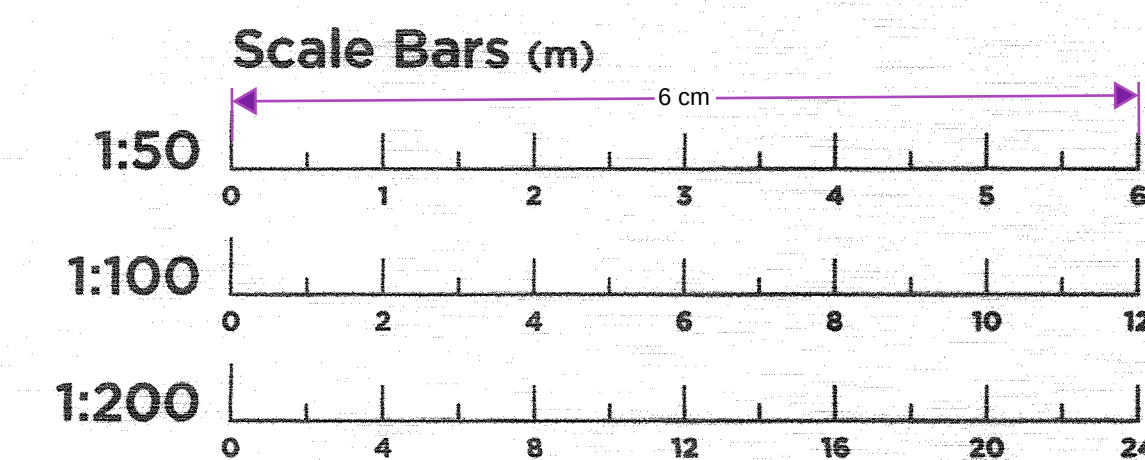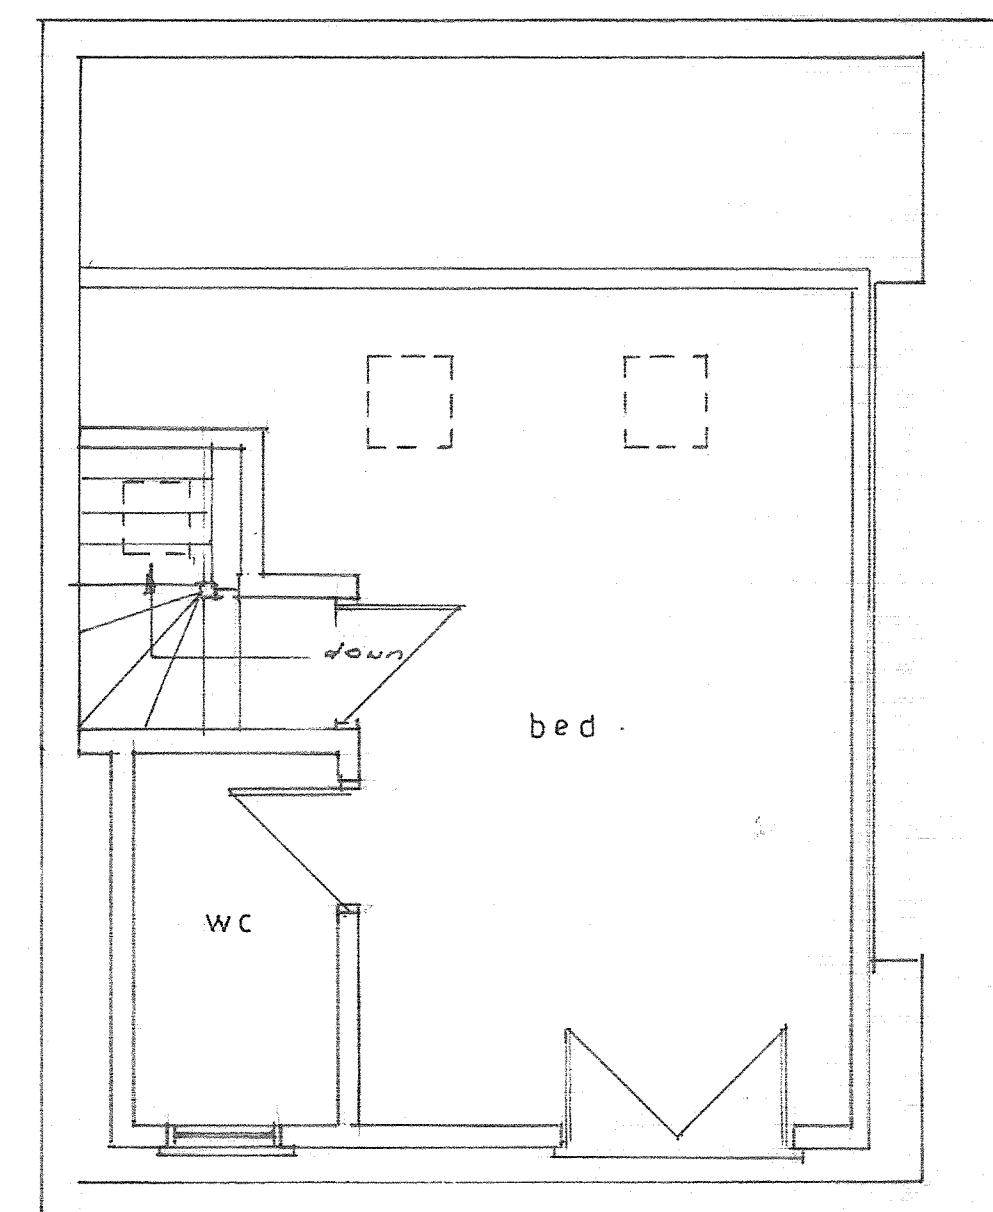

Elevations 1:50

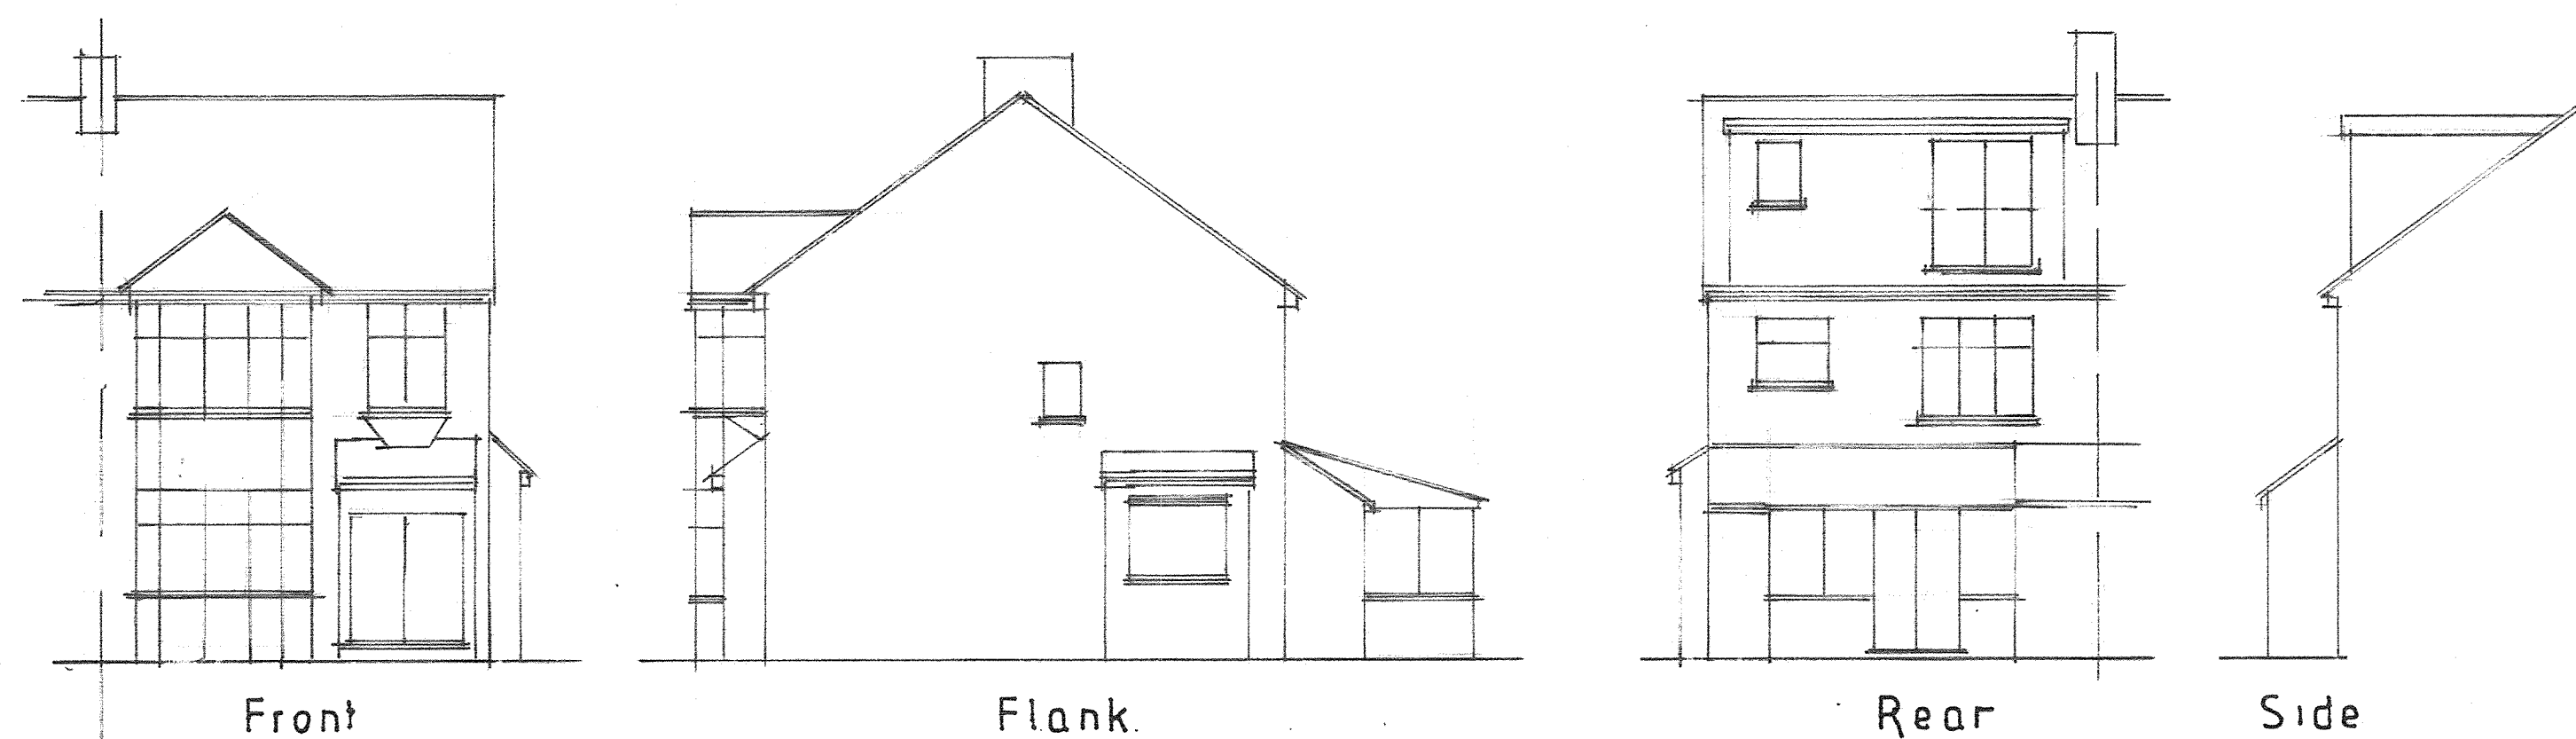

Roof plan 1:100

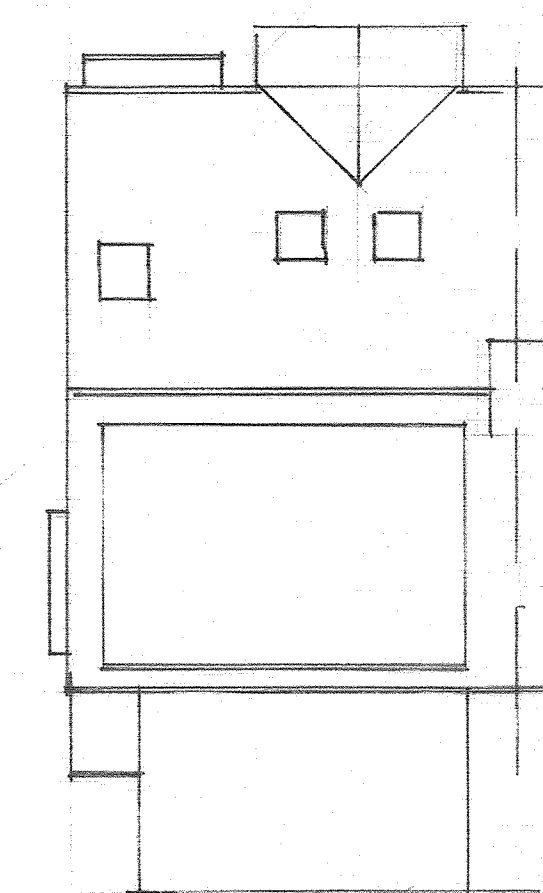

**PLAN & SURVEY
BUILDING SURVEYORS**

25 Alton Close, Bexley, Kent DA5 3QJ
Mike Course
Email: planandsurvey@btinternet.com Mobile: 07767 881 391

Client

Job Title

219, Wrotham Road,
Gravesend, Kent.
DAN 7LL

Drawing Title

Existing floor plans
and elevations

Scale 1:50