



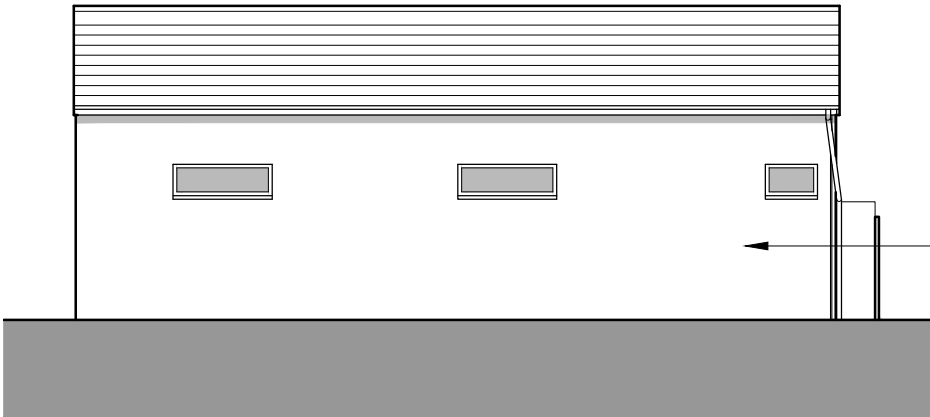

Rear (West) Elevation
1:100

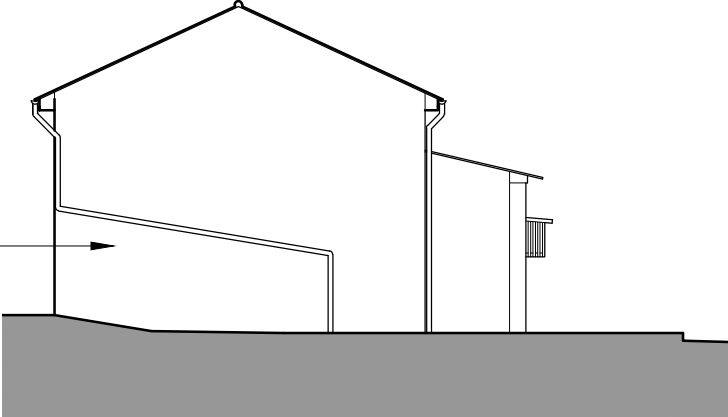


Side (South) Elevation
1:100



Front (East) Elevation
1:100



Side (North) Elevation
1:100

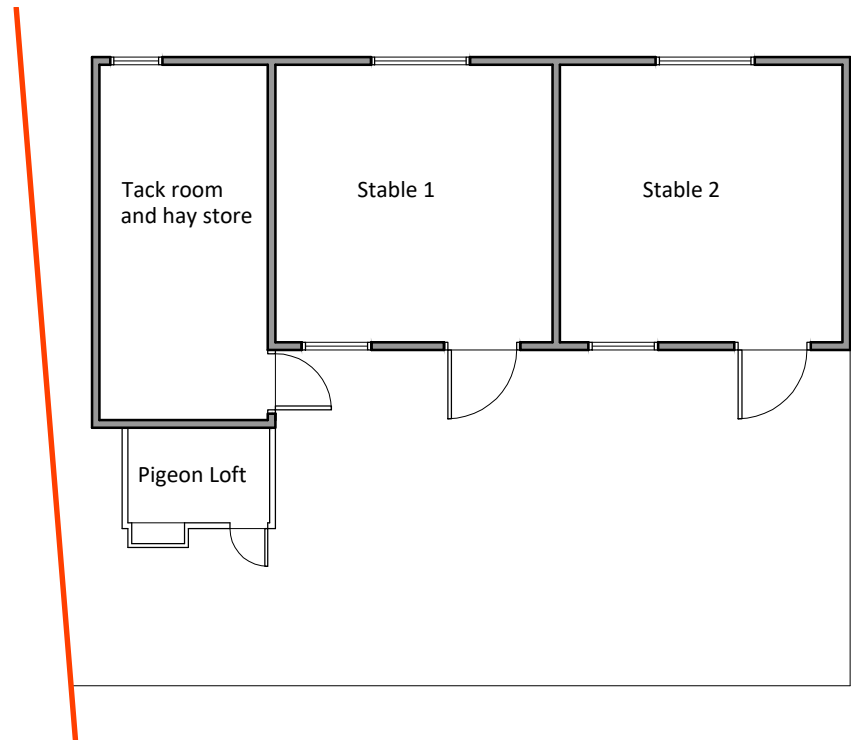

Existing Floor Plan
1:100



2 The Parade, Ash Road, Hartley
Longfield, Kent DA3 8BG
Tel: 01474 703705
www.grahamsimpkinplanning.co.uk
Email: webmail@grahamsimpkinplanning.co.uk

Project Title The Ravens, Rhododendron Avenue, Culverstone, Kent DA13 0TU		Job No 3882
Drawing Title Existing Floor Plan and Elevations	Drawing No 03	Revision -
Date 12.06.2023	Drawn by DA	Checked by PN
Scale 1:100 @ A3	Note GEA: 44m ² GIFA: 41m ²	

