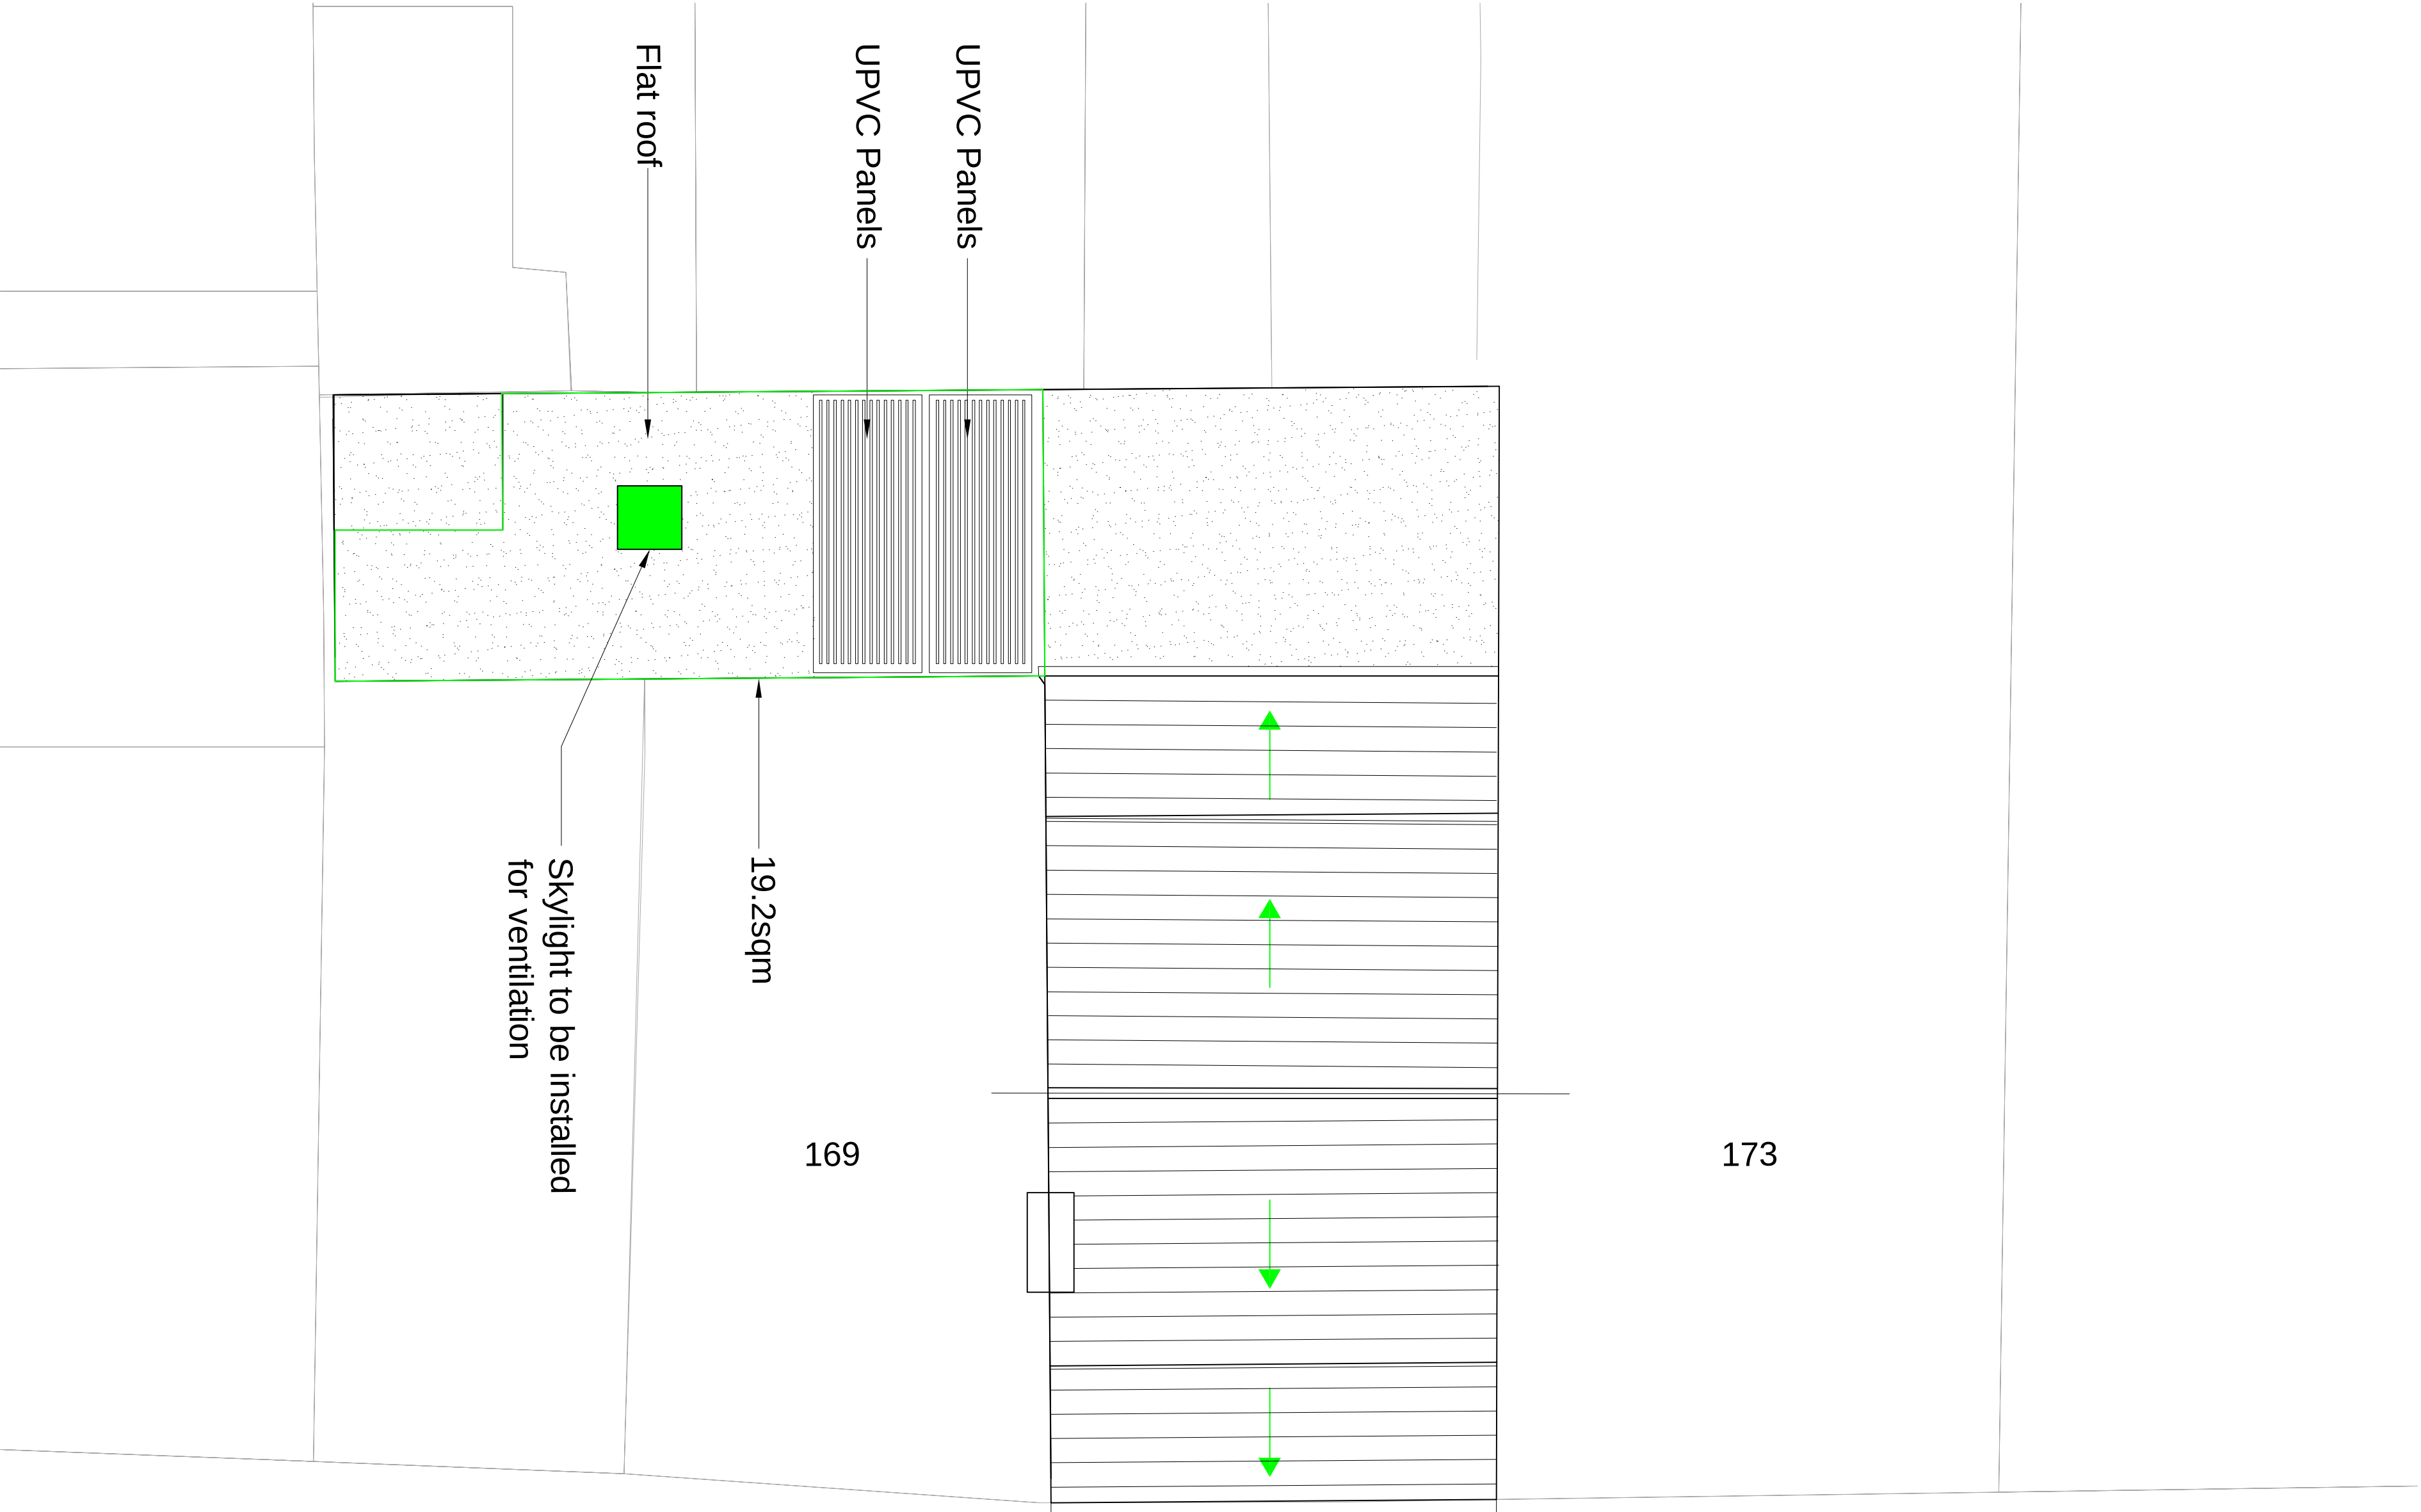
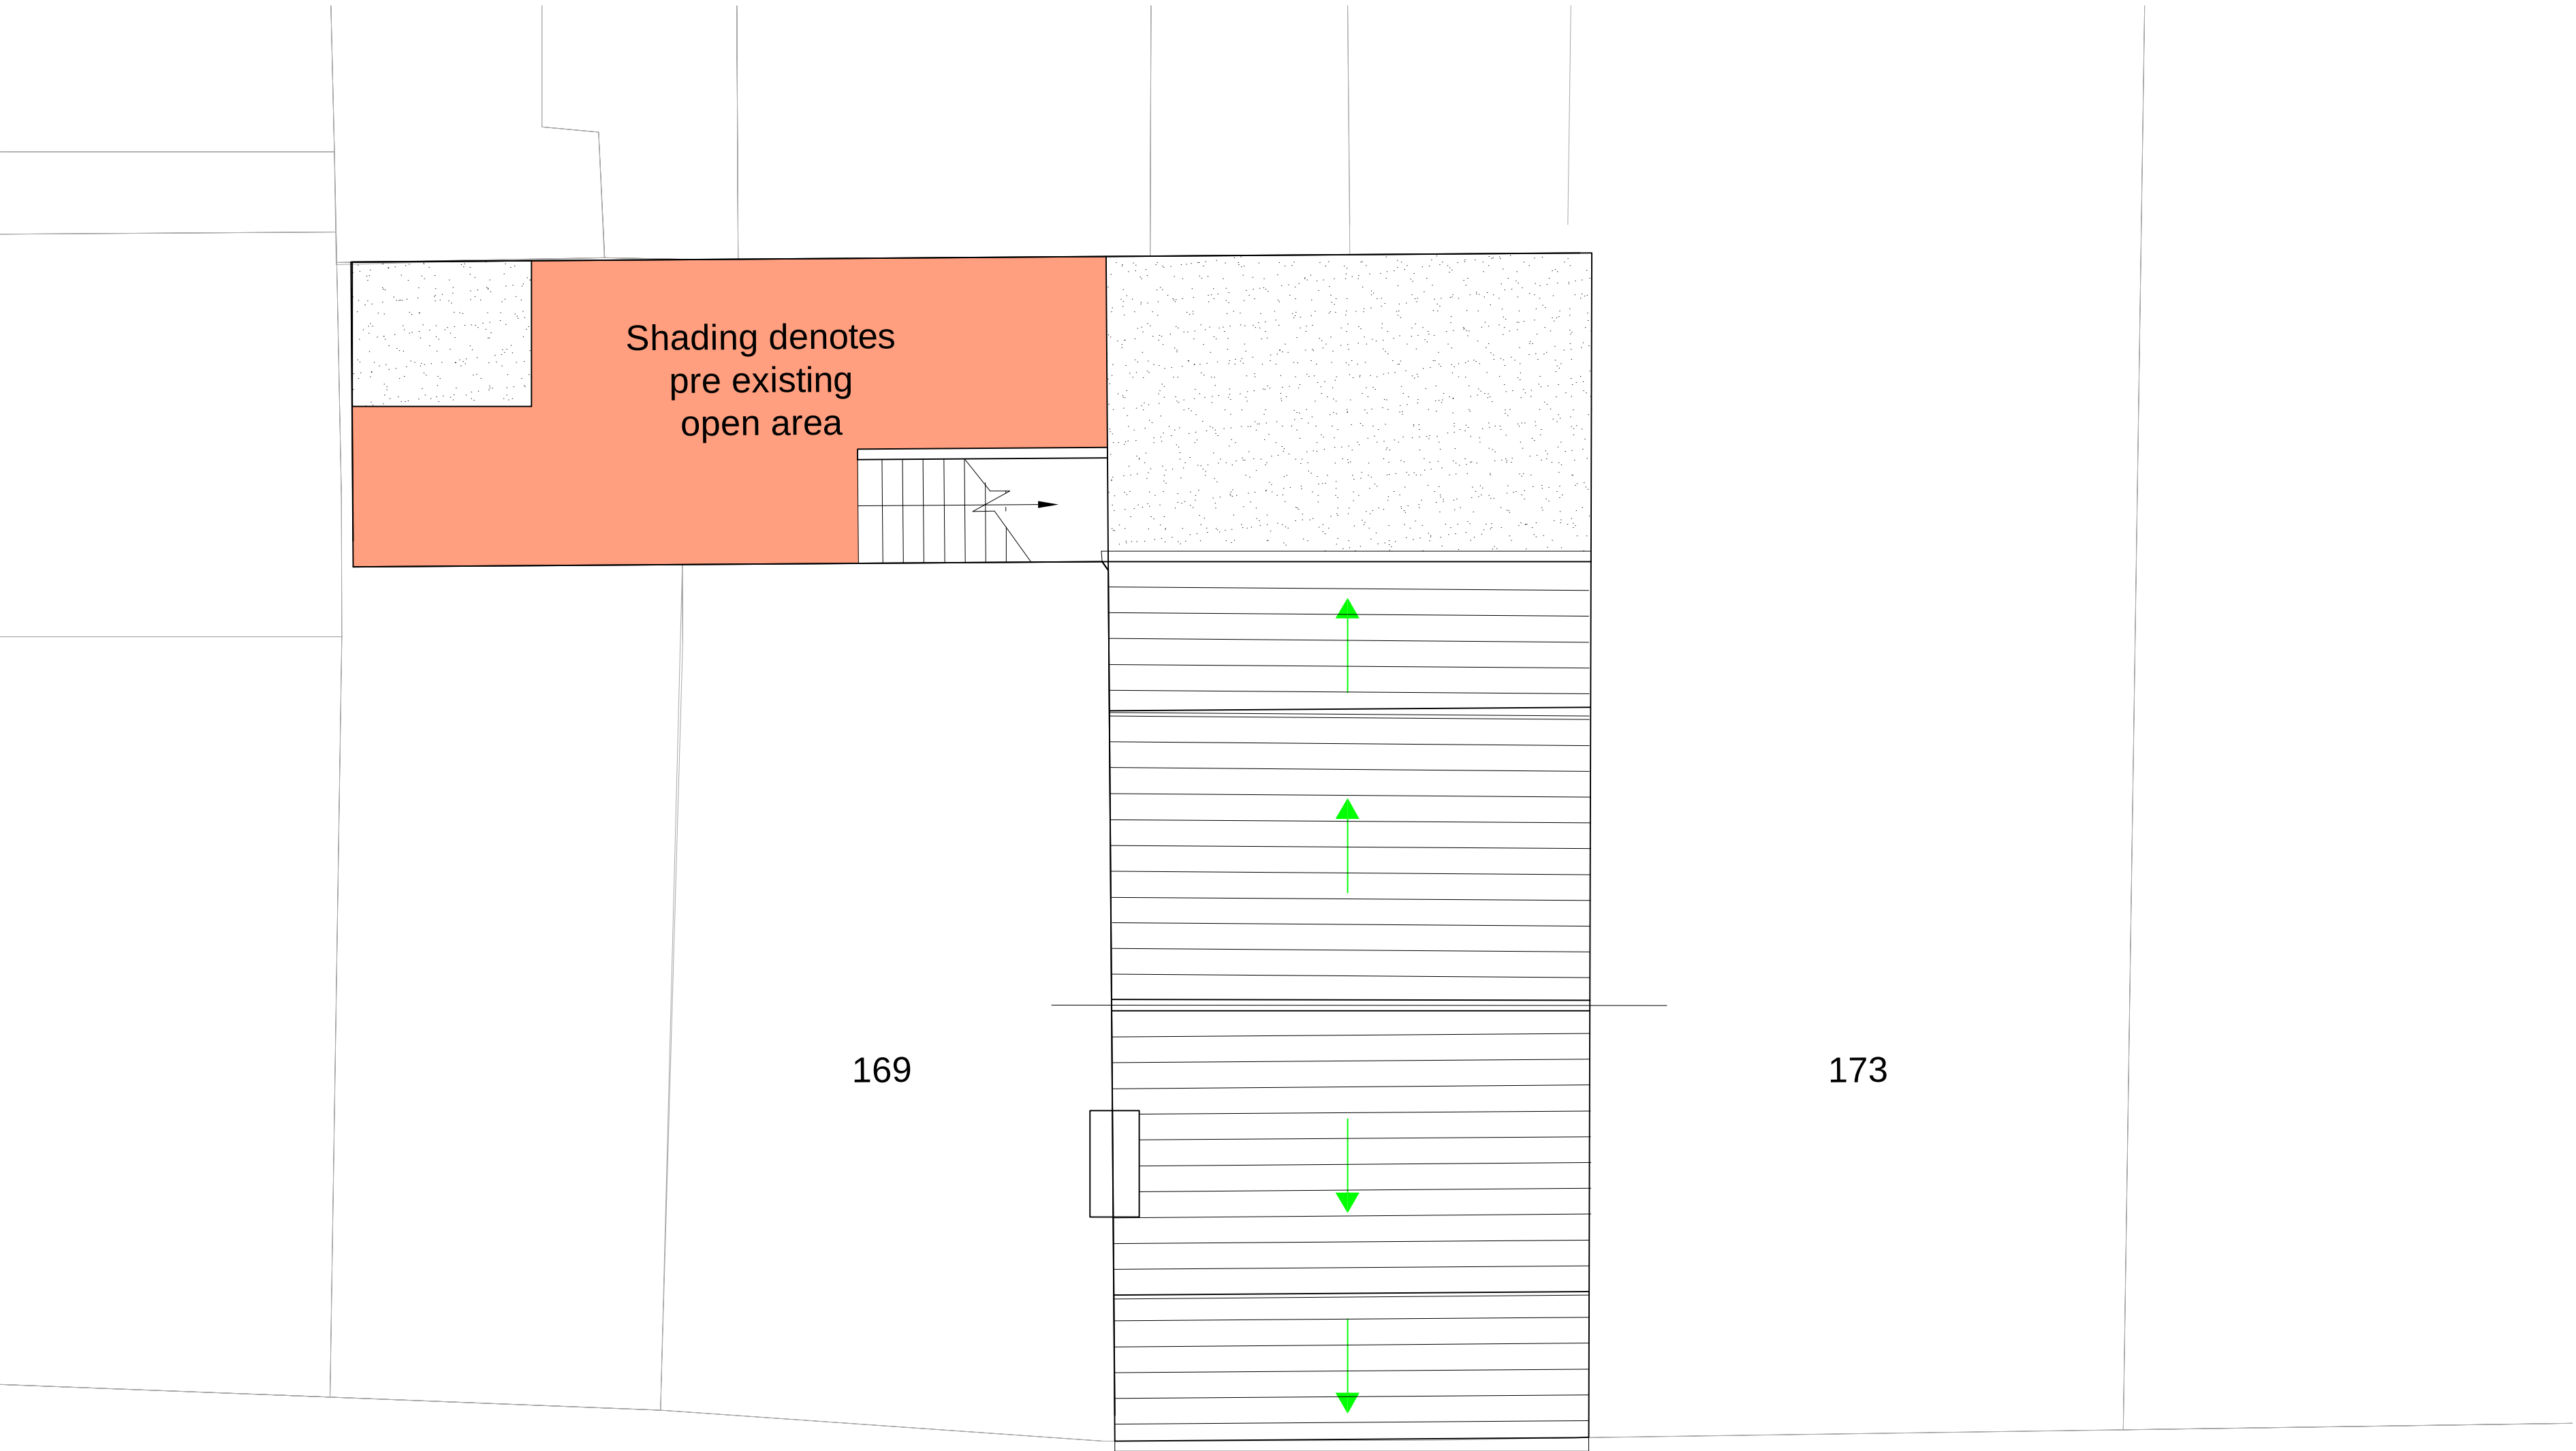
 


1:200 @ A1

PI	ISSUED TO PLANNING			
Rev		Date		

**IMPERIAL**
STRUCTURAL PLANNING LTD

9A THE PINNACLE · 160 HIGH ROAD · RM6 6PN
07940121222

Job Title
171 Windmill Street
Gravesend DA12 1AH

Drawing Title
Plans

Scale	Date		
1:50 @ A1	AUG `24		
Job No.	Draw No.	Rev	
51-1000-989	S04	P1	

Pre Existing Ground Floor Plan

Existing Ground Floor Plan