



The Contractor is to check all dimensions on site and report any discrepancies to the Contract Administrator. This drawing is to be read in conjunction with all other standard documentation.




LOCATION PLAN - SCALE 1:1250

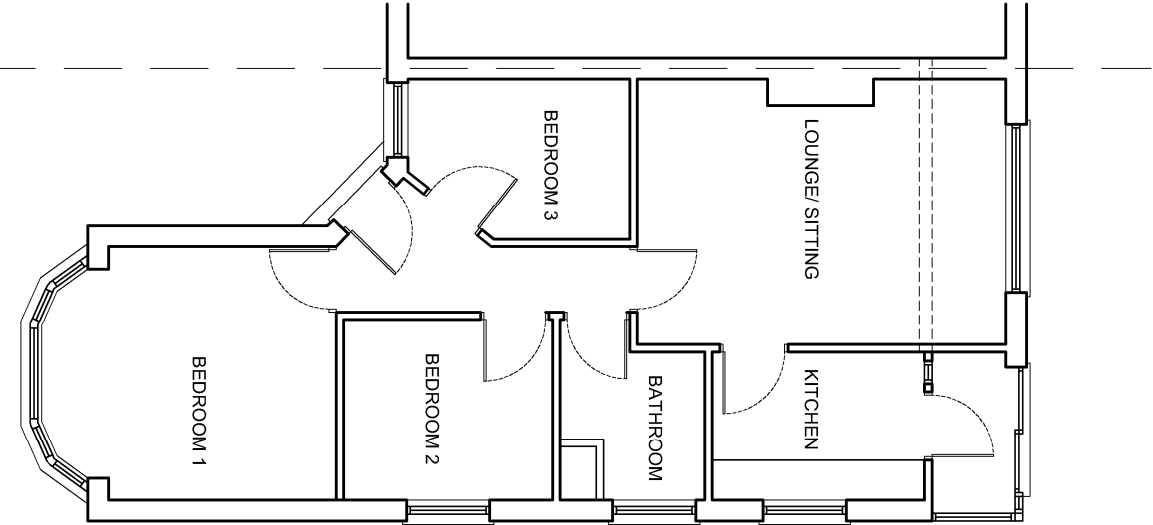

EXISTING GROUND FLOOR PLAN

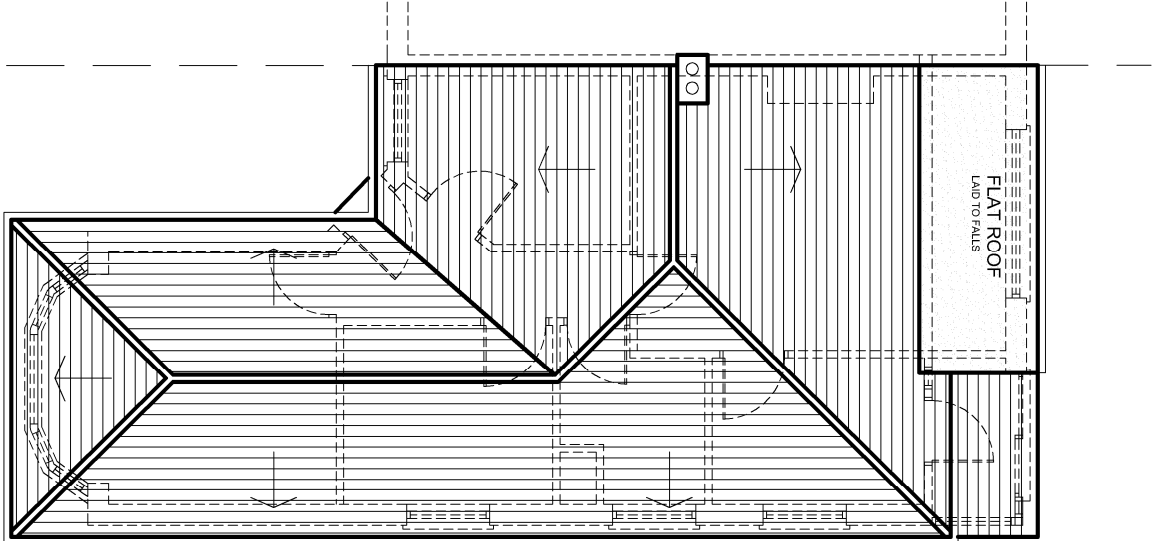

EXISTING ROOF PLAN

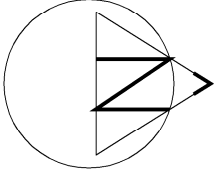

Design And Plan
CONSULTANTS
93 Colmandene Crescent,
Orpington, Kent BR5 2RA
020 3004 9238
07931 931 035
s.nappai@dapconsultants.co.uk
www.dapconsultants.co.uk

project :
**180 Coyer Road,
Northfleet**

drawing title :

Existing Floor Plans

drawn: SN	chkd : SS	date: 15.05.2023		
status: Permitted Dev.		scale: 1:100@A3		
proj no : 2572	drwg no: 01	rev no:		