




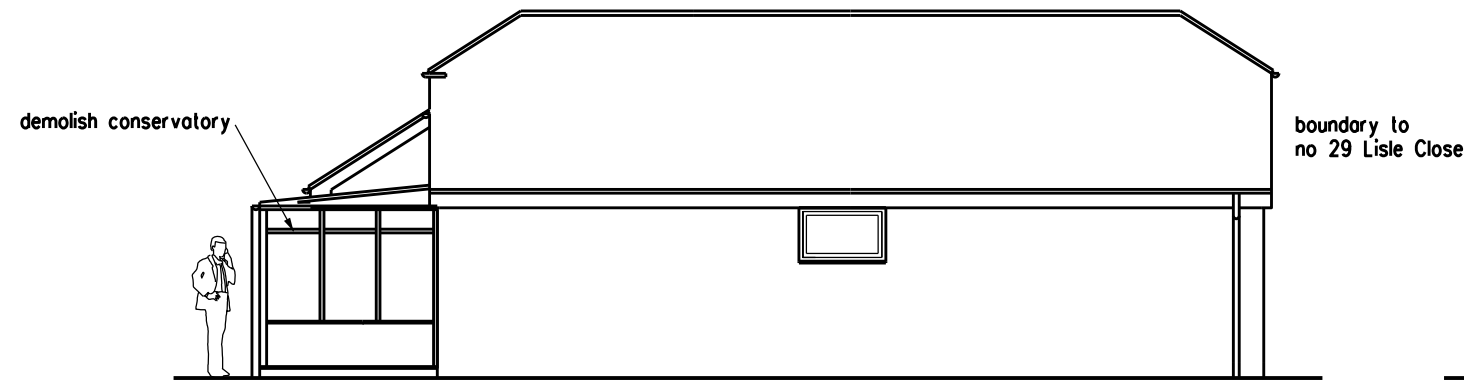


SIDE ELEVATION FACING No 28 LISLE CLOSE

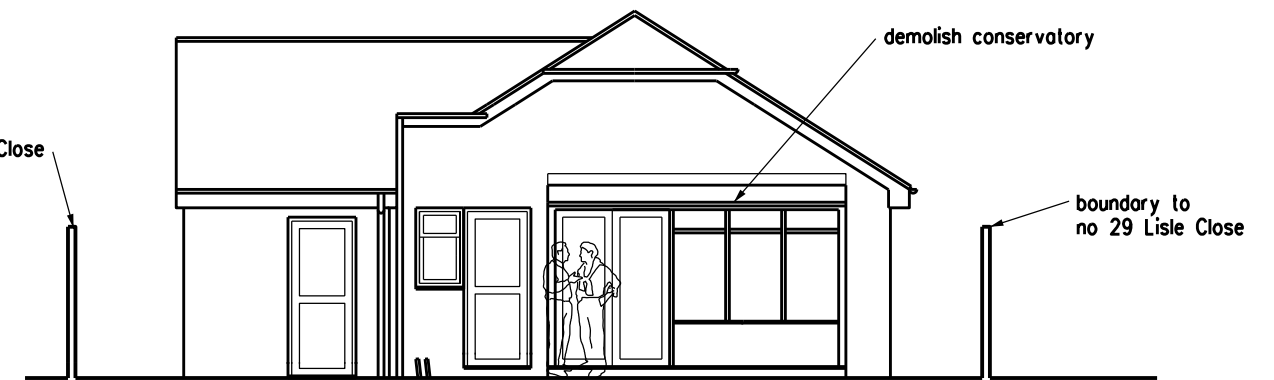

REAR ELEVATION

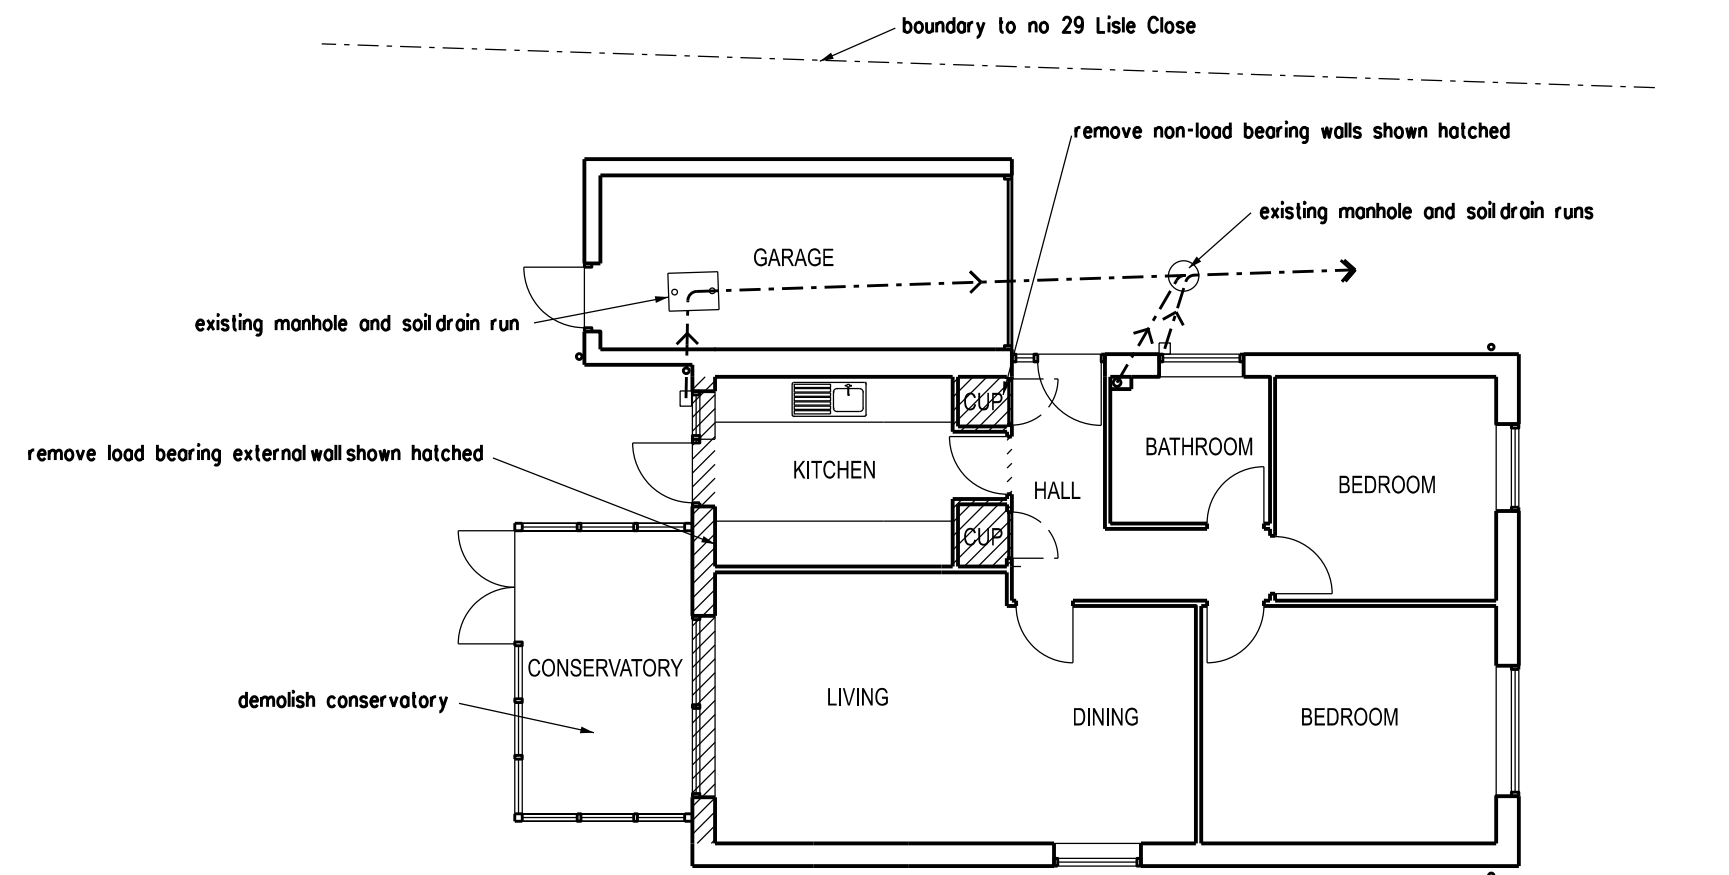

GROUND FLOOR PLAN

 

REVISION
ARCHITECT
TA ARCHITECTS
11 JOYDENS WOOD ROAD BEXLEY
KENT DA5 2HS Tel 07905 130591
ta140256@googlemail.com

JOB
PROPOSED GROUND FLOOR
REAR EXTENSION
AT 29 LISLE CLOSE
GRAVESEND KENT DA12 4XH

DRAWING
EXISTING GROUND FLOOR
PLAN AND ELEVATIONS

SCALE
1:100 AT A3
DATE
SEP 2024

DRAWING NO.
PT/03