

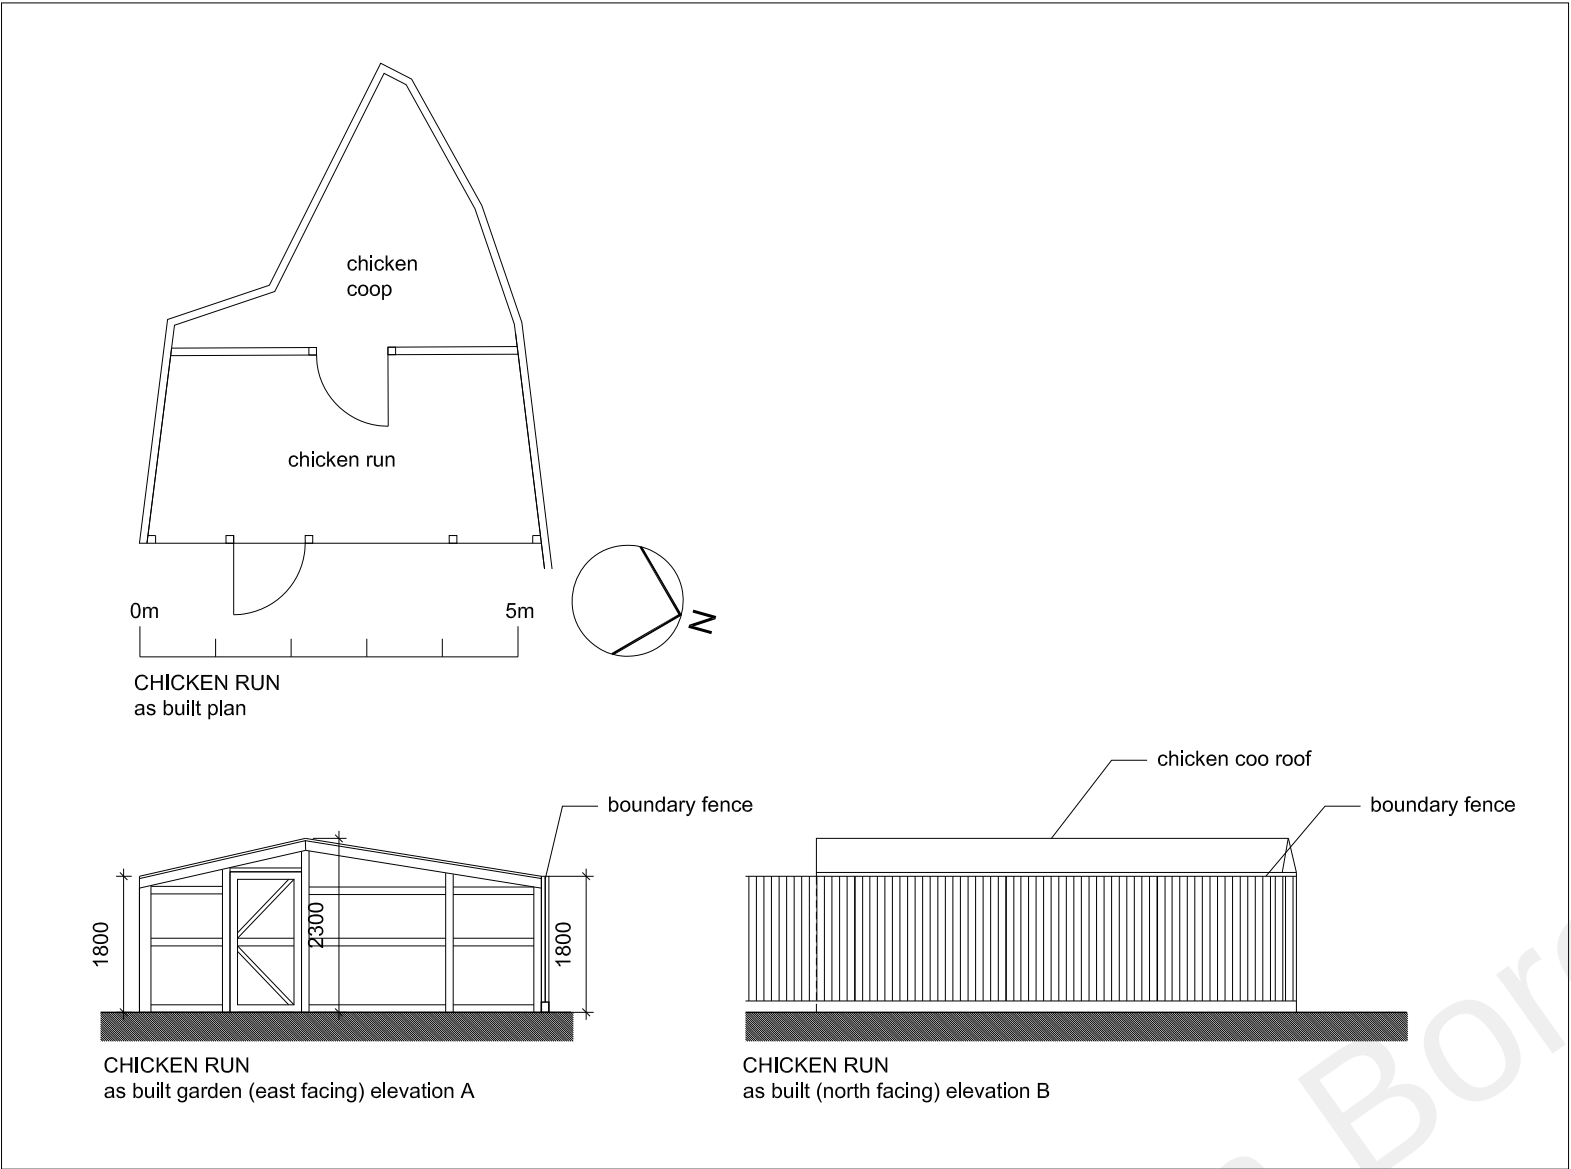


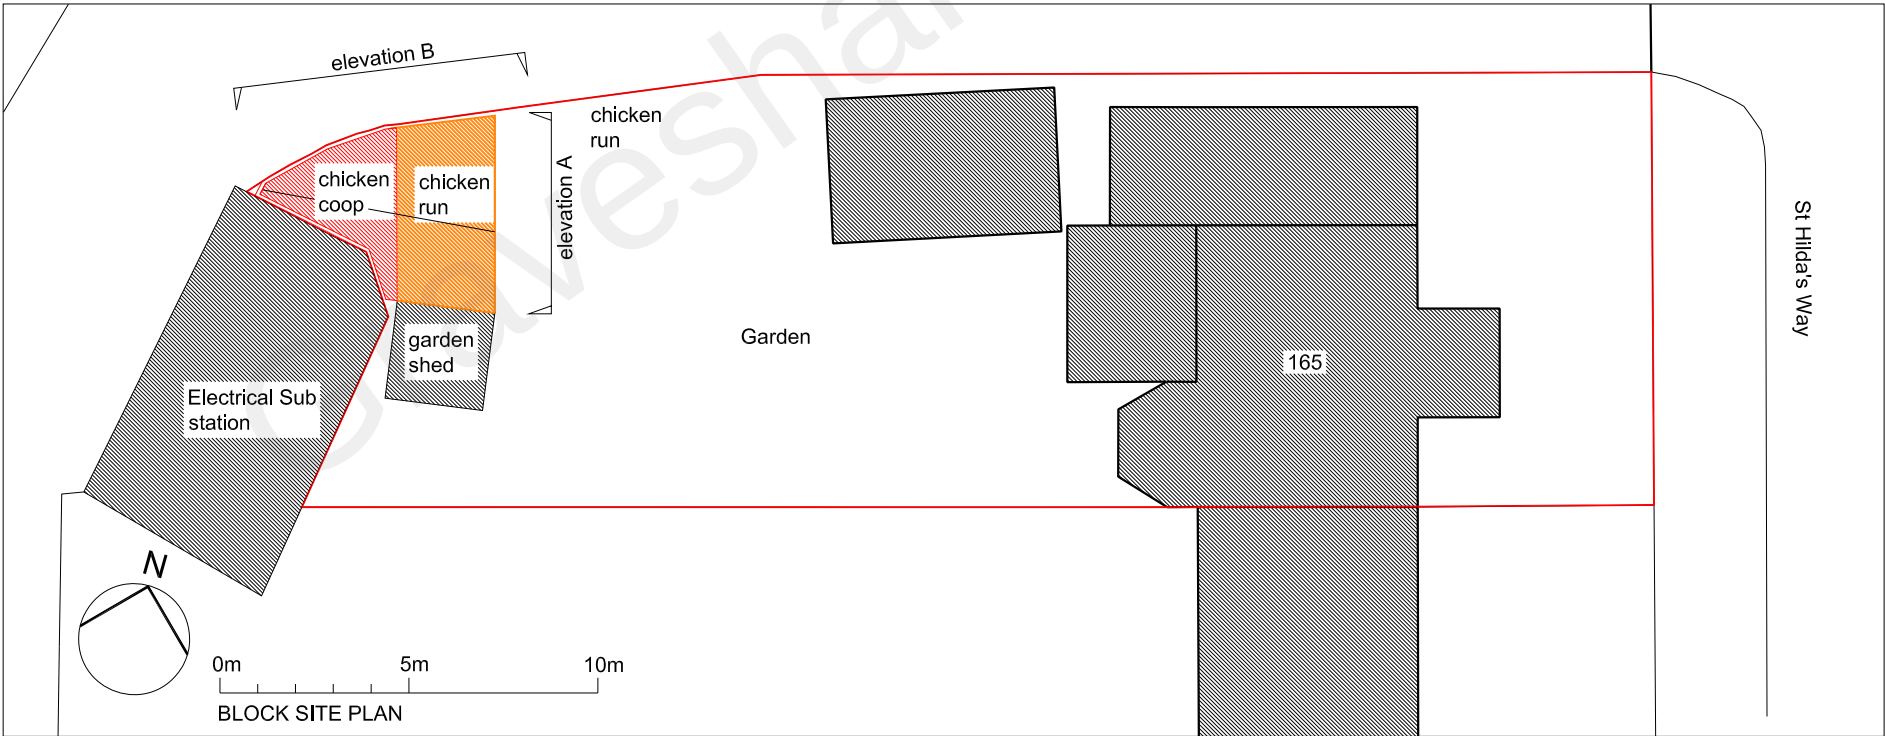

PLAN and ELEVATIONS
Scale 1:100

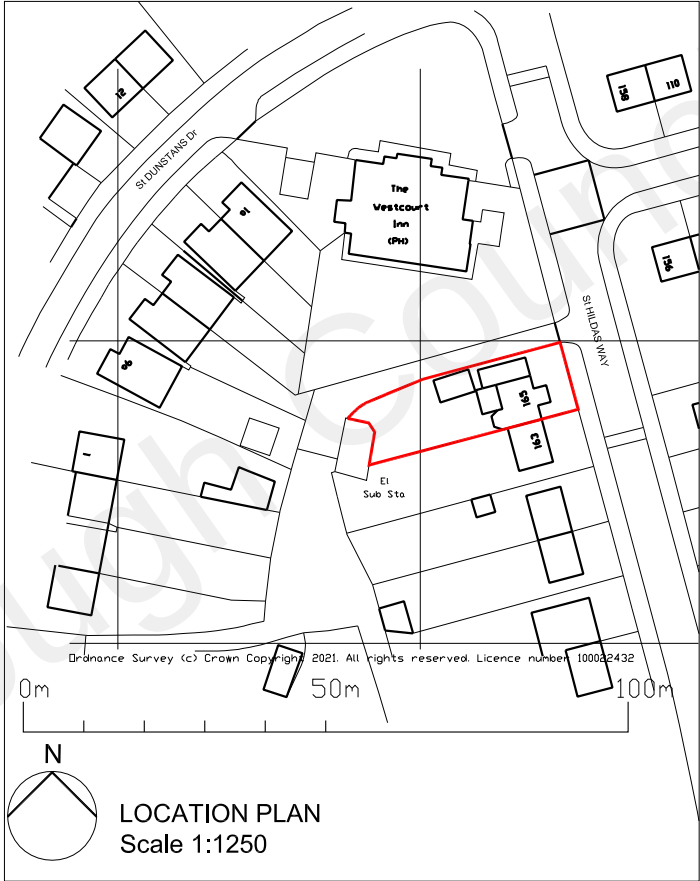

BLOCK SITE PLAN
Scale 1:200

For Construction purposes do not scale from this drawing
use figured dimensions only

all dimensions to be checked on site

work to be carried out in accordance with by-laws and
regulations of local authorities and statutory undertakers

notes

P2 Permitted development certificate application 25.04.2022

REV	DESCRIPTION	DATE
-----	-------------	------

165 St Hilda's Way DA12 4AZ


Chicken coop

Mixed

Scale @ A3 1:100, 1:200 and 1:1250 as indicated

Created

Purpose of Issue Approval

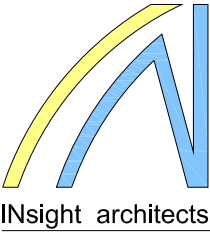

The Joiners Shop W: www.insightarch.co.uk
The Historic Dockyard T: 01634 420161
Chatham, Kent ME4 4TZ E: info@insightarch.co.uk

Job Reference Drawing Number Rev

21-115 001 P2