




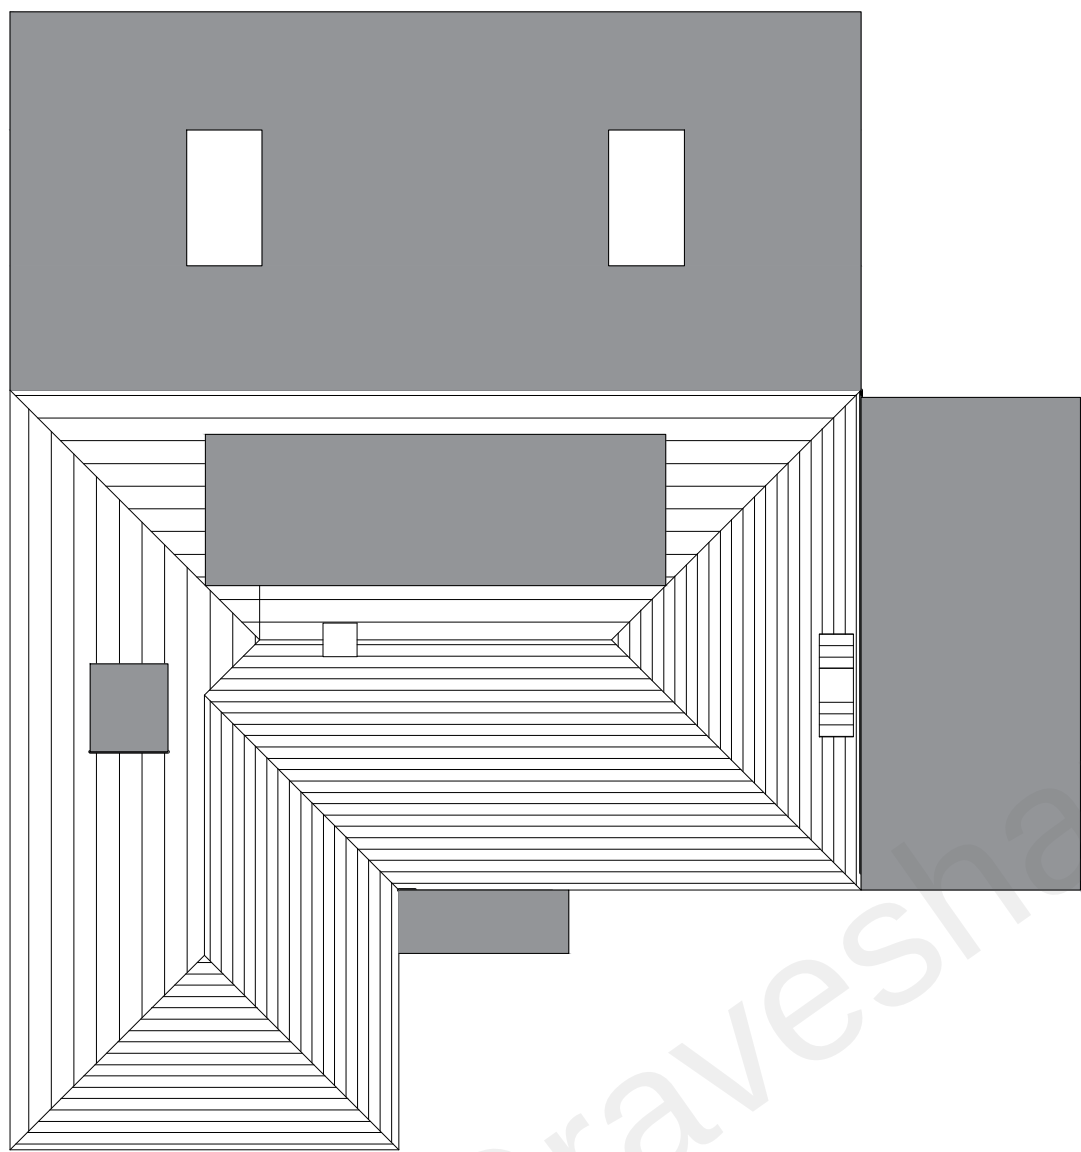

Roof Plan

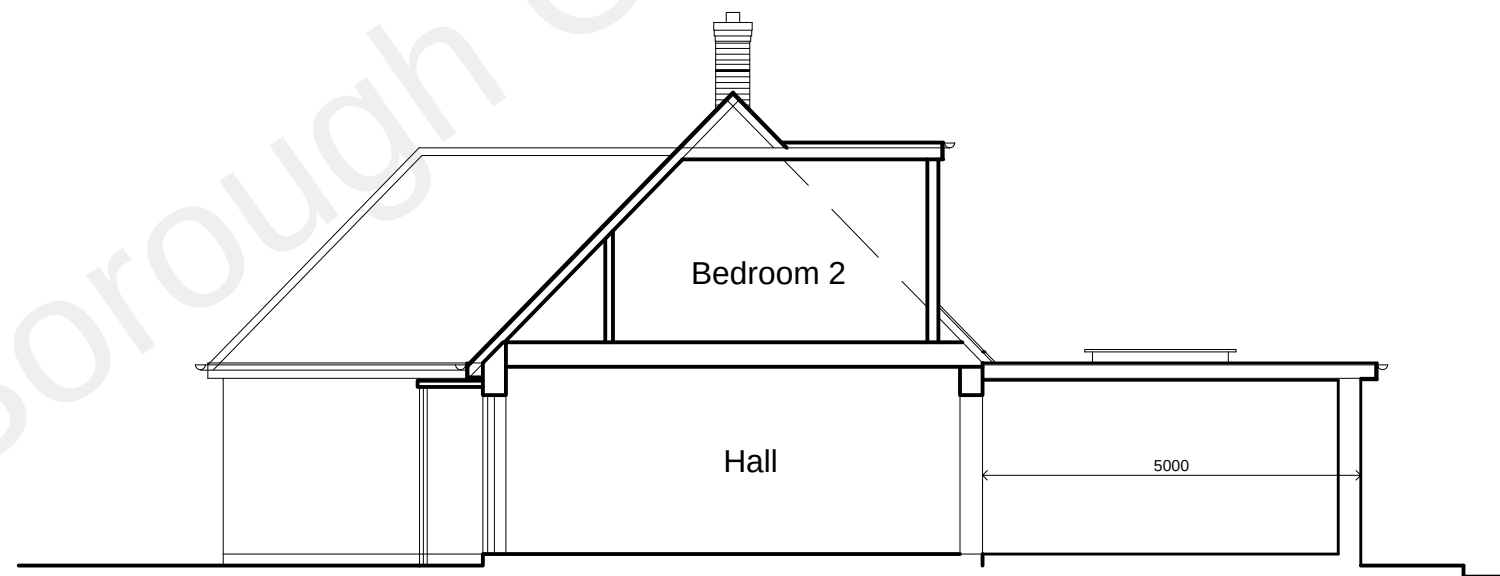

Typical Section

 

Proposed Alterations
19, Thong Lane
Gravesend DA12 4LB

Scale: 1:100 @ A3

Date: Jan 22

PROPOSED ROOF
PLAN & SECTION

Dwg.No:

P8A