






Key plan

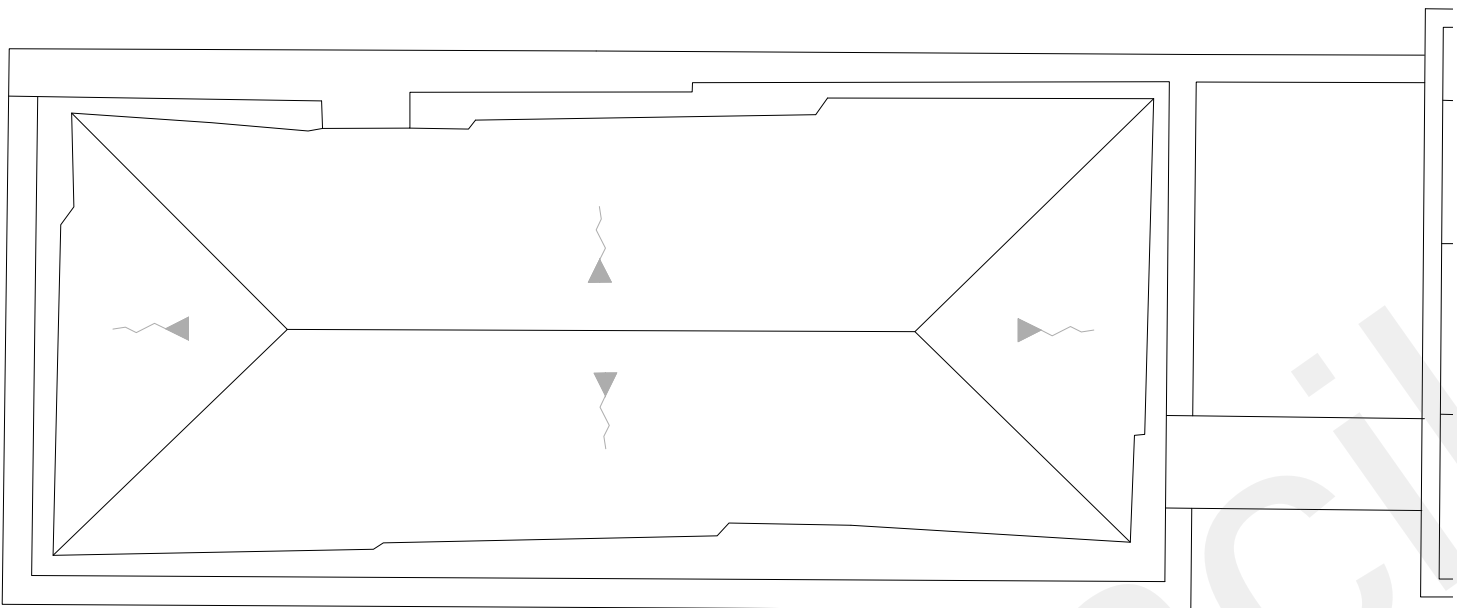


Roof plan

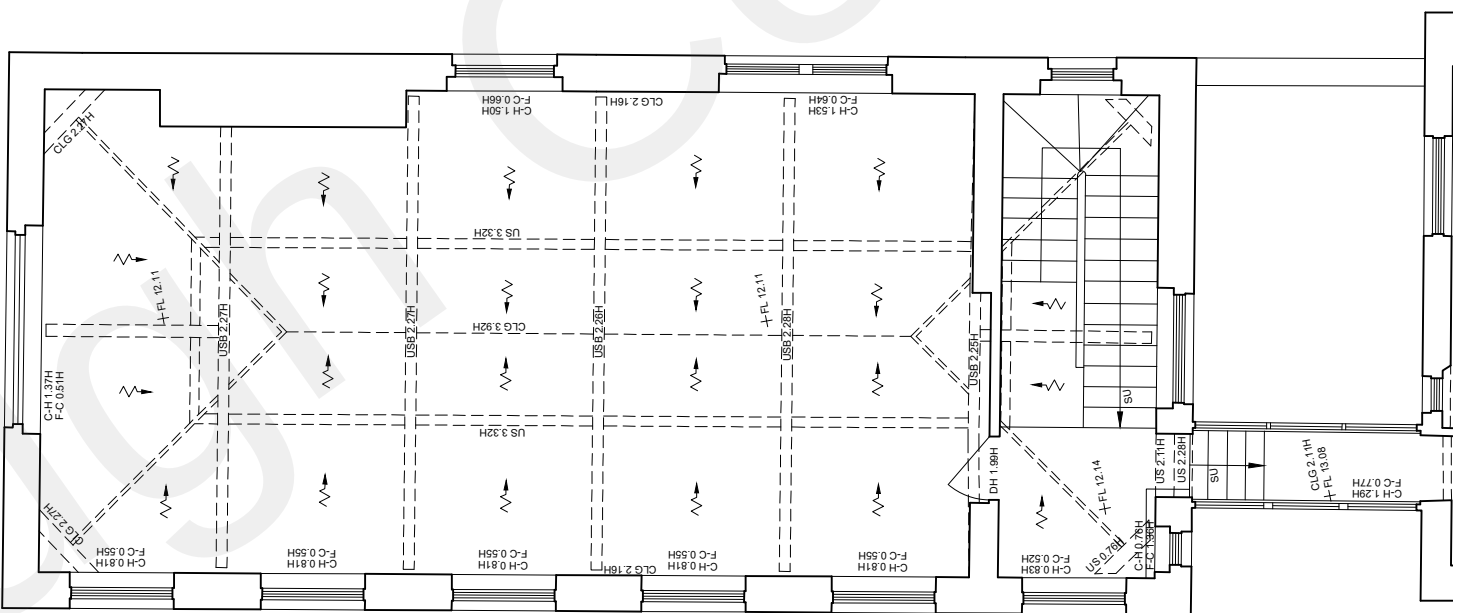

First floor plan

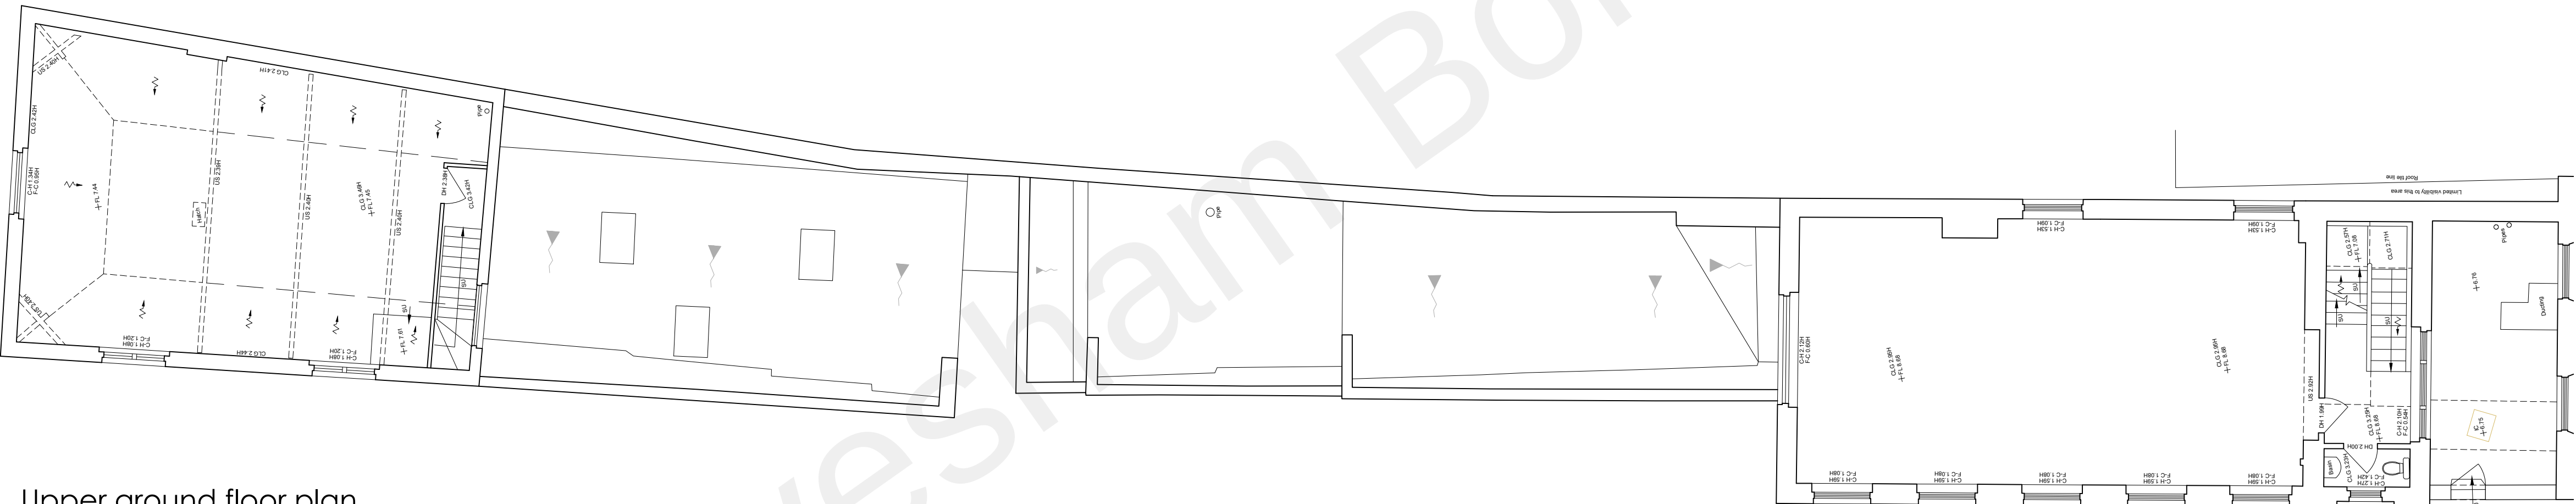


Upper ground floor plan

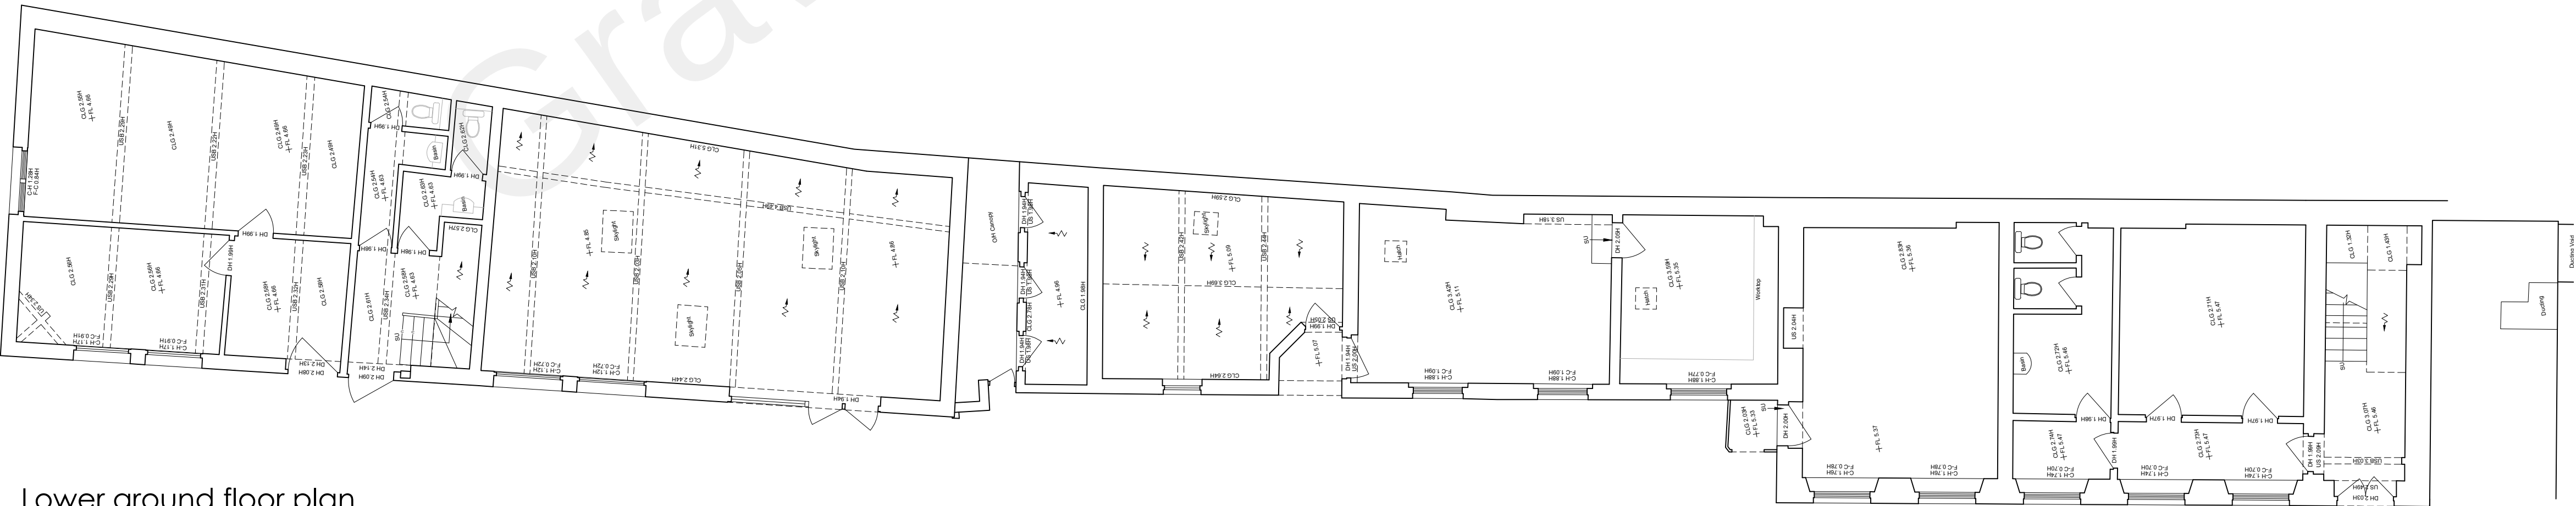

Lower ground floor plan

DO NOT SCALE FROM THIS DRAWING
ALL DIMENSIONS TO BE VERIFIED BY THE CONTRACTOR ON SITE

1:100 2 4 6 8 10m

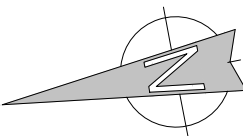

REV	DESCRIPTION	DATE	BY	CHKD
-----	-------------	------	----	------

**TURNER
JACKSON+DAY**
ASSOCIATES

Radio House
Thanet Way, Whitstable
Kent CT15 3DX

client details
Mile Property Group Ltd

project details
**Custom House
The Terrace, Gravesend, DA12 2DE**

drawing title
**Custom House Outbuildings
Existing Plans**

date Feb'21 scale 1:100@A1 NS drawn by checked by

project no: 1735	drawing no. 008	revision
----------------------------	---------------------------	----------