


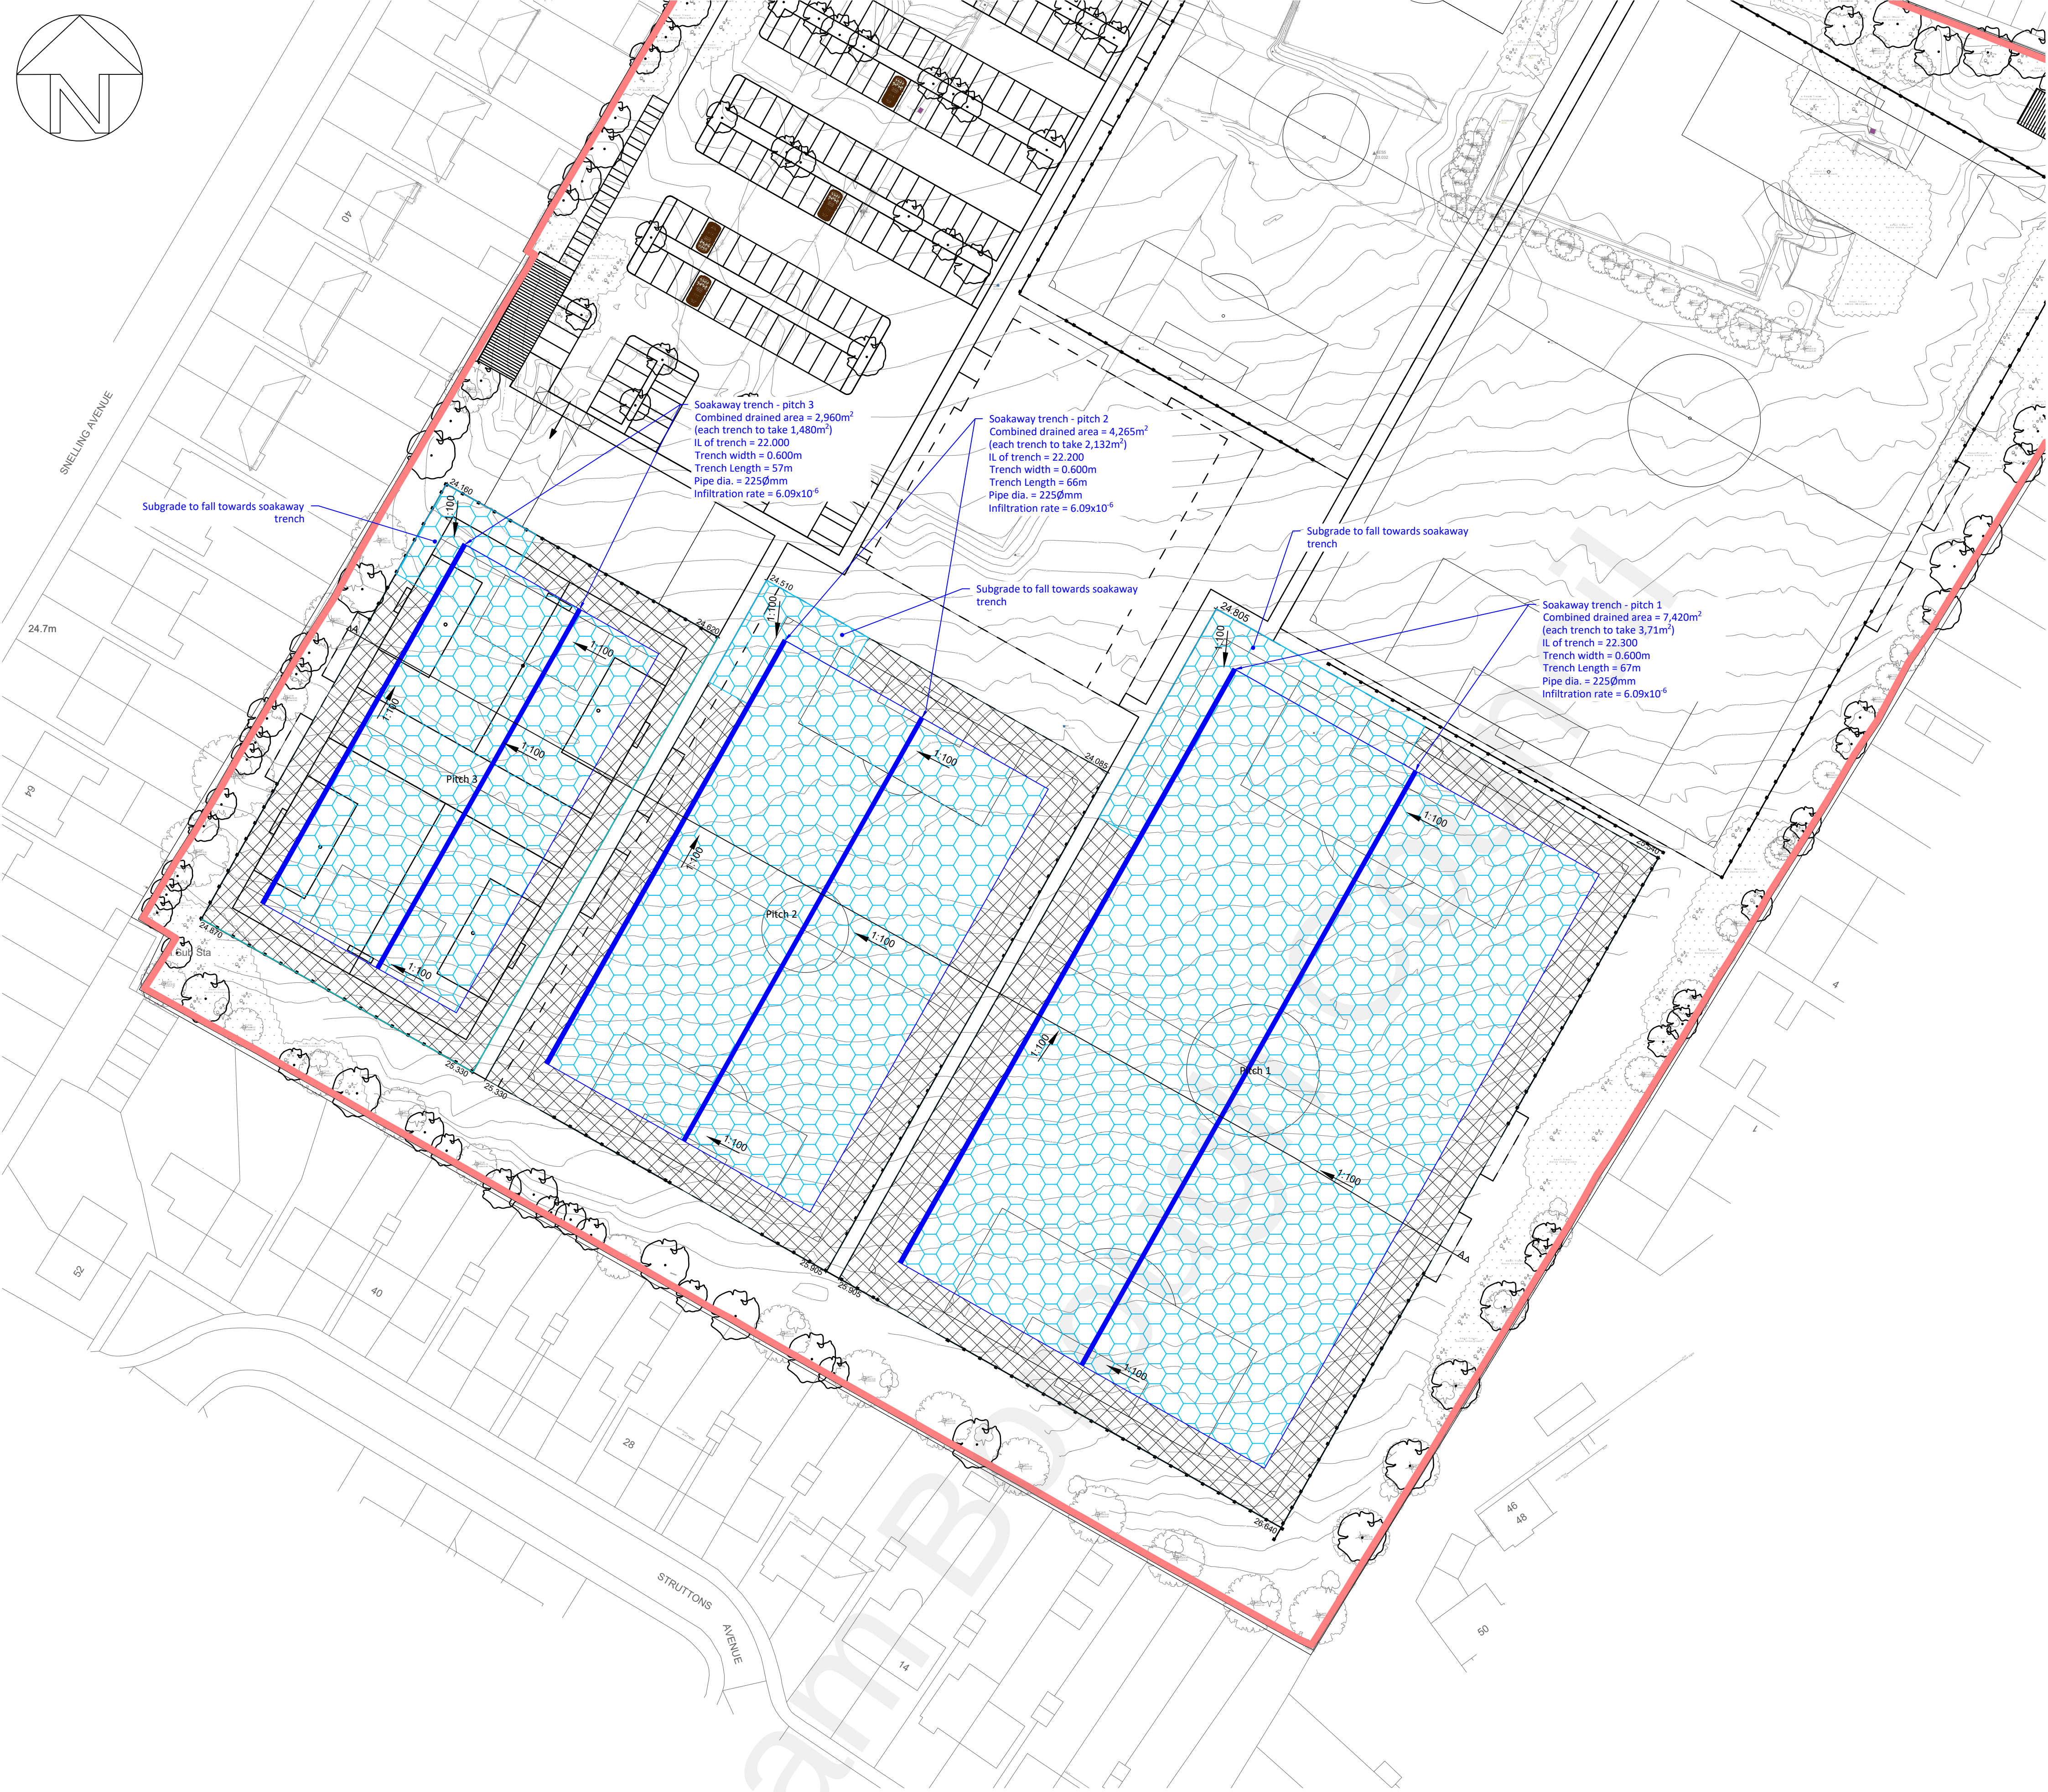

General

Do not scale from this drawing.

This drawing is to be printed in colour.

All dimensions and levels are in metres unless noted otherwise.

Overall setting out information shall be take from Architect's drawings.

This drawing is to be read in conjunction with all relevant Engineers and Architect's drawings, Specifications, Reports and Engineering Details.

Health, Safety and the Environment

In accordance with the Construction (Design and Management) Regulations 2015, designs and details on this drawing have been the subject of a designers risk assessment, to identify risks in construction, use, and demolition of the scheme.

It is not considered necessary for designers to highlight obvious and/or common risks (such as deep excavations, manual handling and working around heavy plant), which contractors should be familiar with.

So as far as is reasonably practicable, risks inherent in the design have been eliminated. Where it has been considered that elimination of a risk (or part of a risk) is not reasonably practicable, it has been reduced.

Significant unusual residual risks are identified below, beside the measures which have been adopted to eliminate and/or reduce them:


- Trench widths shown are minimum dimensions and can be increased as required.

Drawing Key:

- Site boundary
- Trench soakaway
- Proposed gradient
- Proposed level
- Existing level
- Permeable subbase
- Non permeable subbase

Trench soakaways to be located 3m below ground level as per the geotechnical investigation

Design to be reviewed in conjunction with flood light foundation designs.

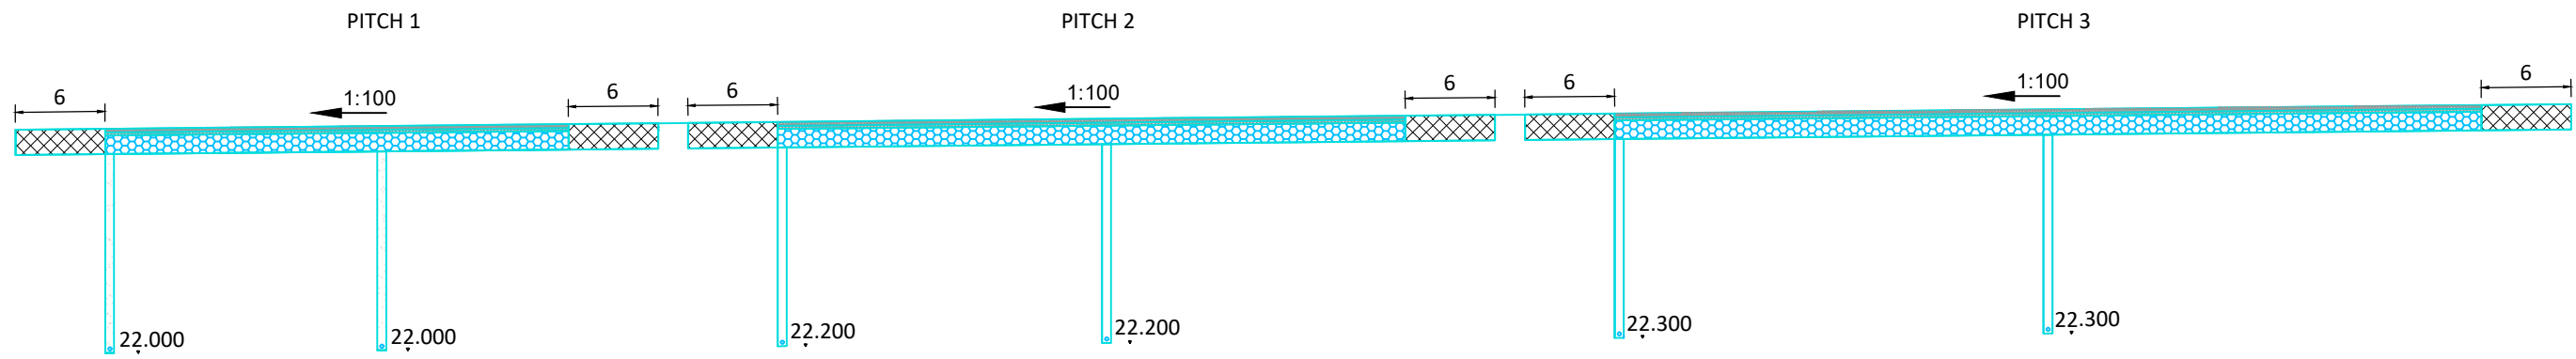

Section A-A

Rev	P2	Pitch locations revised, drainage and section updated to suit.
Rev	P1	Issued for information.

By IH	Checked PAB	15.12.2021
By RS	Checked PAB	07.12.2021

- Northampton
4 Ironstone Way, Brixworth,
Northampton, NN6 9UD
T: 01604 781811
- Warwick
Unit 12A, Warwick Innovation Centre,
Warwick Technology Park, Gallows Hill, Warwick, CV34 6UW
T: 02476 100530
- Milton Keynes
Suite 25 Linford Forum, Rockingham Drive,
Linford Wood, Milton Keynes. MK14 6LY
T: 01908 889433
- Poole
Suite 8, Branksome Park House, Branksome Business Park,
Bourne Valley Road, Pool, Dorset, BH12 1ED
T: 01202 540888

- Infrastructure Design
- Geotechnical & Environmental
- Structural Engineering
- Surveying
- Development Planning
- Professional Advice

E: mail@jppuk.net W: jppuk.net

Drawn By:	RS
Chkd By:	PAB
Scale @ A1:	1:500
Date:	December 2021
Status:	FOR INFORMATION
Project No.:	24026

Client	S & C Slatter
Project	Former Fleet Leisure, Nelson Road, Northfleet Road, Kent
Title	Drainage Layout
Drawn No:	E02

Rev: P2

