




1. THIS DRAWING MUST BE READ INCONJUNCTION WITH ALL OTHER
RELVANT SPECIFICATIONS AND DRAWINGS

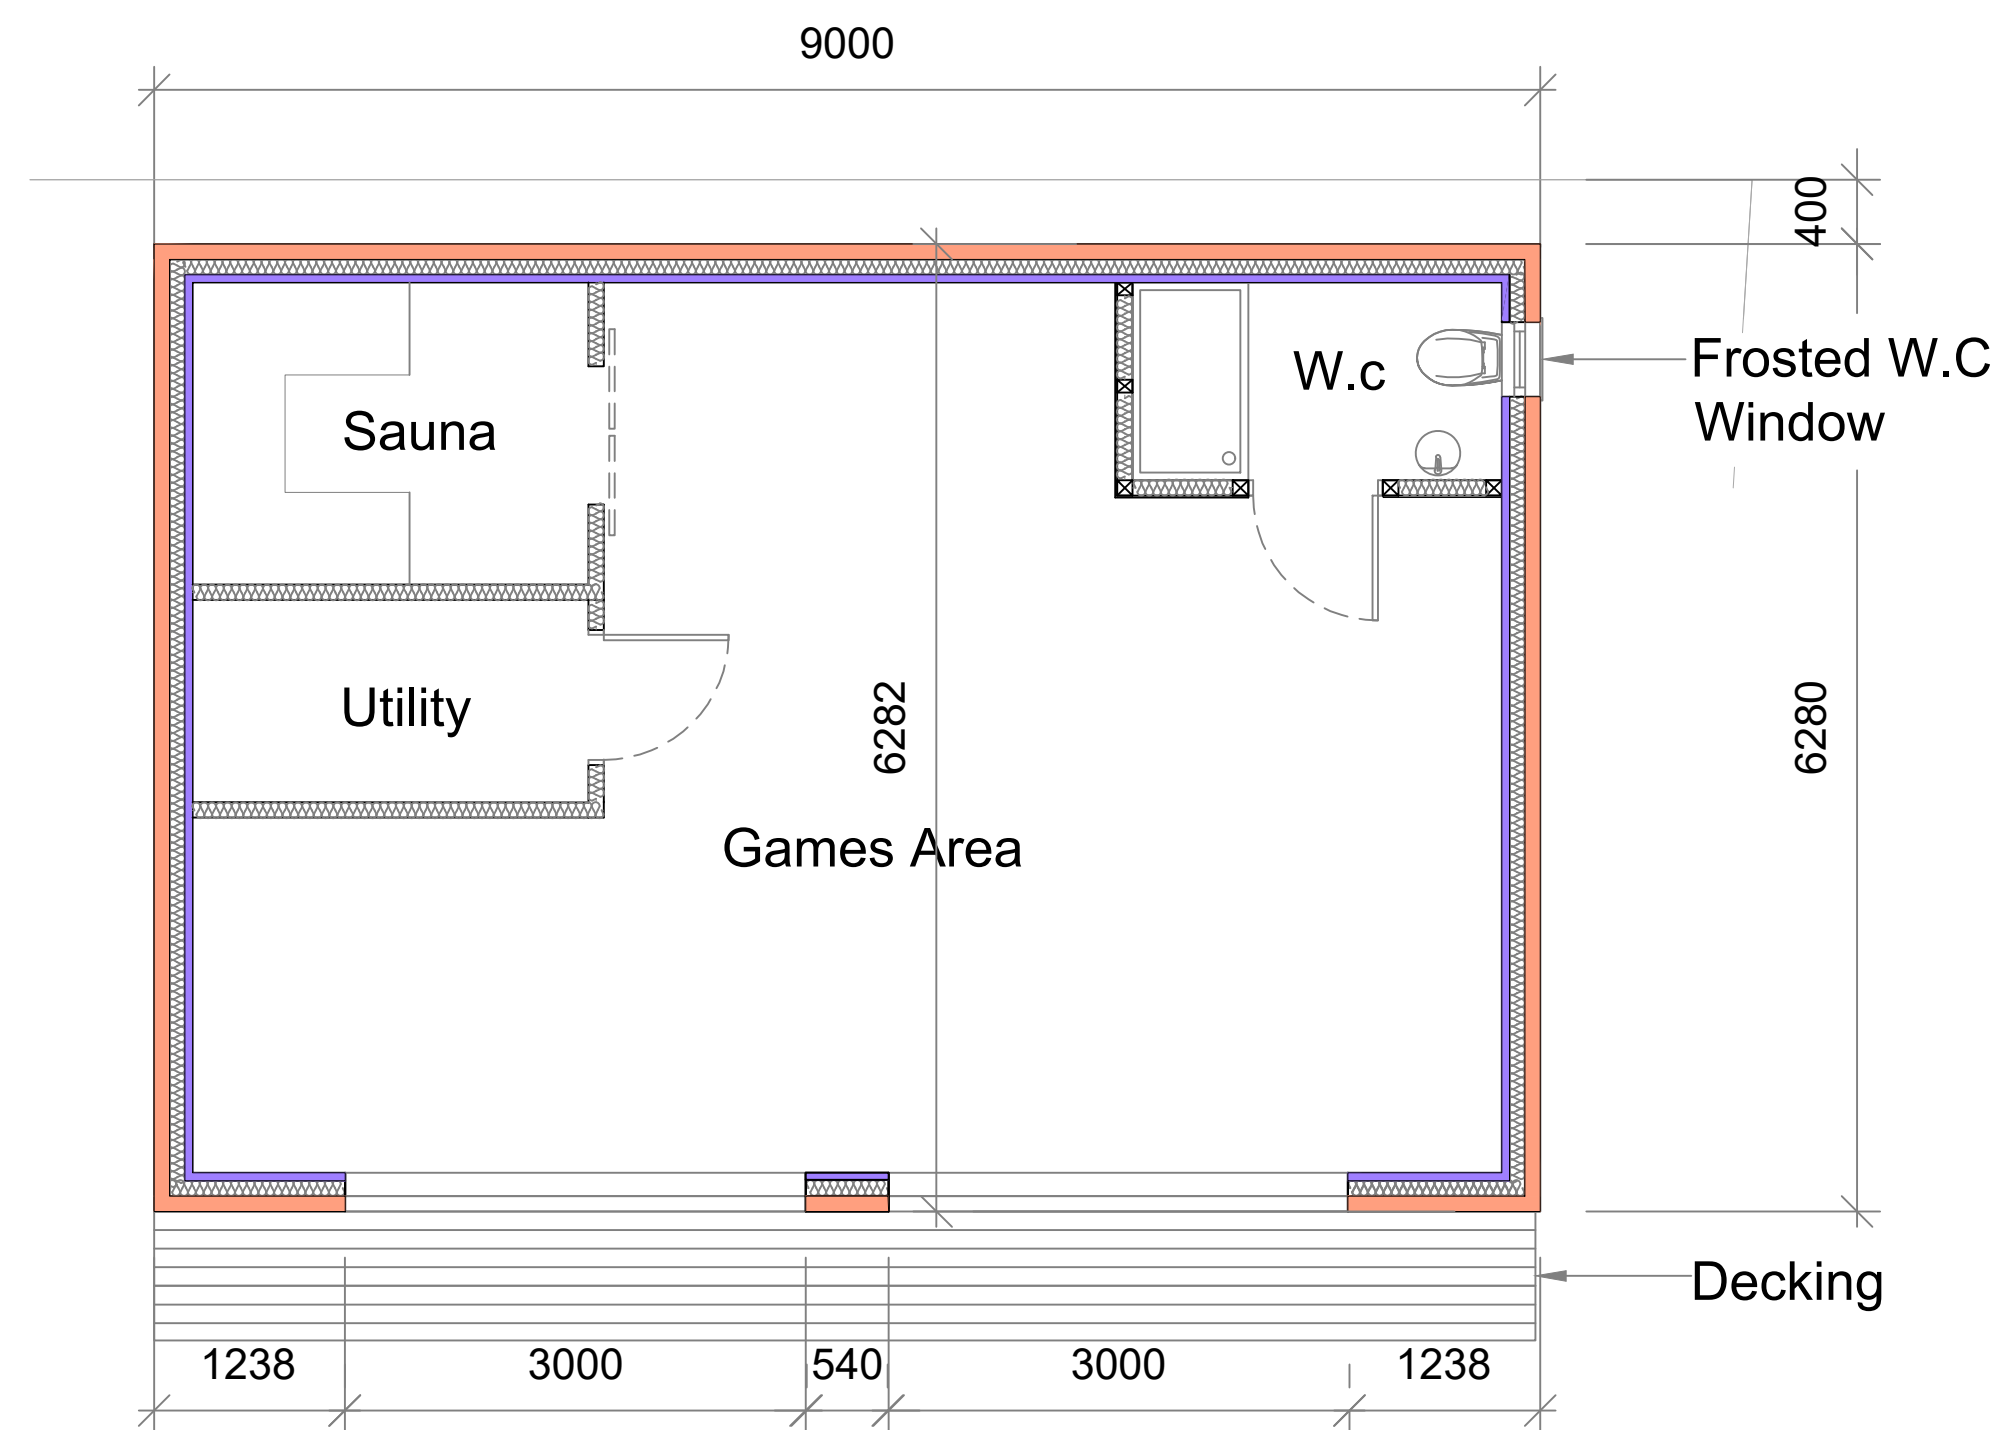


Proposed Ground Floor Plan

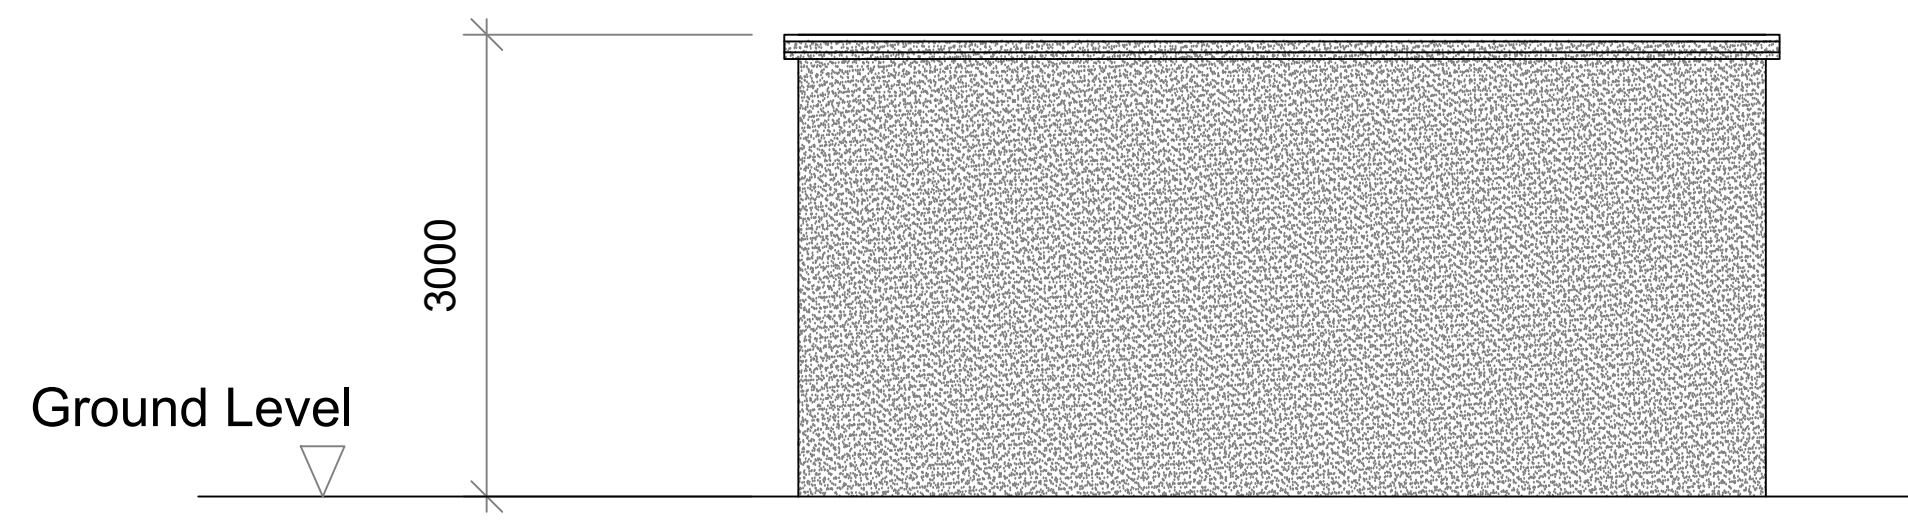

Proposed Side Elevation 1

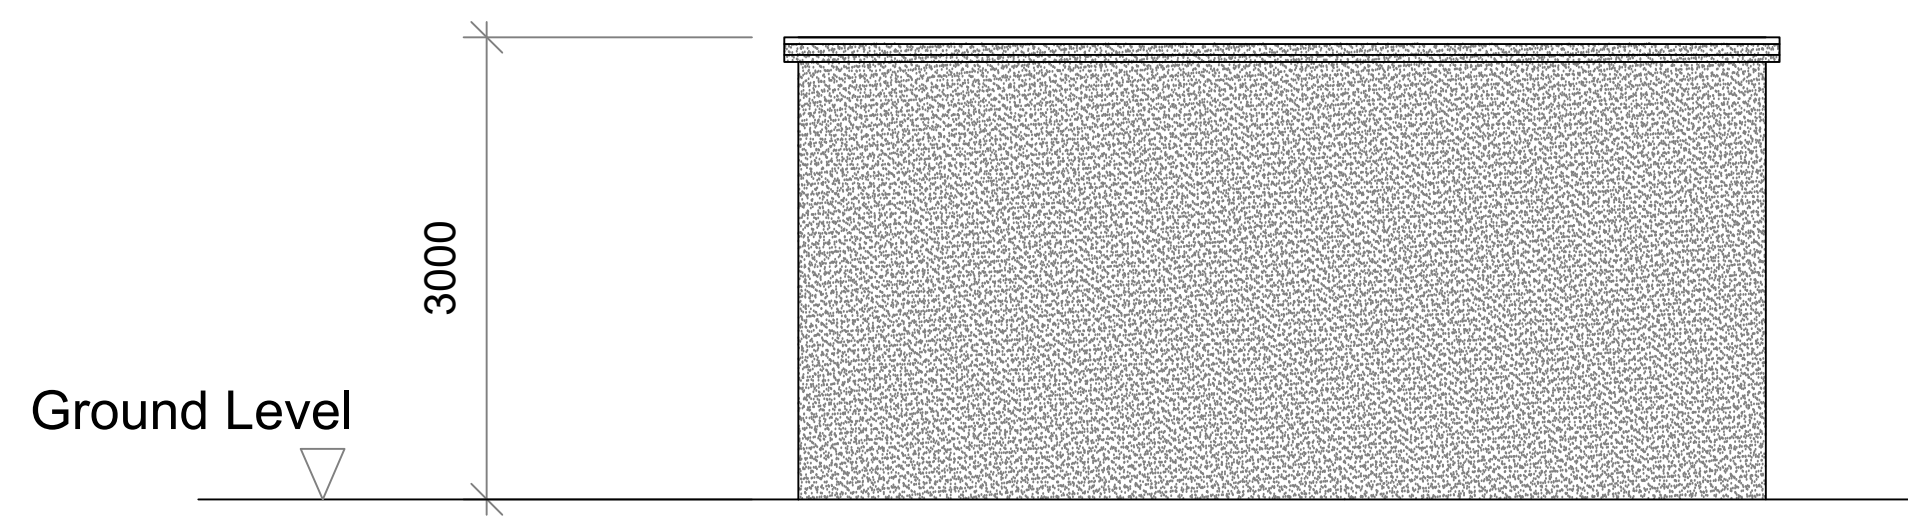

Proposed Side Elevation 2

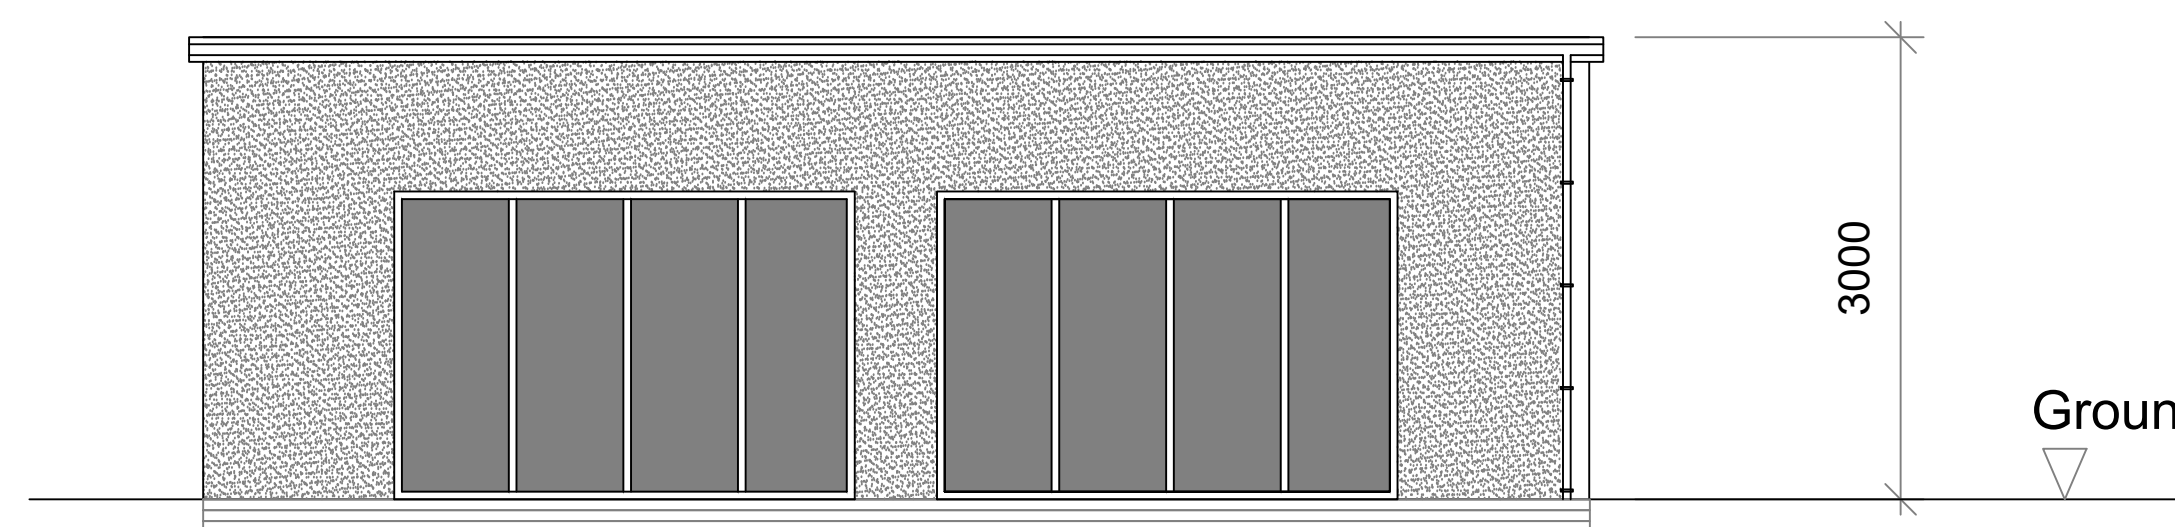

Proposed Front Elevation



P1	ISSUED TO PLANNING	01.x.x		
Rev		Date		

IMPERIAL
STRUCTURAL
9A THE PINNACLE - 160 HIGH ROAD, CHADWELL HEATH - ROMFORD - RM6 6PN
07940121222
www.ispl.uk

Job Title
**3 Wingfiled Bank Cottages
Springfield Road Northfleet
DA11 8HT**

Drawing Title
Proposed Plan for Outbuilding

Scale 1:50 @ A1	Date DEC ^ 23		
Job No. 51-1000-989	Dwg No. S06	Rev P1	