




15 THE STREET, COBHAM.

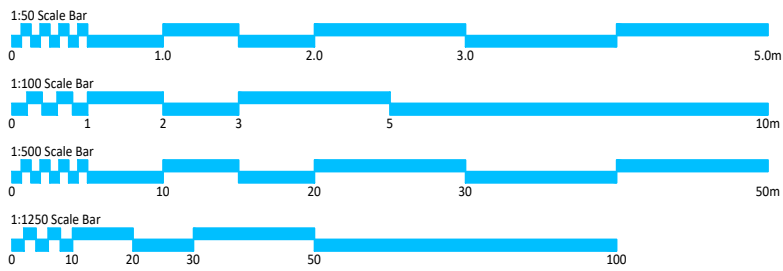


General:
This drawing is the copyright of More Space Architecture Ltd, which cannot be copied without prior consent.
The drawing is to be read in conjunction with all other drawings, schedules and specifications, and all other relevant consultants and/or specialists' information relating to the project.
All dimensions are in millimetres unless otherwise stated. Do not scale from this drawing, use figure dimensions only. All levels and dimensions to be checked on site prior to commencement of works.
All discrepancies to be relayed back to More Space Architecture Ltd as soon as possible.
The contractor is to comply in all respects with the current Building Regulations whether or not specifically stated on these drawings.
IMPORTANT NOTE: Works to be fully compliant with the CDM 2015 Regulations.

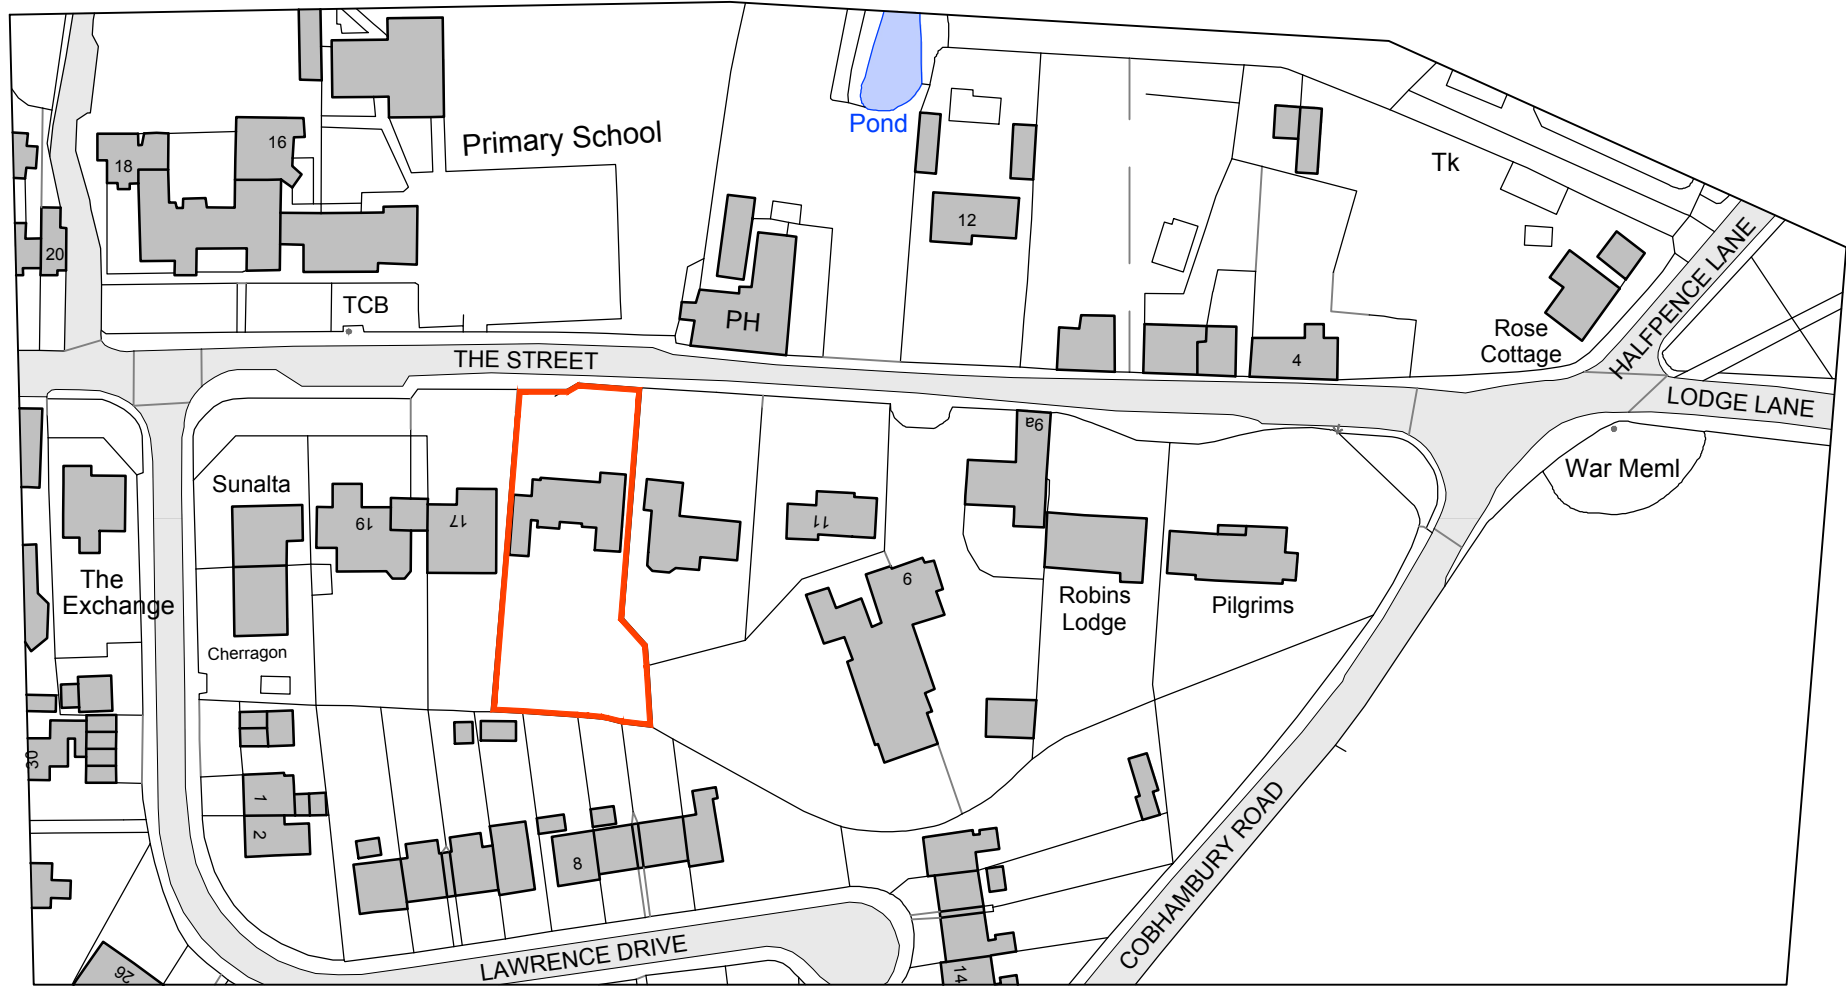


SITE LOCATION PLAN
SCALE 1:1250

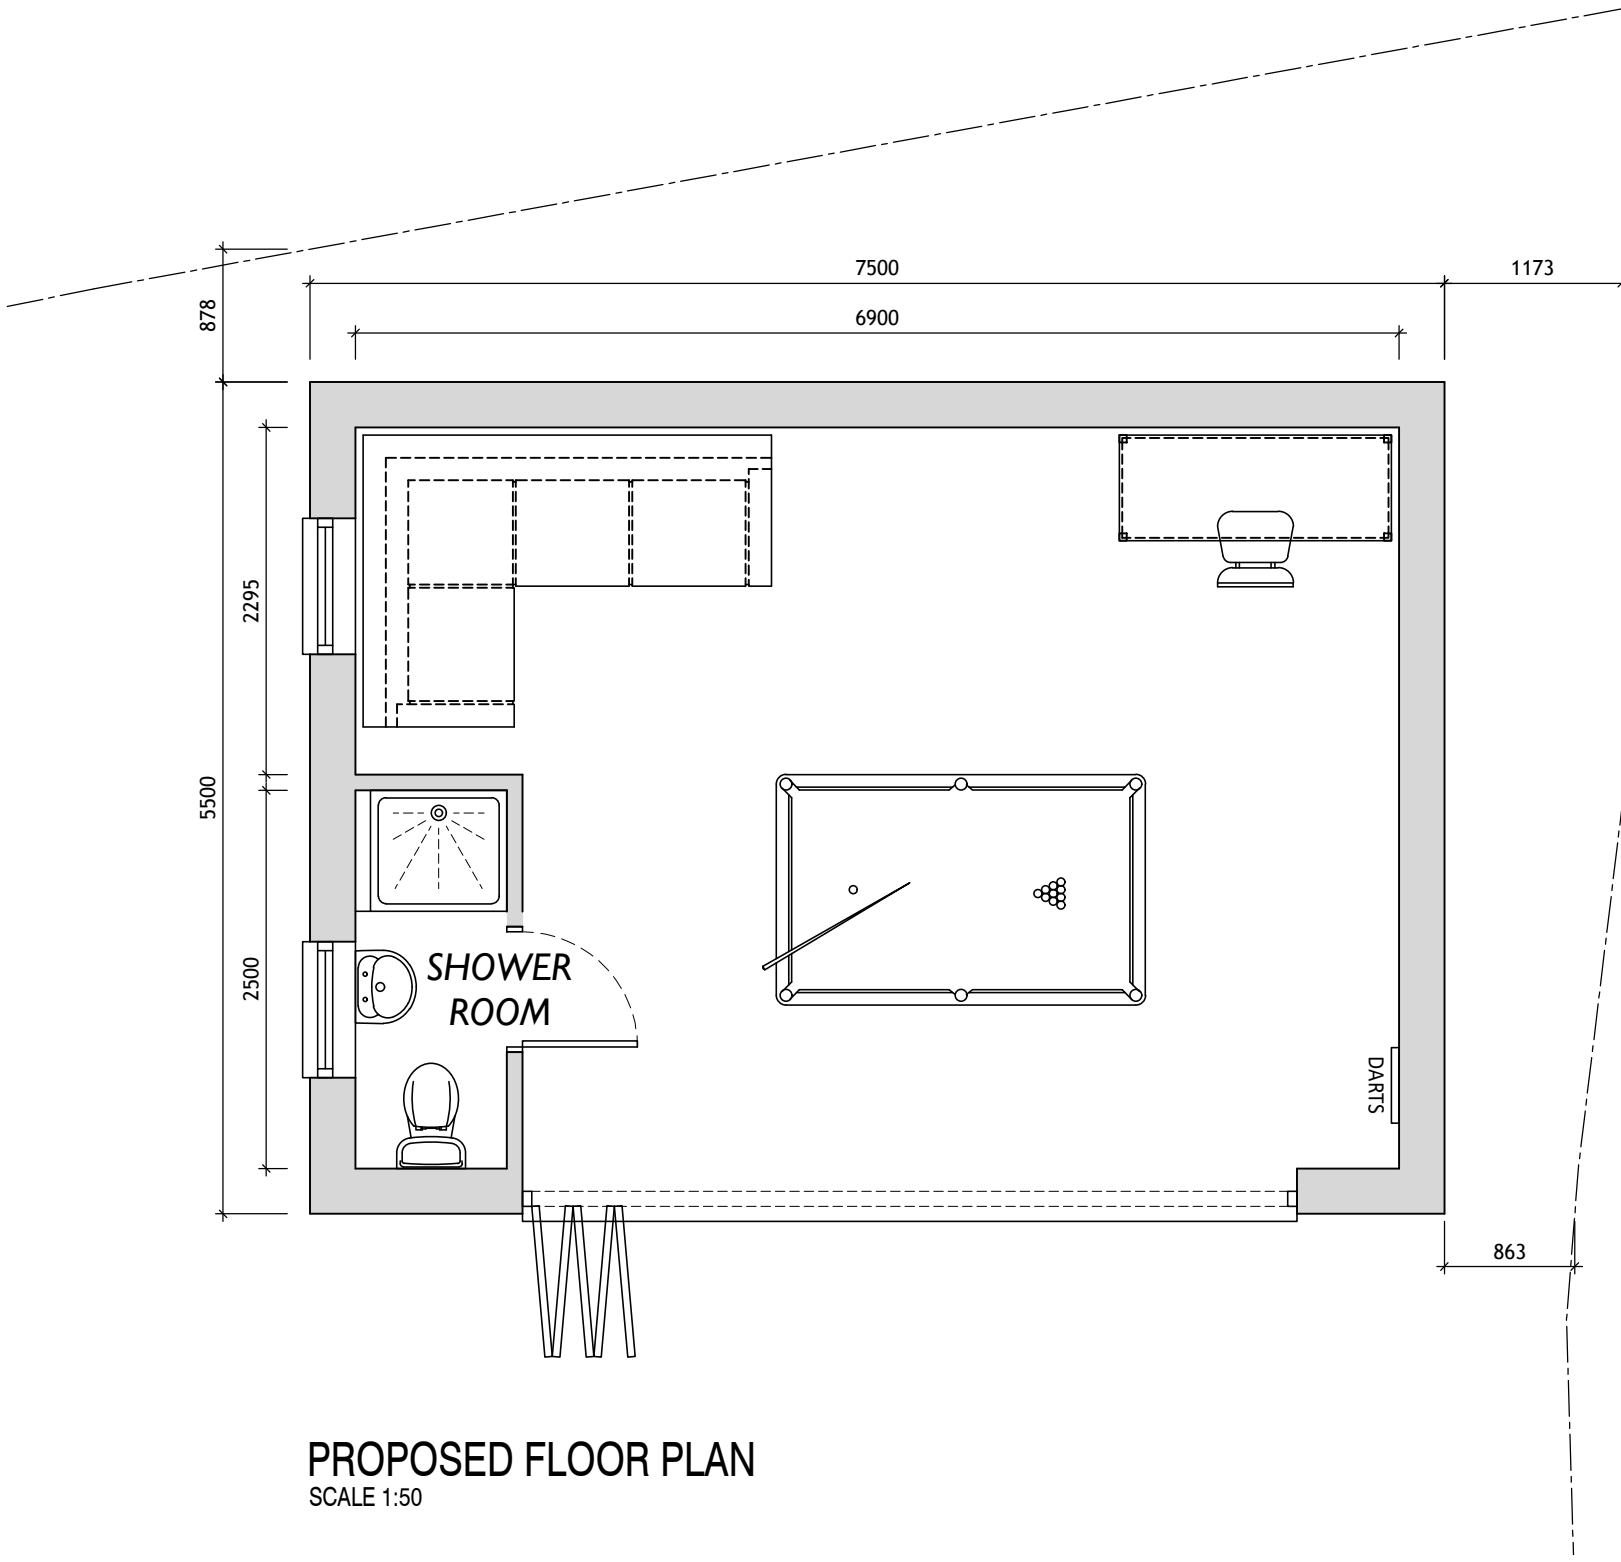


PROPOSED FLOOR PLAN
SCALE 1:50

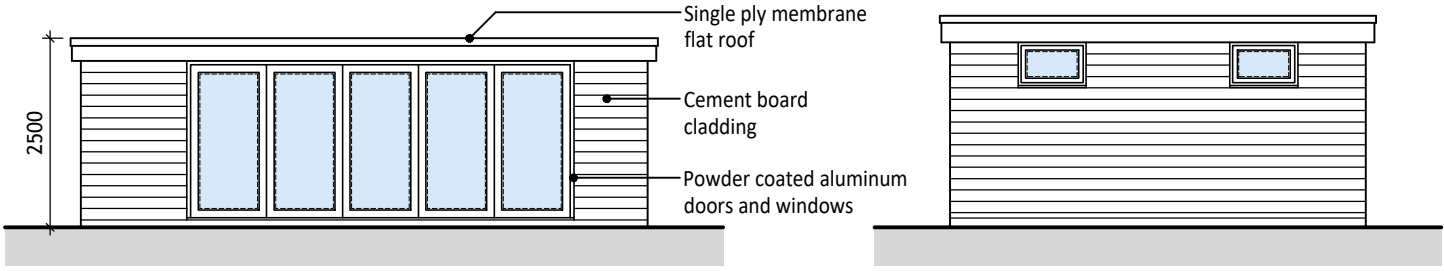


FRONT ELEVATION
SCALE 1:100

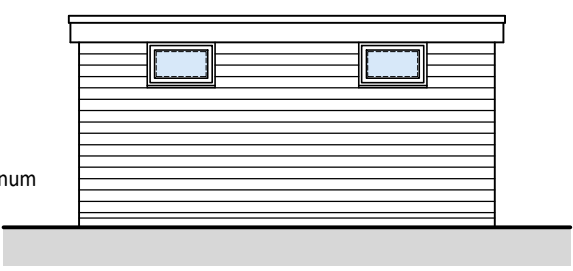


SIDE ELEVATION
SCALE 1:100

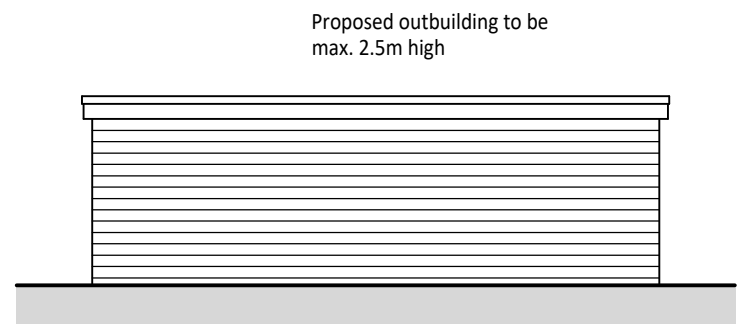

REAR ELEVATION
SCALE 1:100

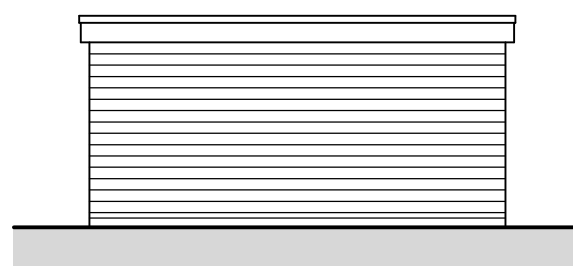

SIDE ELEVATION
SCALE 1:100

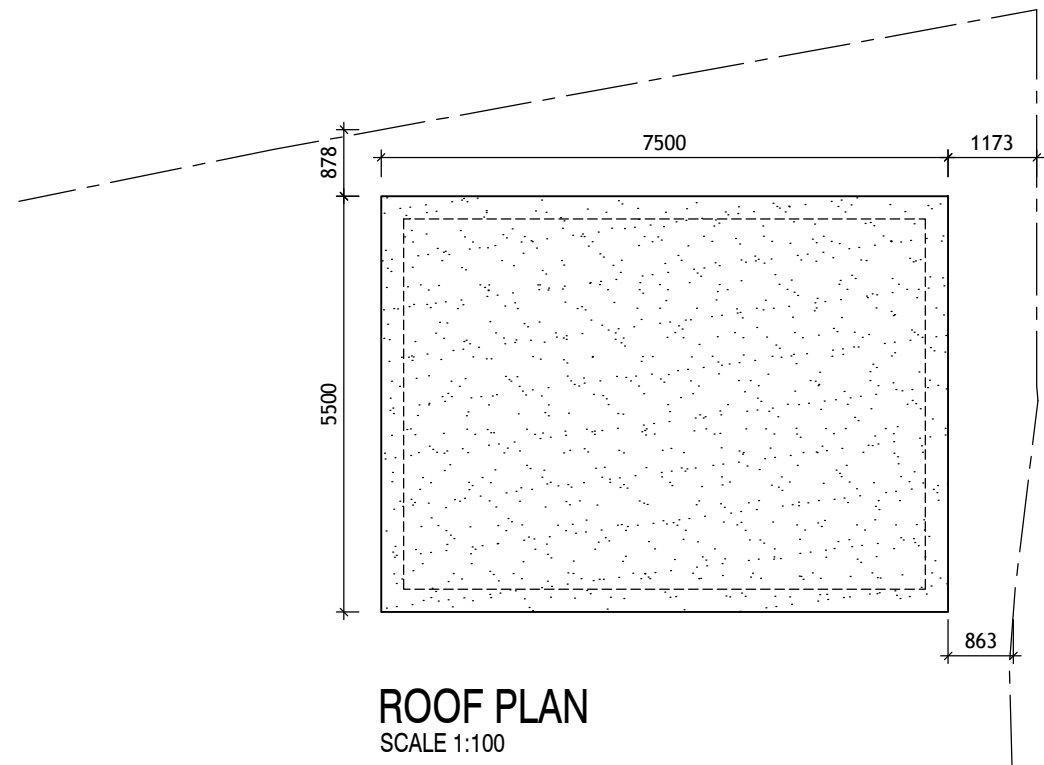

ROOF PLAN
SCALE 1:100



EXISTING BLOCK PLAN
SCALE 1:500



PROPOSED BLOCK PLAN
SCALE 1:500



REV:	DATE:	COMMENT:

msa
more space architecture

t: 01702 690745 m: 07500 300320

e: info@morespacearchitecture.co.uk

studio on the green, ballards gore golf club,
gore road, rochford, essex, ss4 2da

CLIENT: MR & MRS M LANGLEY

PROJECT: 15 THE STREET
COBHAM
GRAVESEND
KENT, DA12 3BW

DRAWING: PROPOSED OUTBUILDING DETAILS, INCL.
BLOCK PLANS

SCALE: 1AS NOTED @ A1 DATE: 19.02.2026

PROJECT NO: 23-024 DRAWING NO: 220 REVISION: 00

DESIGN - PLANNING - BUILDING REG'S