




Marycroft


Proposed Garage

Proposed Front Elevation

Collina

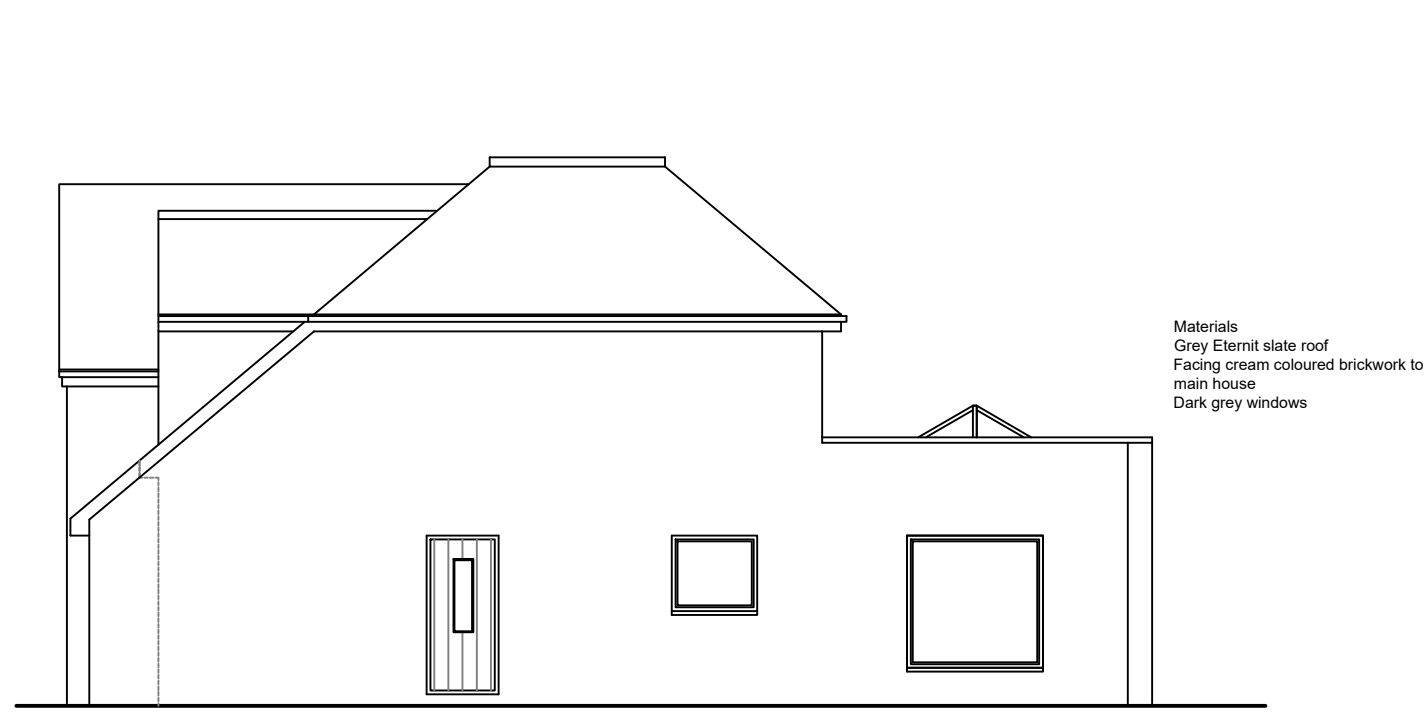


Proposed Side Elevation

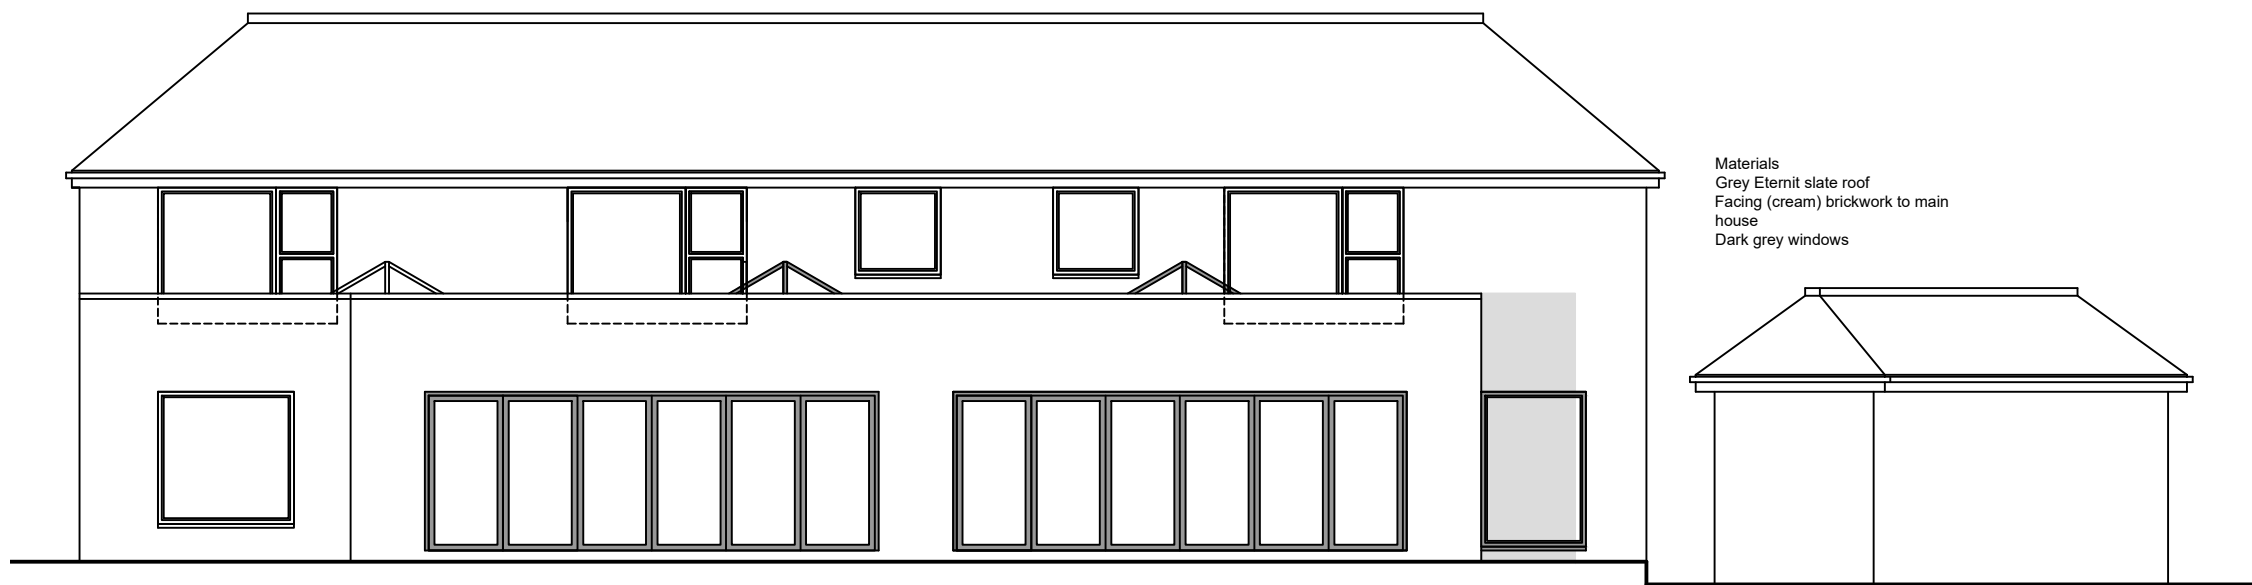


Proposed Rear Elevation

Proposed rear elevation - Garage

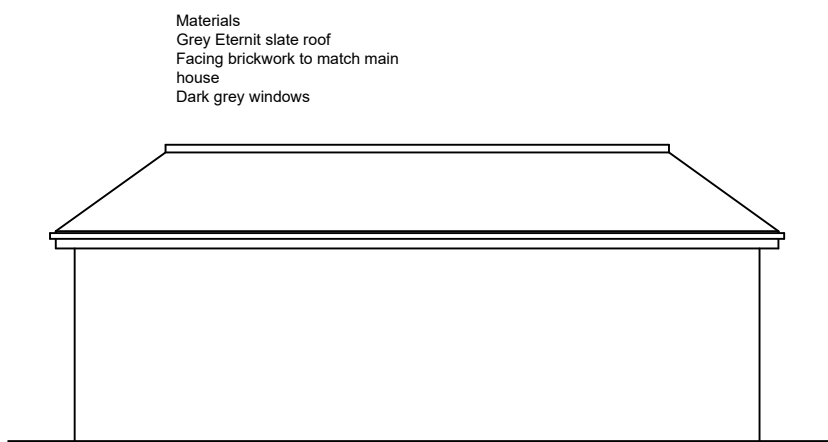


Proposed side elevation - Garage

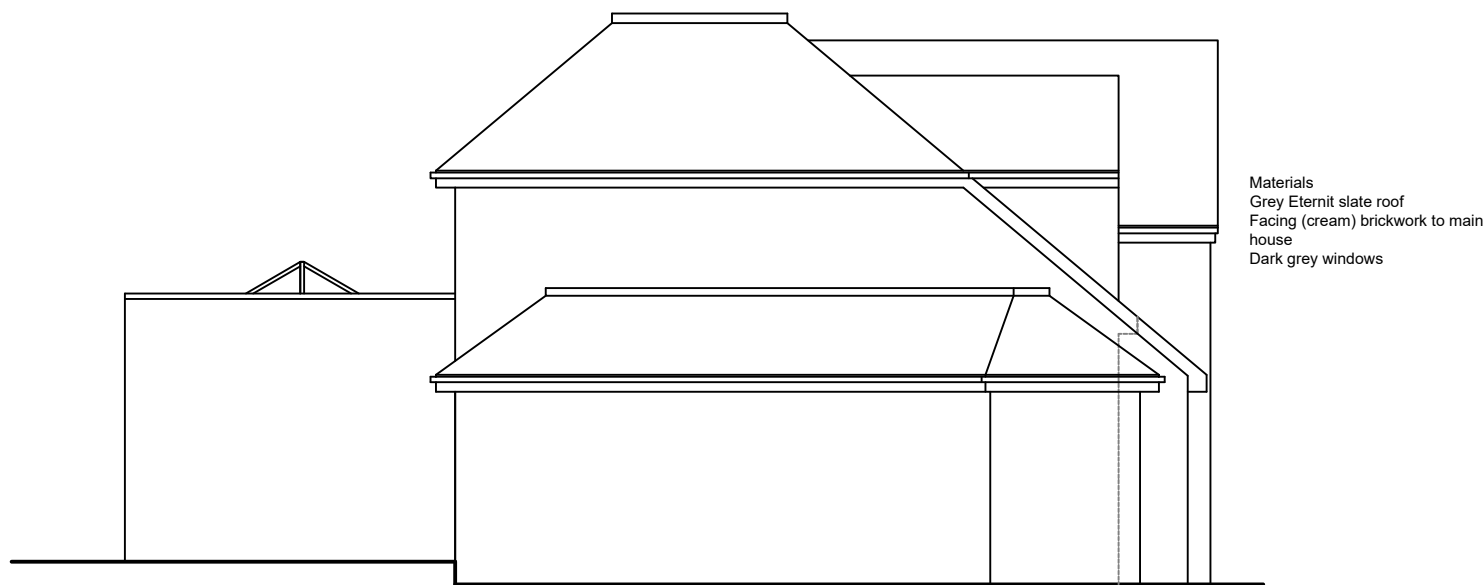


Proposed Side Elevation

Proposed side elevation - Garage

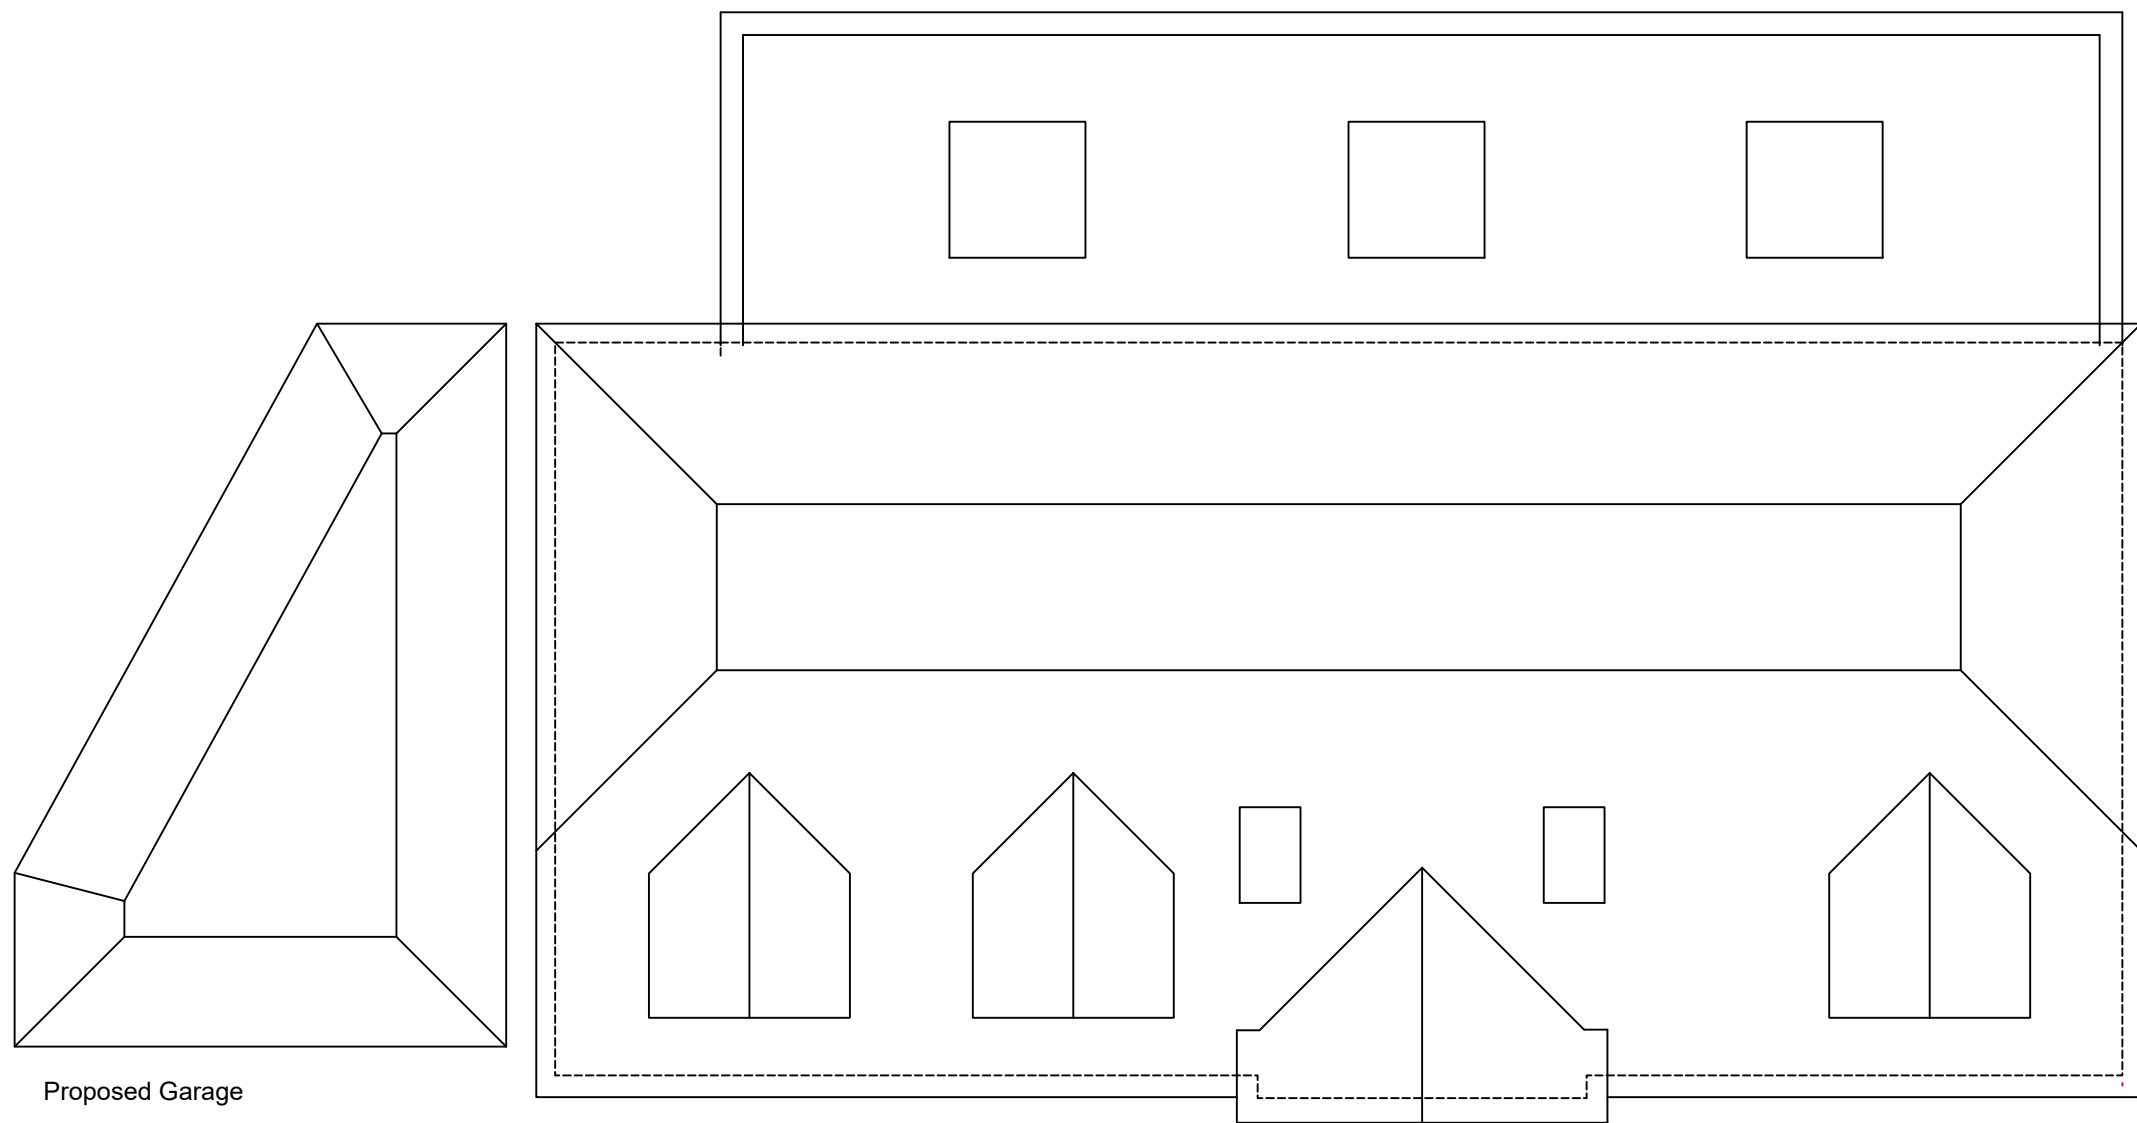


Proposed Garage

Proposed Roof Plan

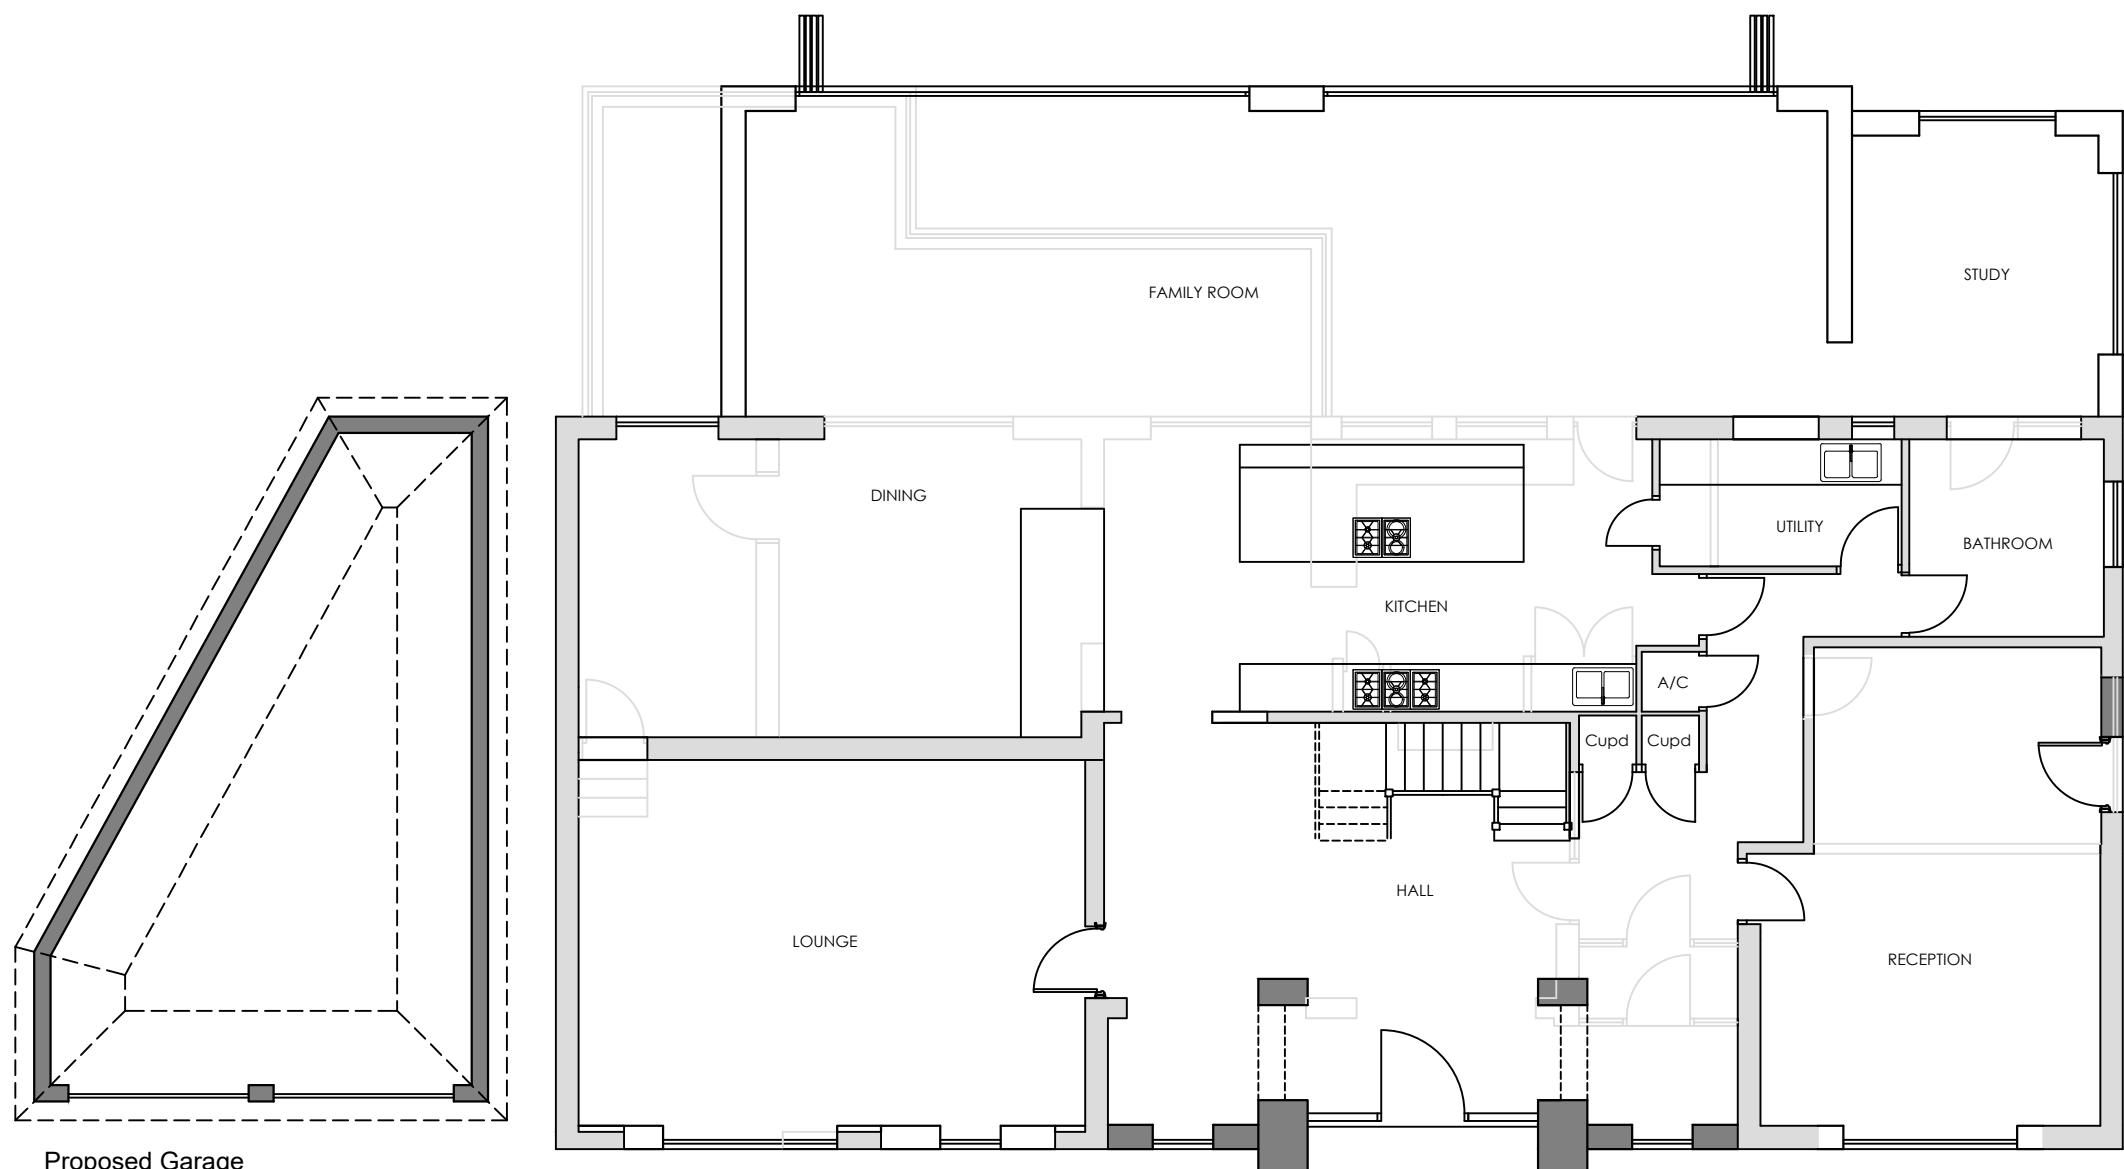


Proposed Garage

Proposed Ground Floor Plan

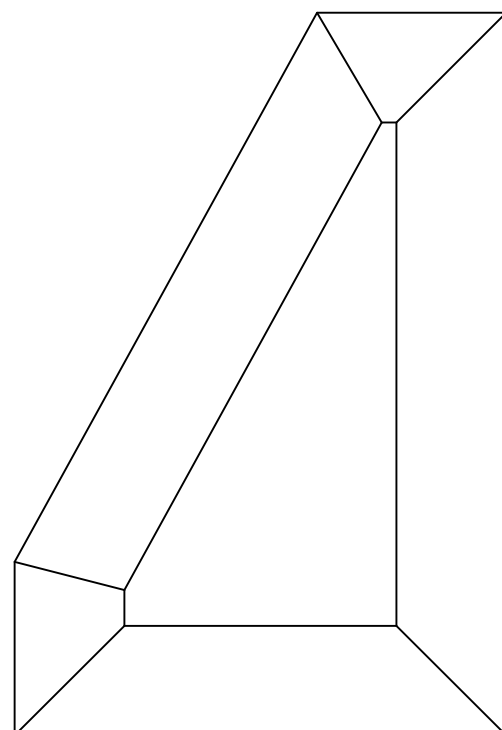

Proposed Garage

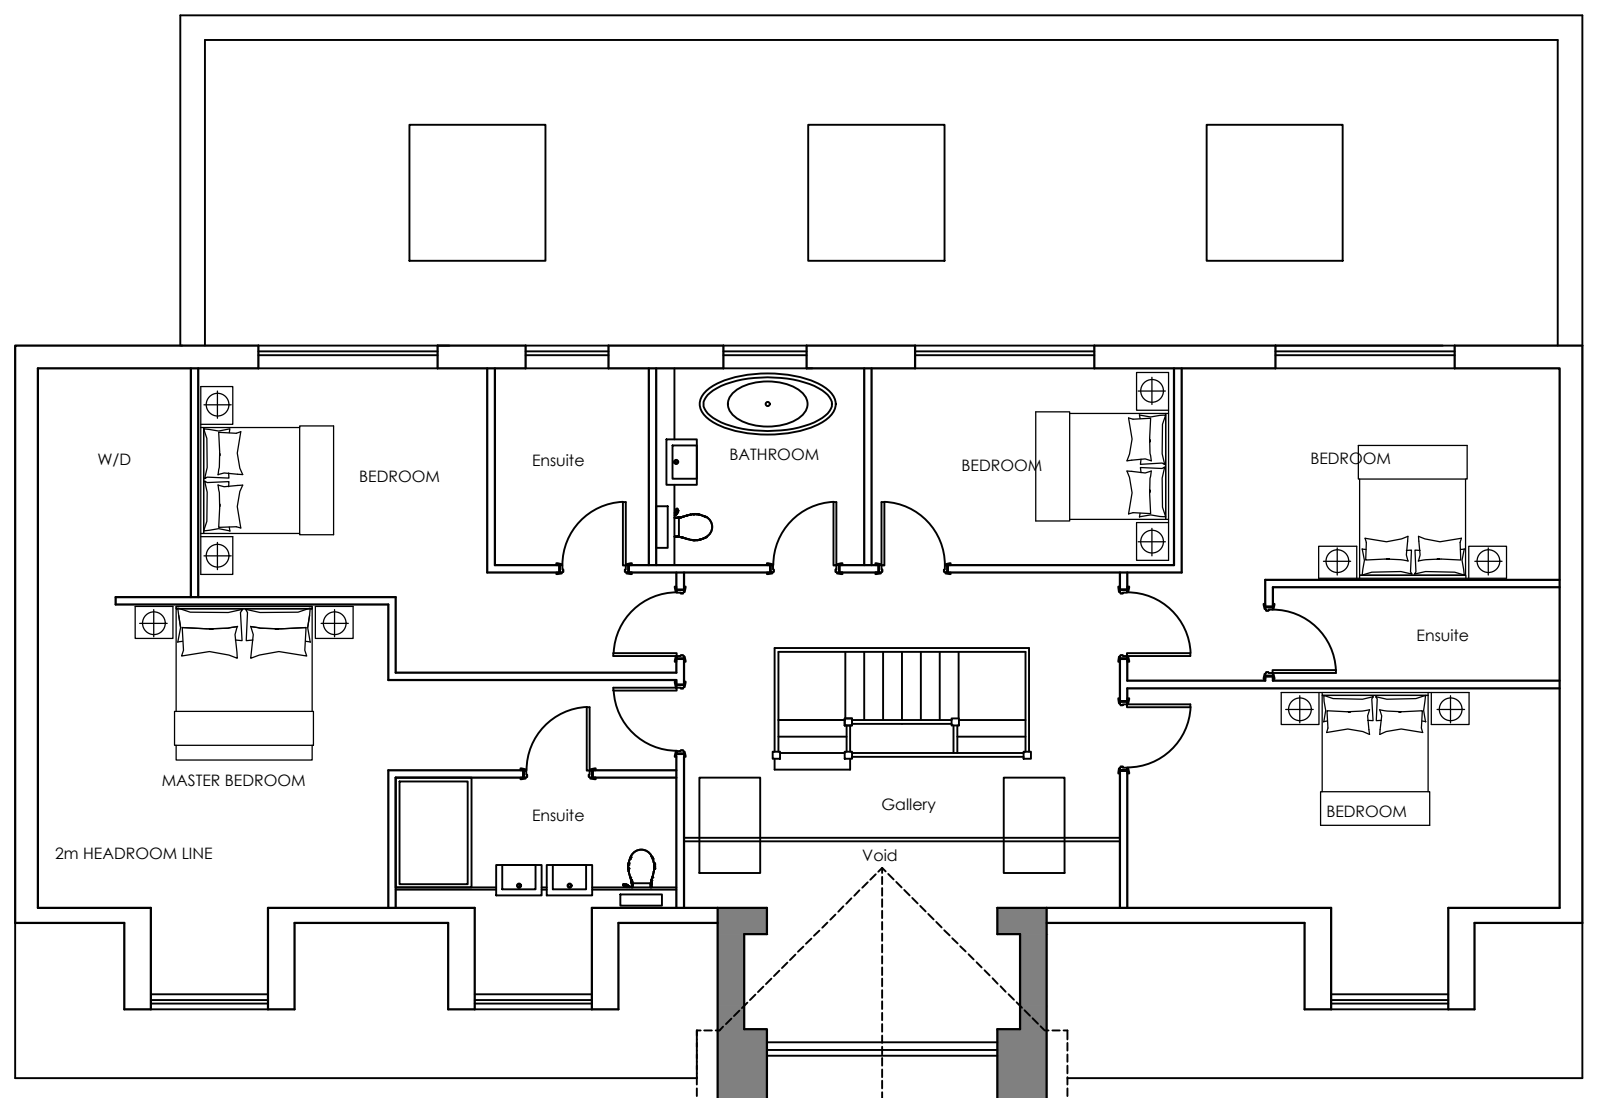

Proposed First Floor Plan

Revision	Date	Description

SCALE
0 10
Scale Bar at 1:100

Revision	Date	Description

Status
PLANNING

Mark Carter
ASSOCIATES
Architectural
Design

design studio
priestfield stadium gillingham kent ME7 4DD
tel 01634 304700 fax 01634 850986
e mail: markcarter.associates@gmail.com

Client
HAYER INVESTMENTS KENT LTD

Drawing Title
PROPOSED FLOOR PLANS AND ELEVATIONS

Project Title
ALTERATIONS AT No1 WILLOW WALK
PROPOSED NEW DETACHED GARAGE.
Entrance gable end revised and insets either side
removed and front elevation simplified.

Scale
1:100
Date
FEB 26
Drawn
MC

Drawing No
3429 - 015
Rev
C