



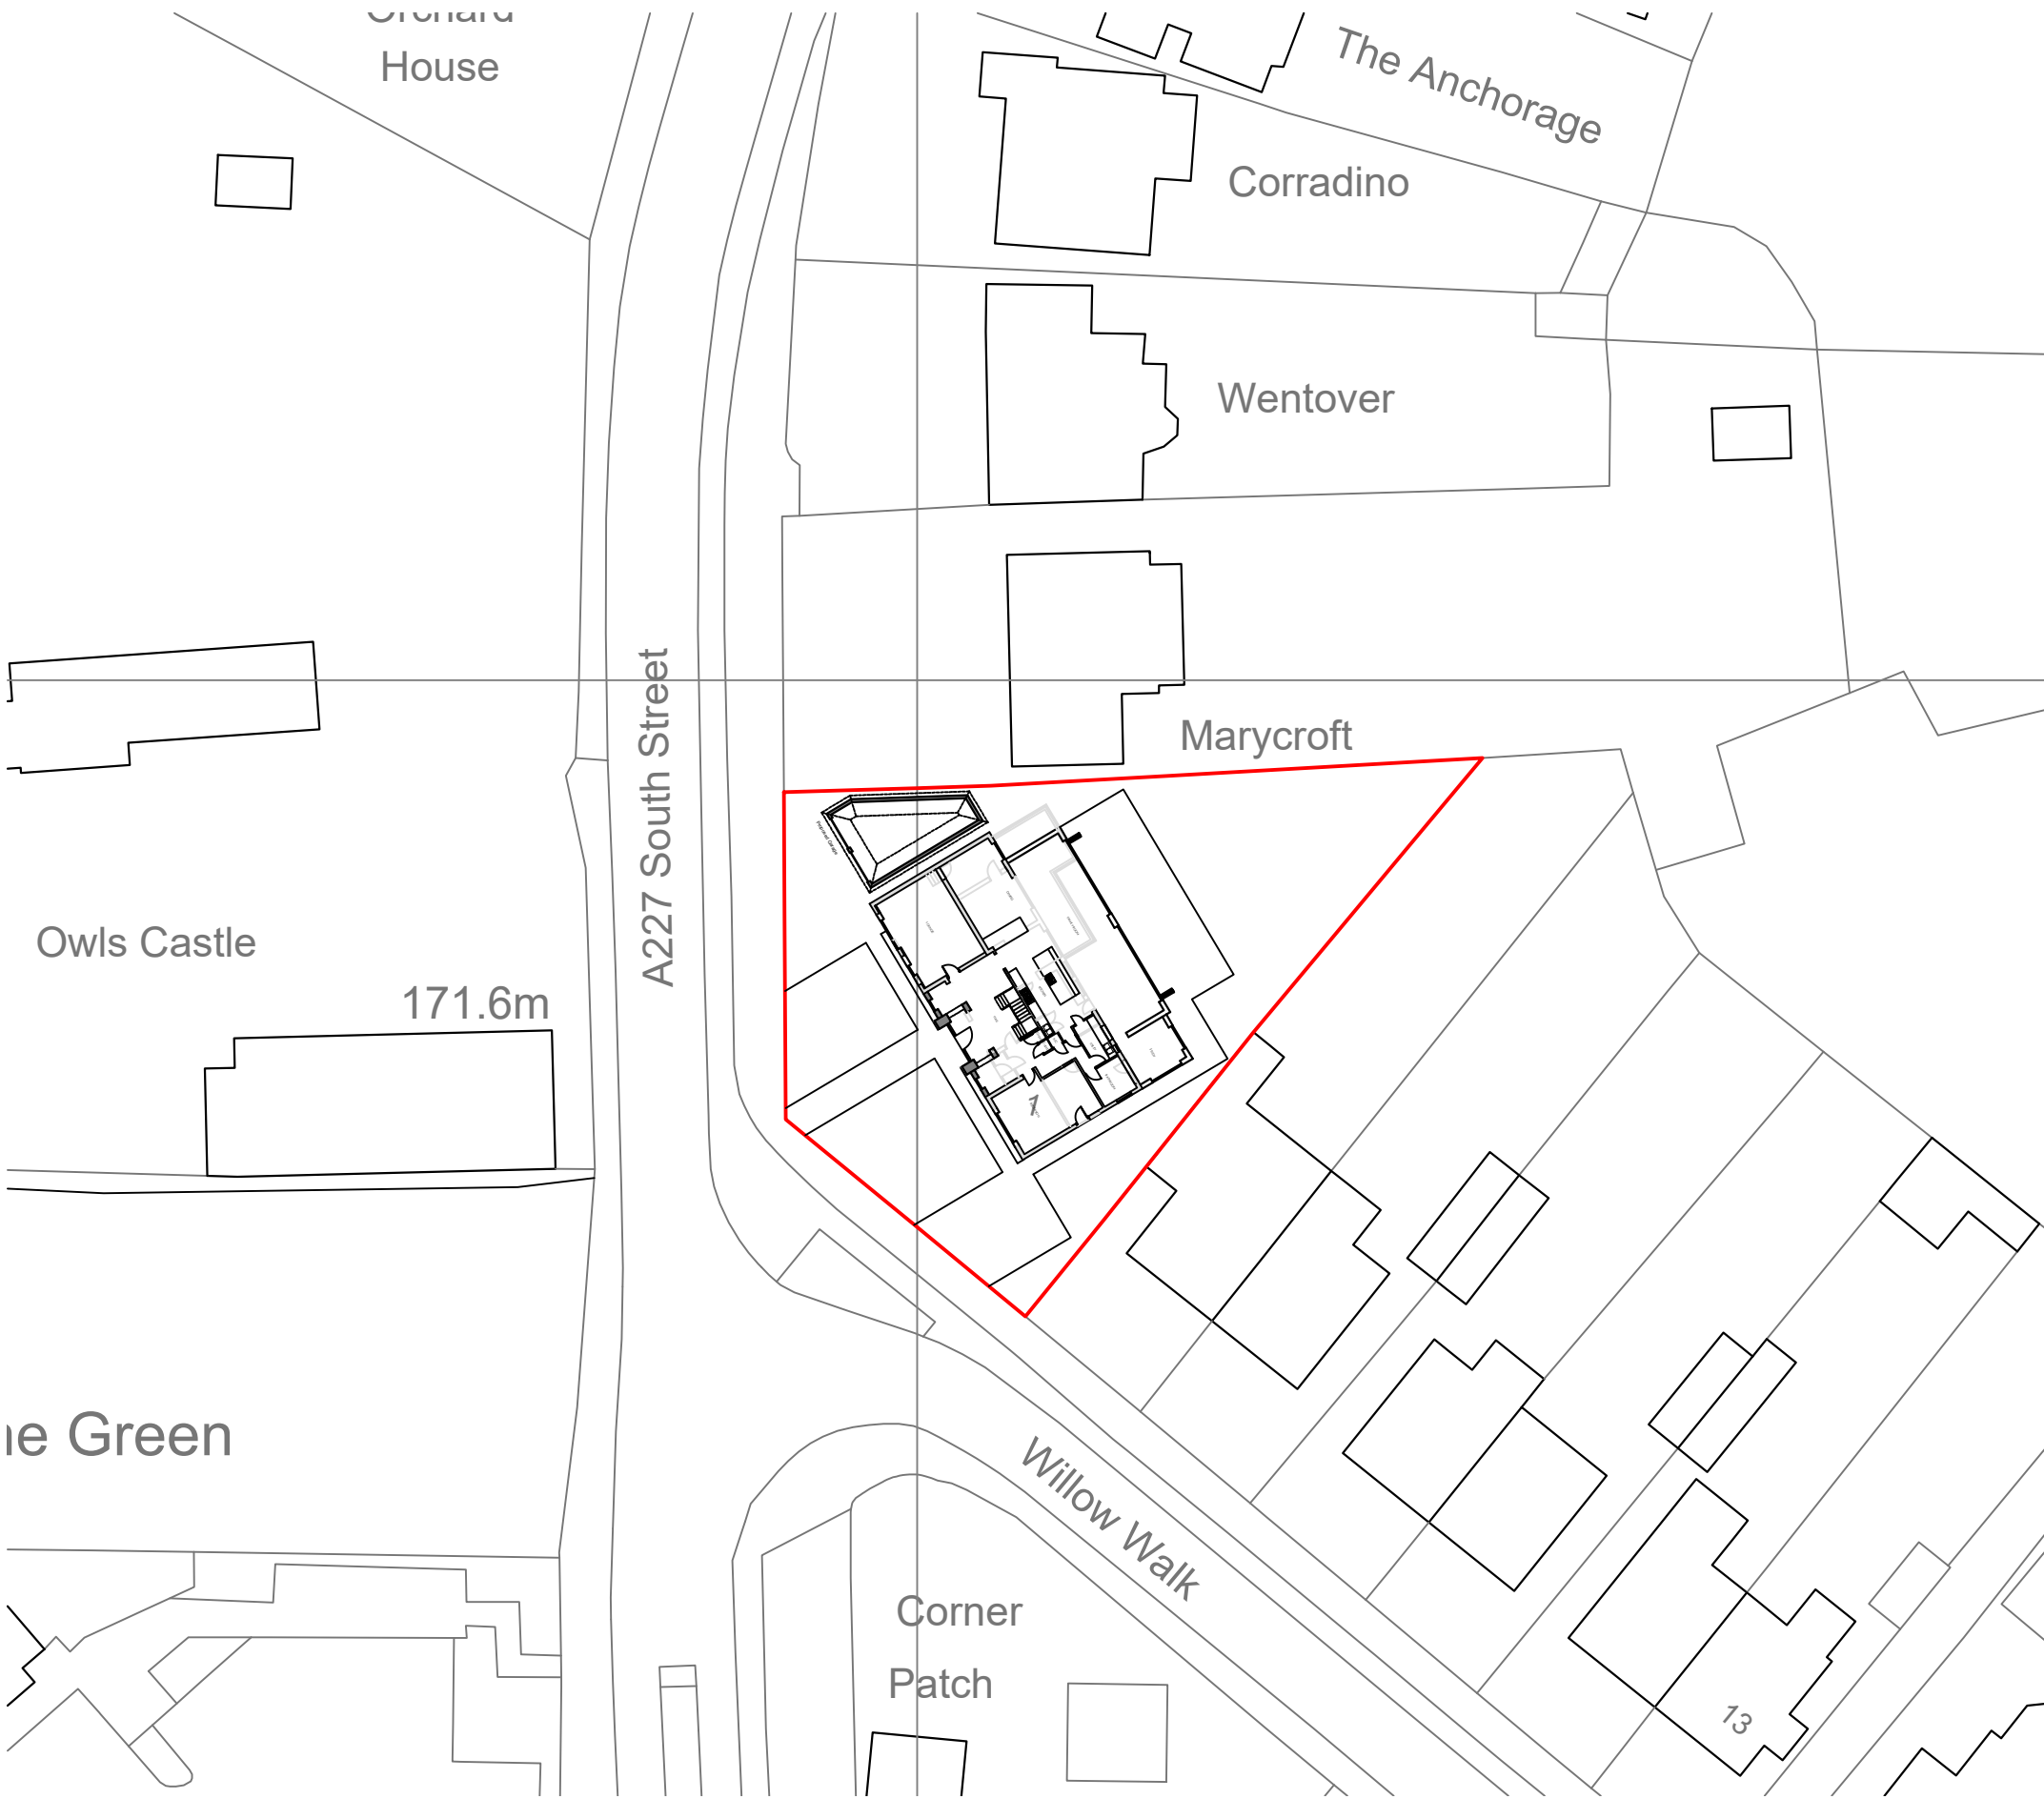

BLOCK PLAN 1-500

0 5 10 15 20 25


Scale Bar at 1:500

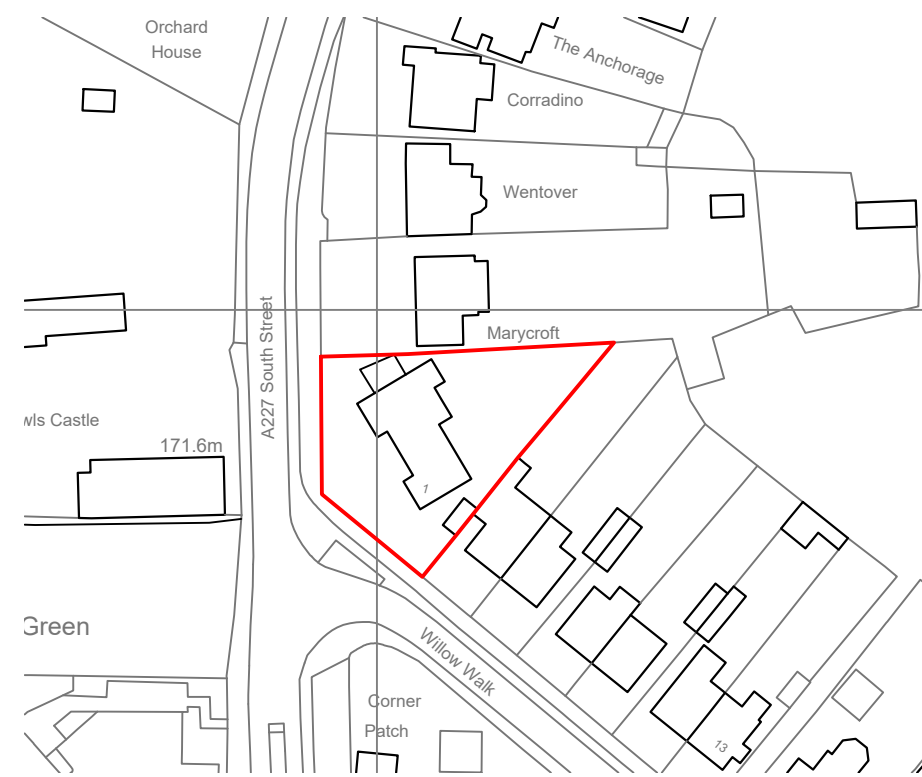

LOCATION PLAN 1-1250

0 25 50 100

Scale Bar at 1:1250

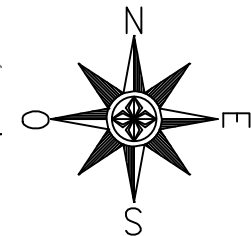

Revision	Date	Description
Status PLANNING		
Mark Carter ASSOCIATES		Architectural Design
design studio priestfield stadium gillingham kent ME7 4DD tel 01634 304700 fax 01634 850986 e mail: markcarter.associates@gmail.com		
Client HAYER INVESTMENTS KENT LTD		
Drawing Title LOCATION / BLOCK PLAN		
Project Title ALTERATIONS AT No1 WILLOW WALK PROPOSED NEW DETACHED GARAGE. Entrance gable end revised and insets either side removed and front elevation simplified.		
Scale 1:500 AT A3	Date FEB 26	Drawn MC
Drawing No 3429 - 016	Rev -	