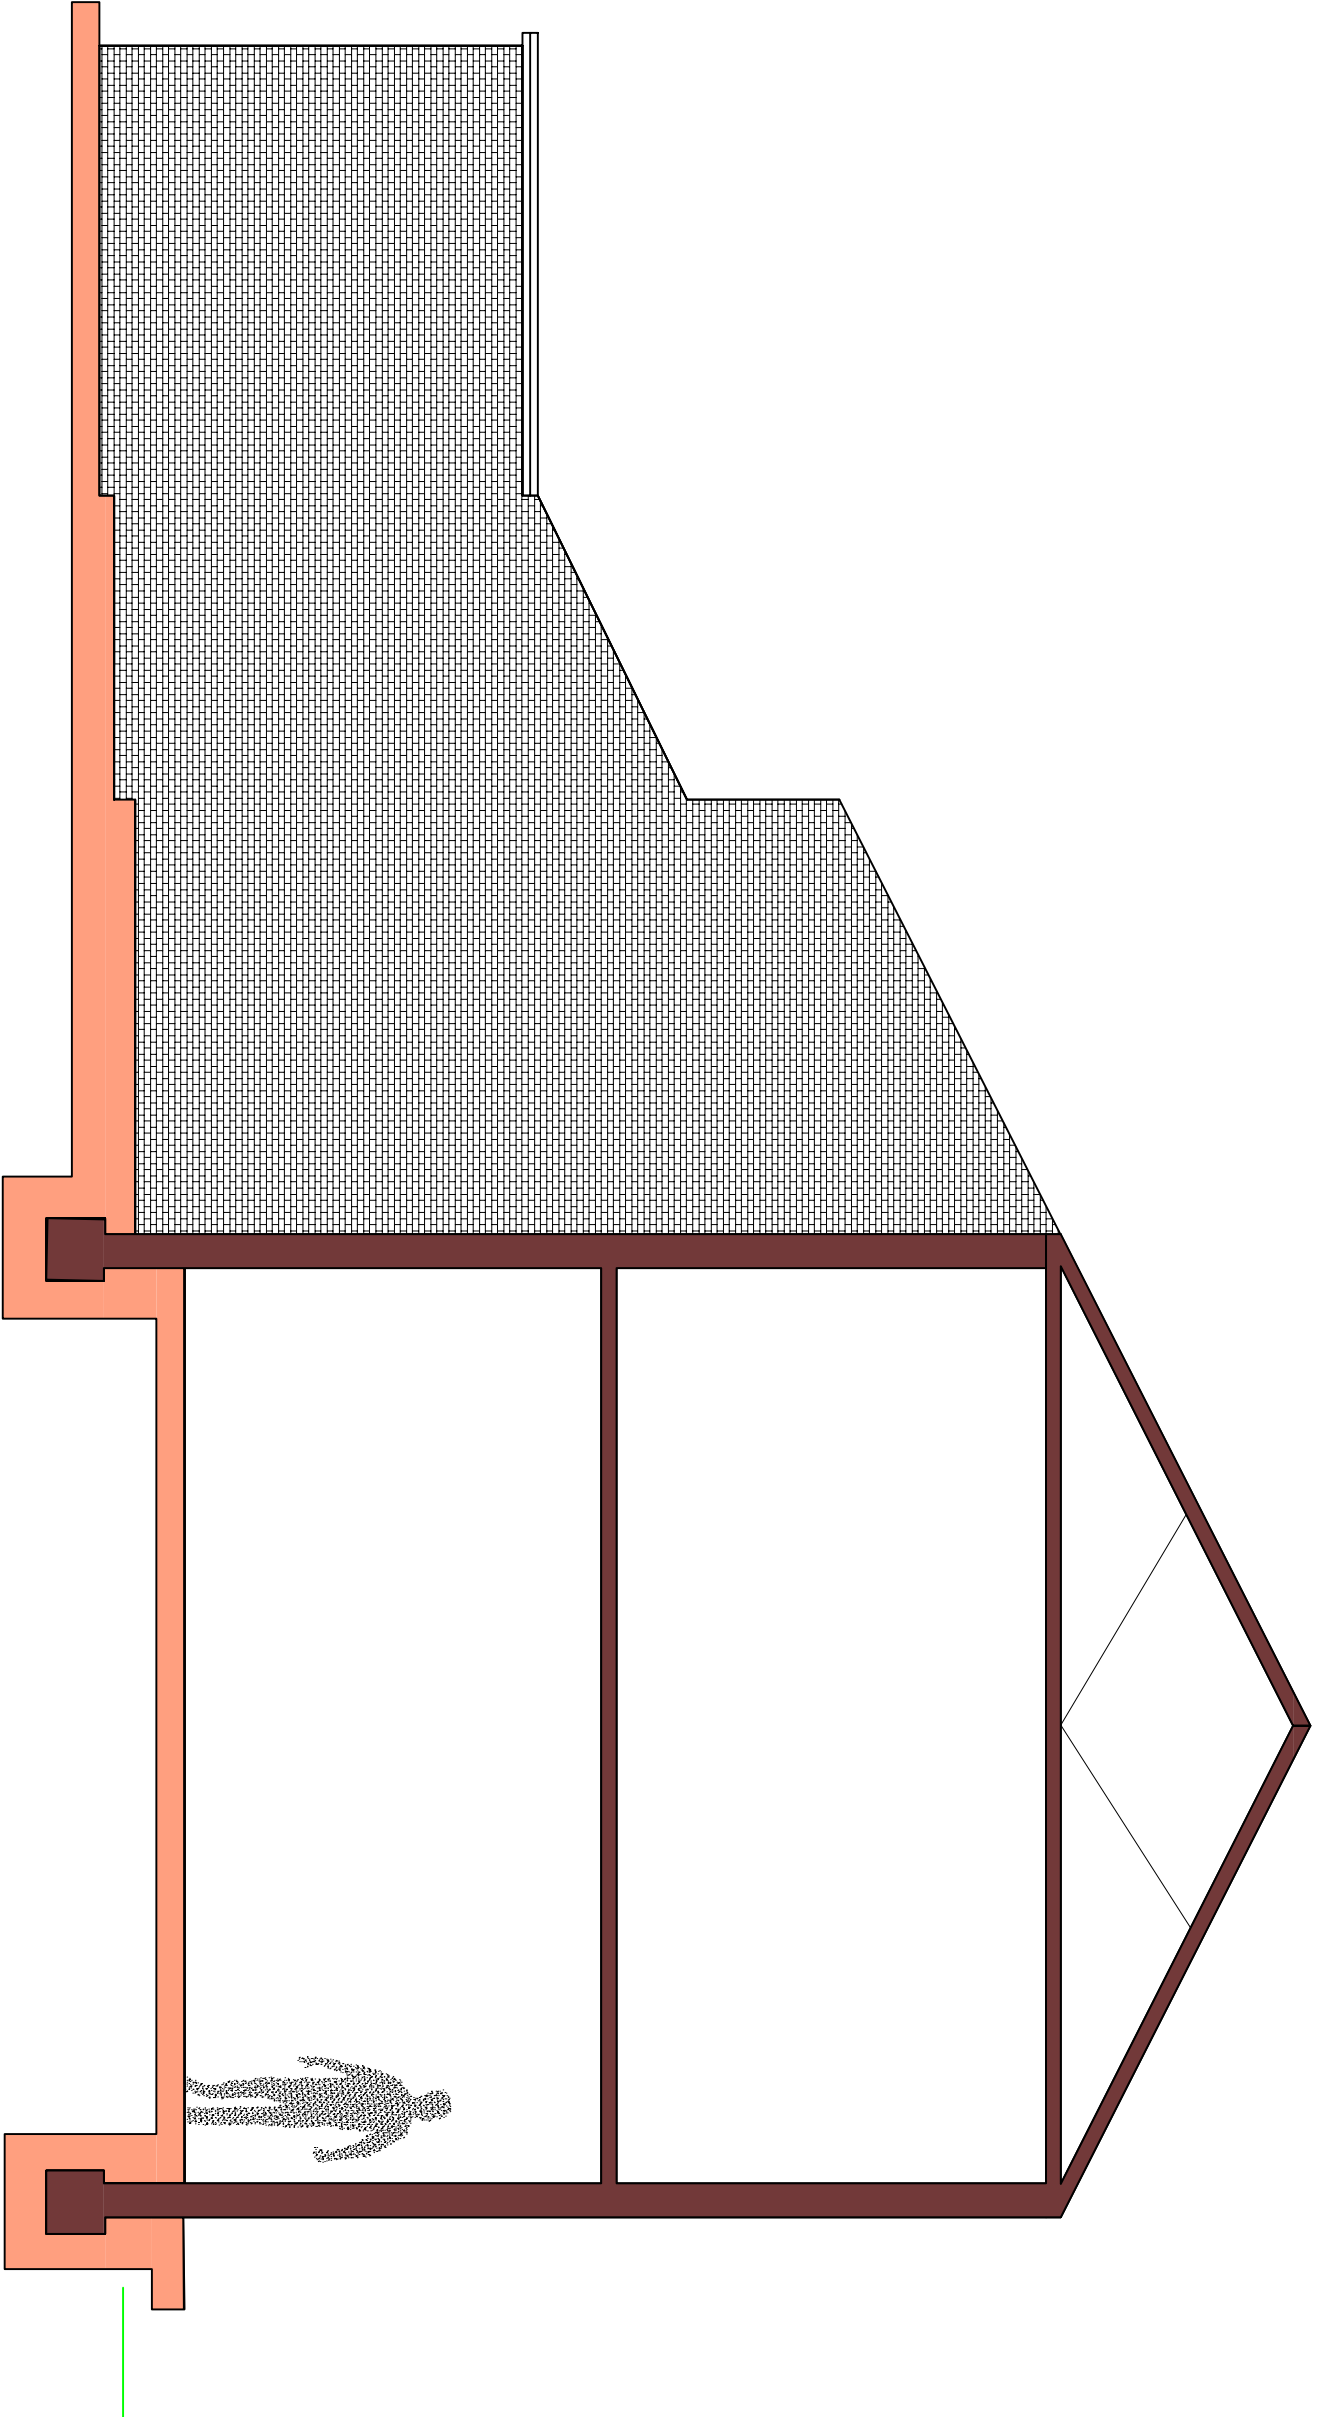
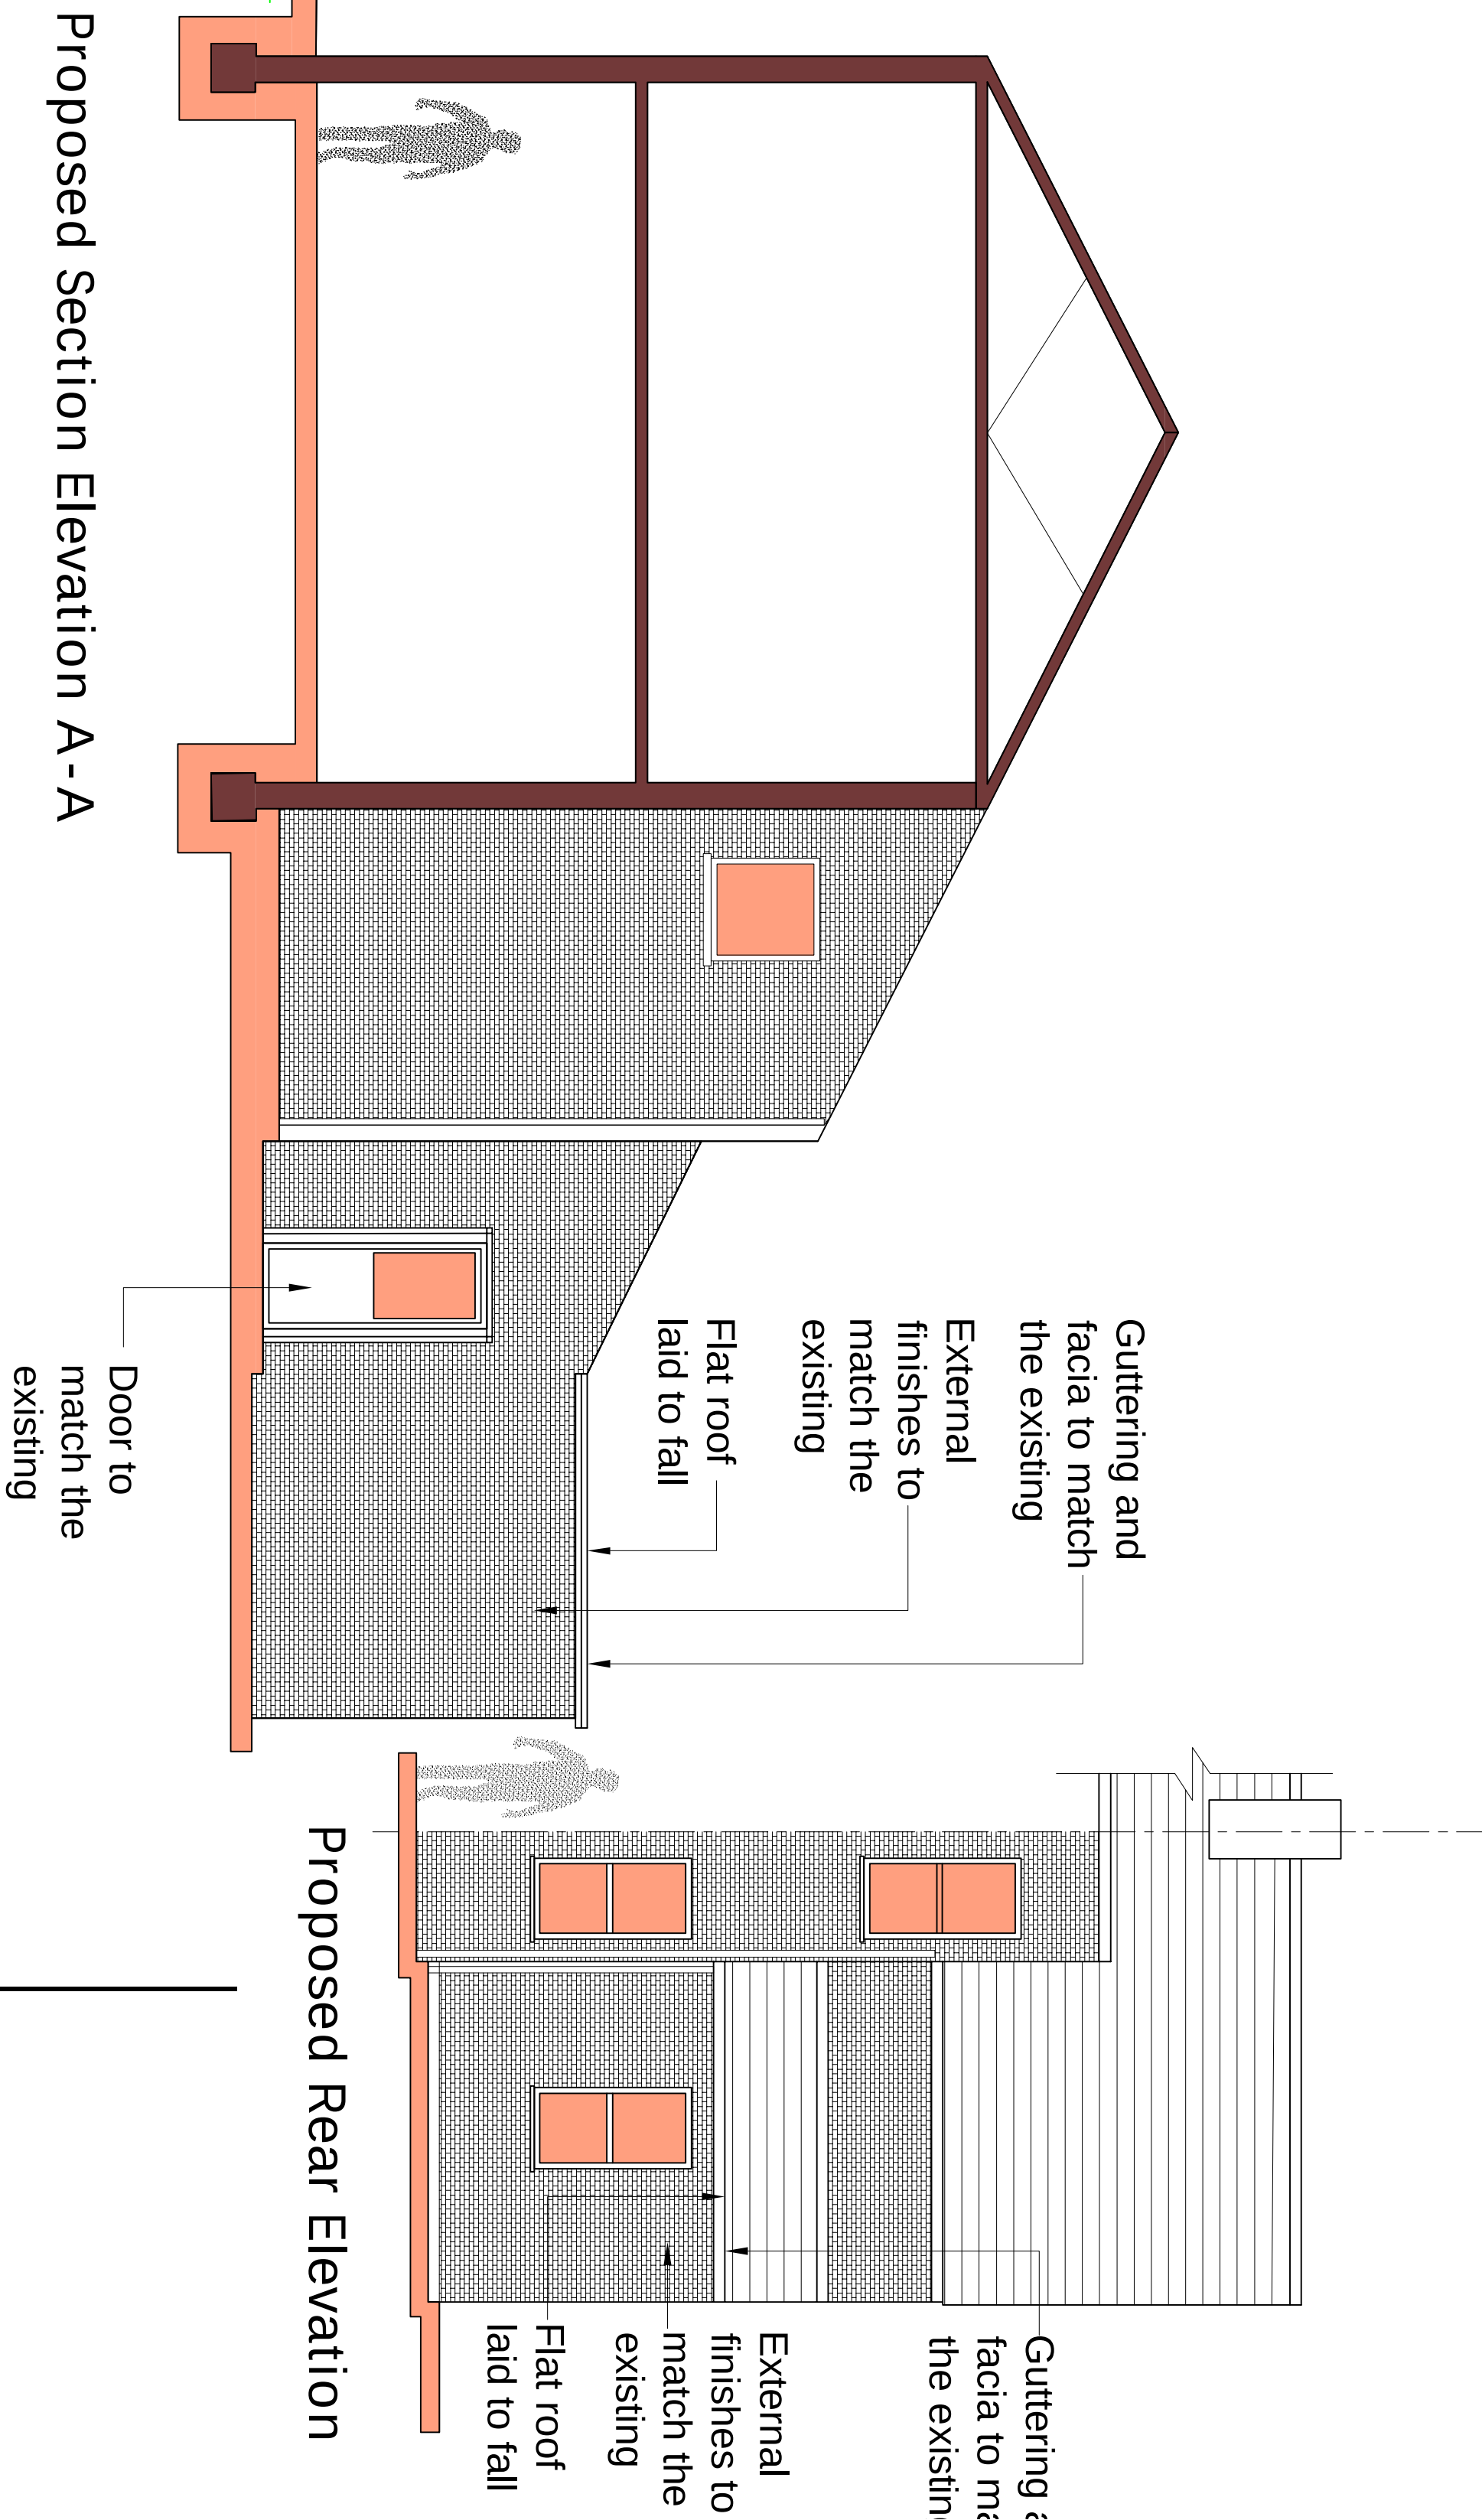


P.1		ISSUED TO PLANNING			
Rev		Date			
IMPERIAL STRUCTURAL PLANNING LTD 9A THE PINNACLE - 180 HIGH ROAD - RM6 6BN 07940121222					
Job Title					
72 Wrotham Road					
Gravesend DA11 0QF					
Drawing Title					
Proposed Plans & Elevations					
Scale	1:50 @ A1	Date	May '24		
Job No.	51-1000-989	Draw No.	S04	Rev	P1

Permitted
Development

Proposed Ground Floor Plan

Proposed First Floor Plan

Proposed Roof Plan

Proposed Other Elevation

Proposed Rear Elevation

Proposed Section Elevation A-A