


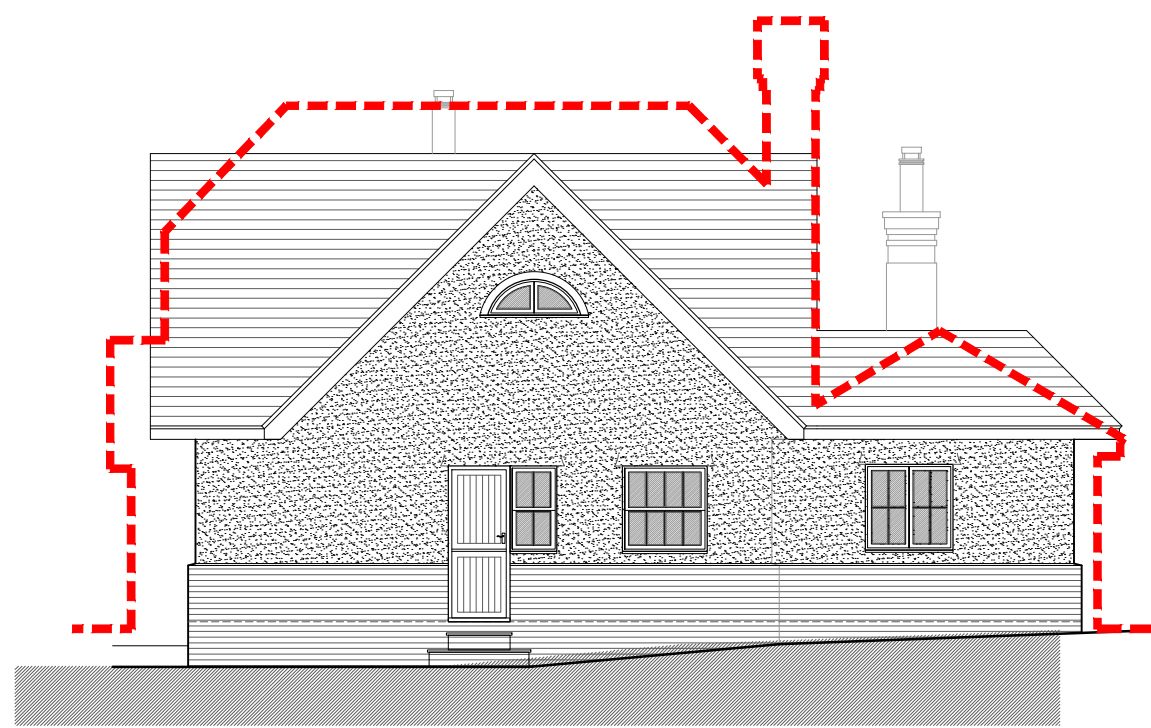


Proposed Front Elevation
Scale 1:100




Proposed Side Elevation
Scale 1:100




Proposed Rear Elevation
Scale 1:100

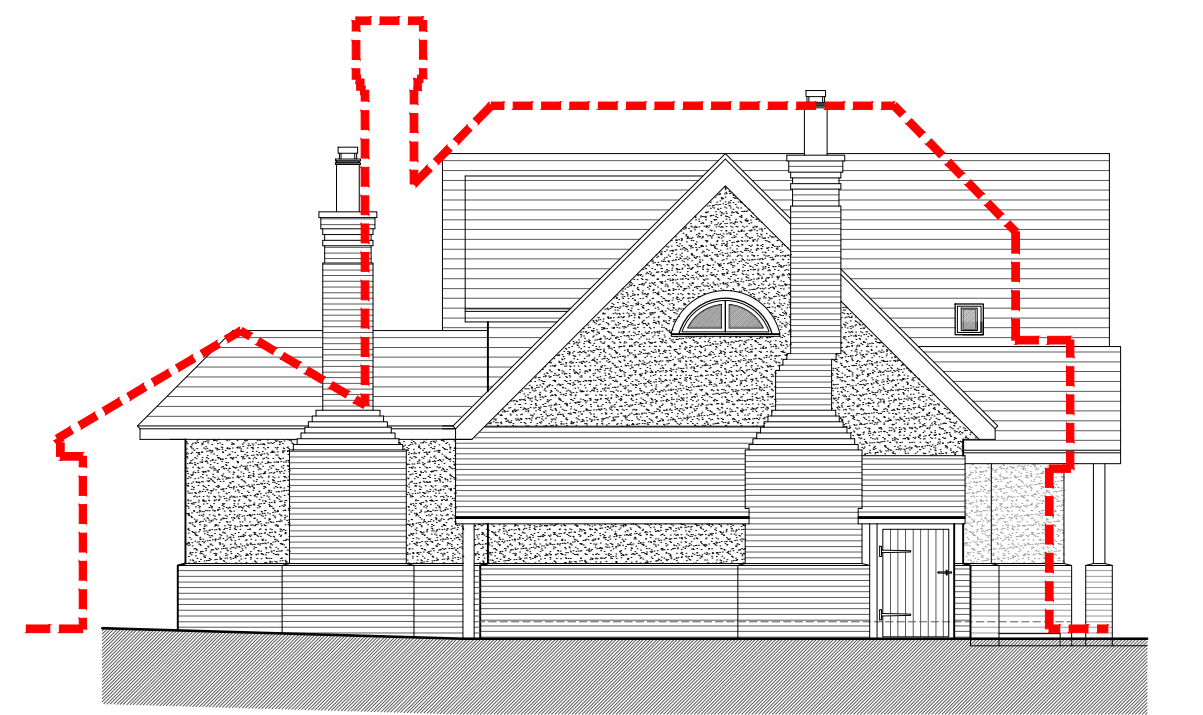


Proposed Side Elevation
Scale 1:100

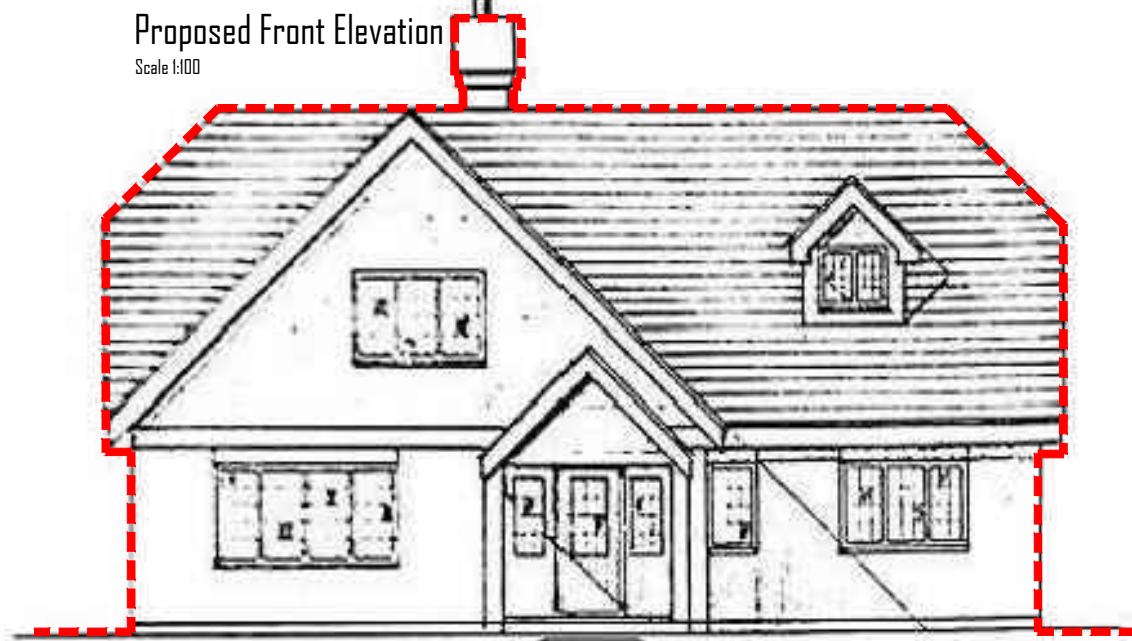


FRONT ELEVATION
(EAST)

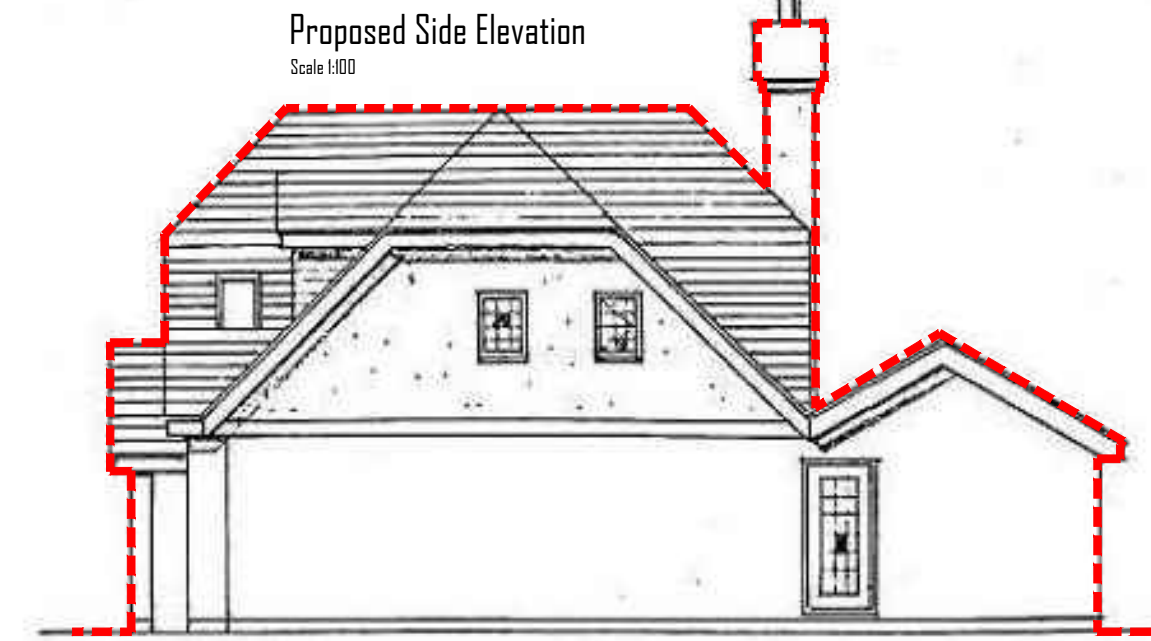

SIDE ELEVATION (NORTH)


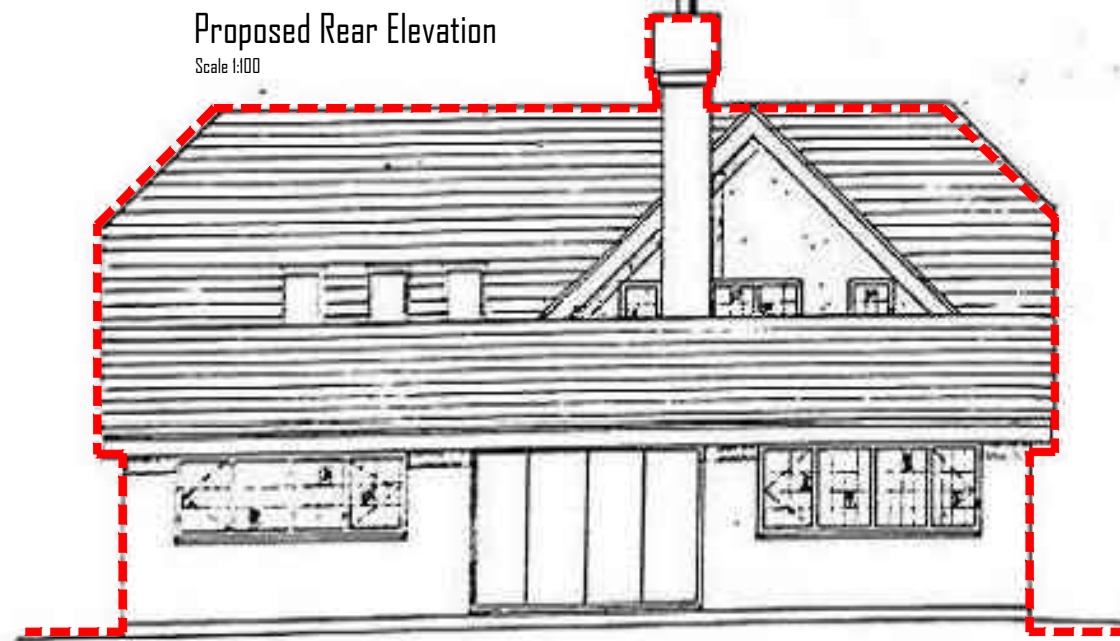


REAR ELEVATION
(WEST)

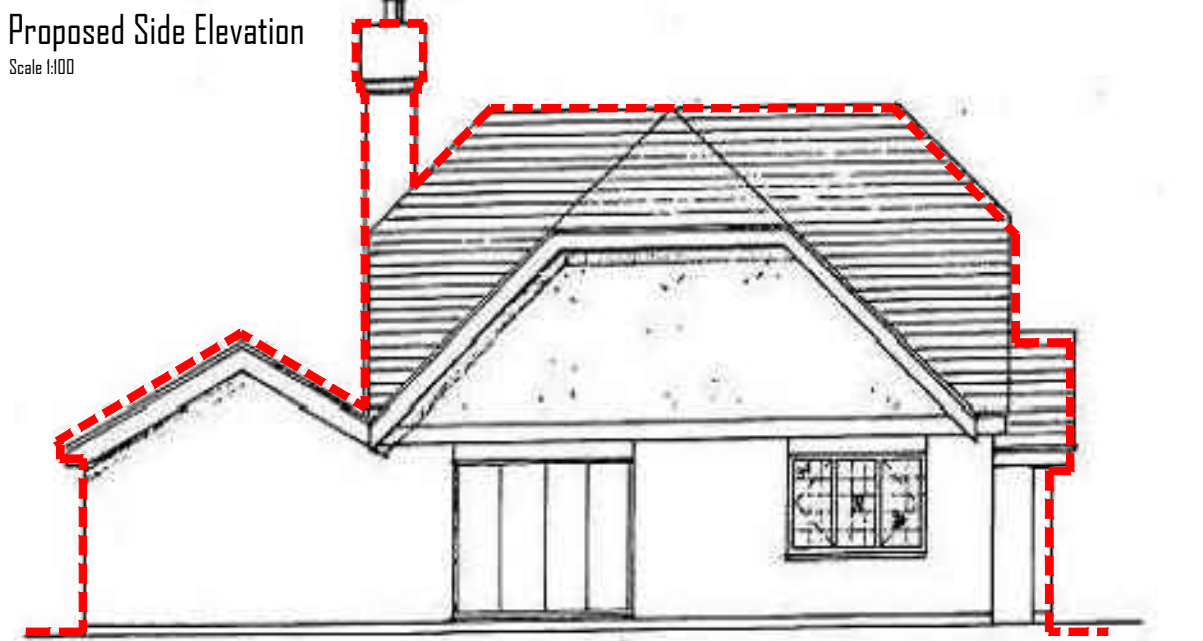


SIDE ELEVATION
(SOUTH)


MATERIALS - ALL TO MATCH EXISTING
ROOF - BROWN FLAIN TILES
WALLS - YELLOW FACING BRICK
WINDOWS, DOORS, FASCIA, SOFFITS, - BLACK

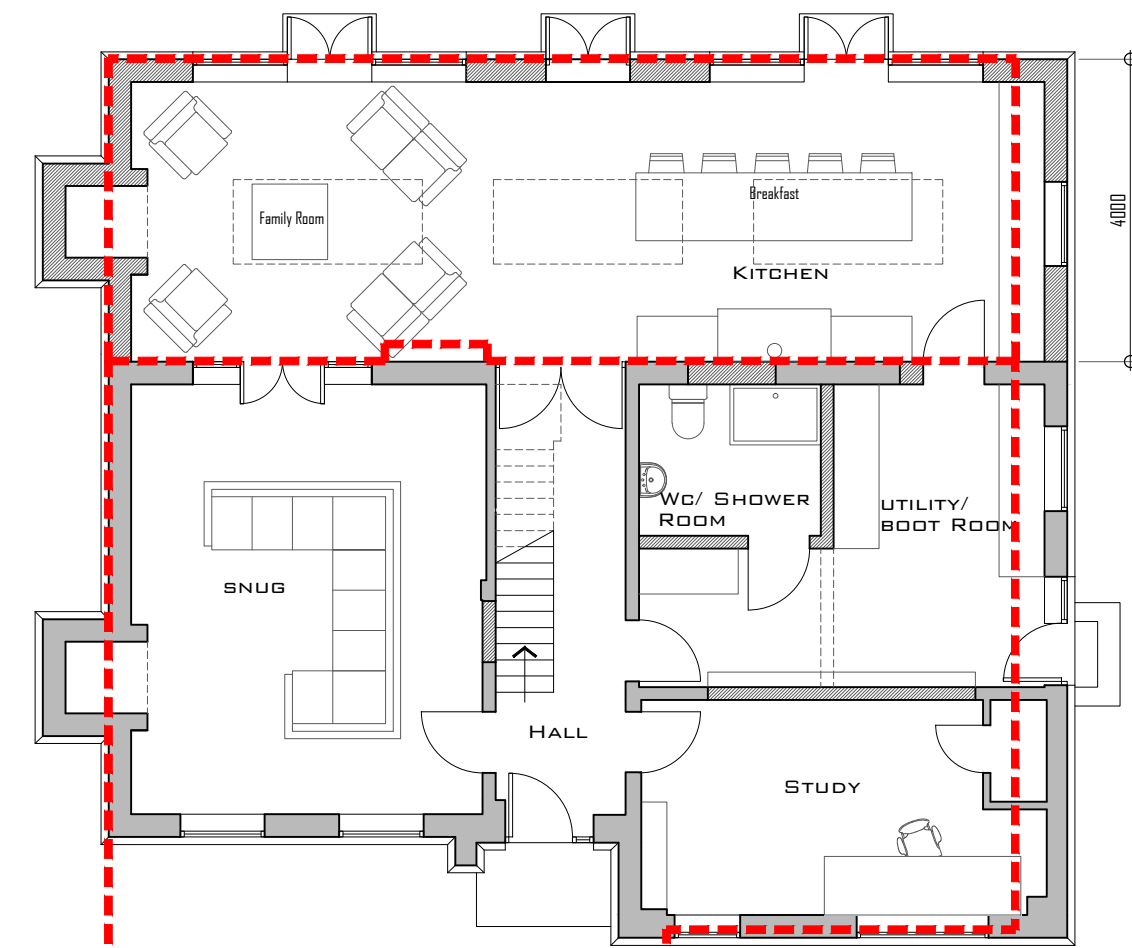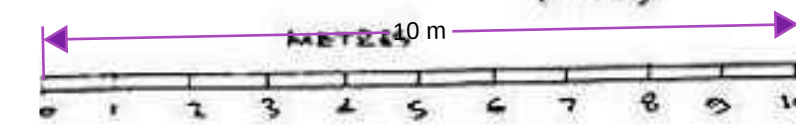

Proposed Ground Floor Plan
Scale 1:100

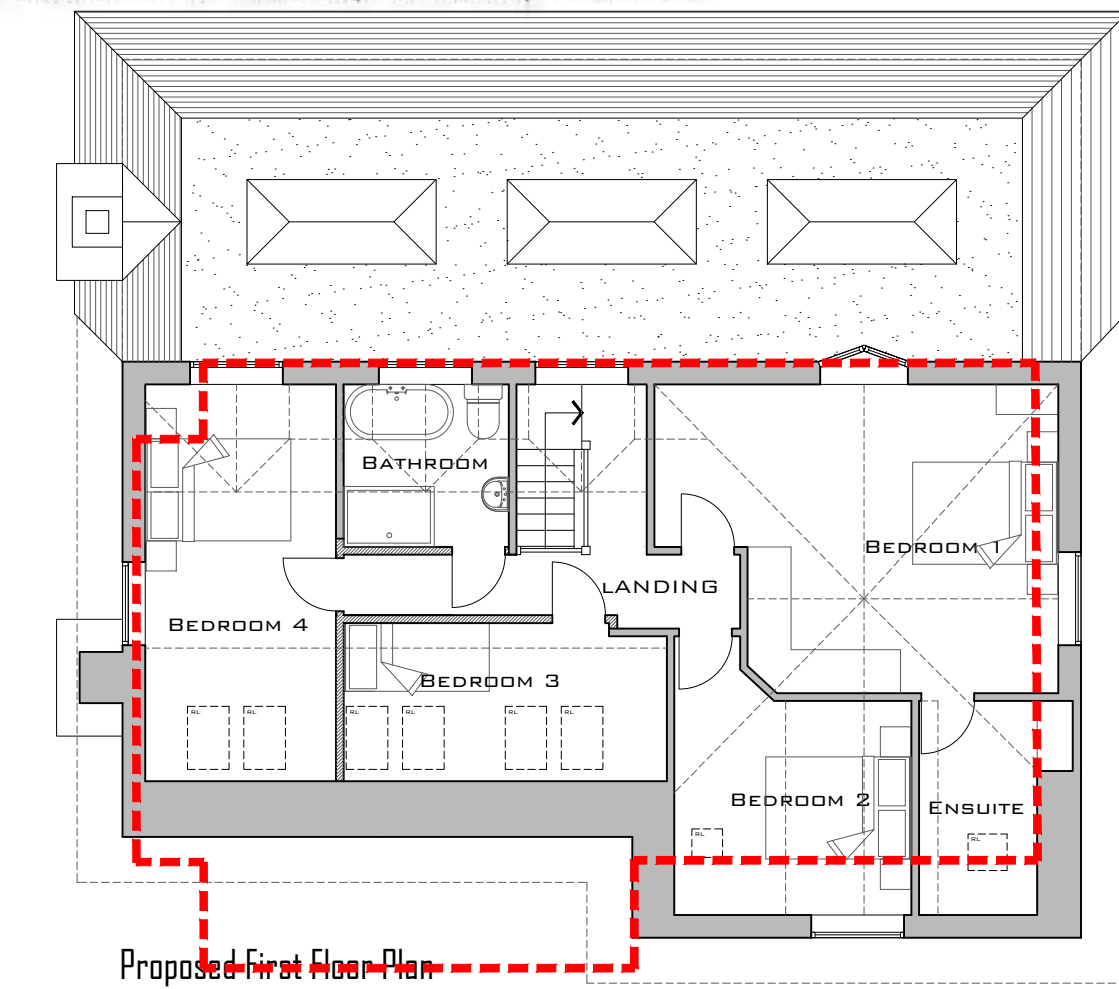


Proposed First Floor Plan
Scale 1:100

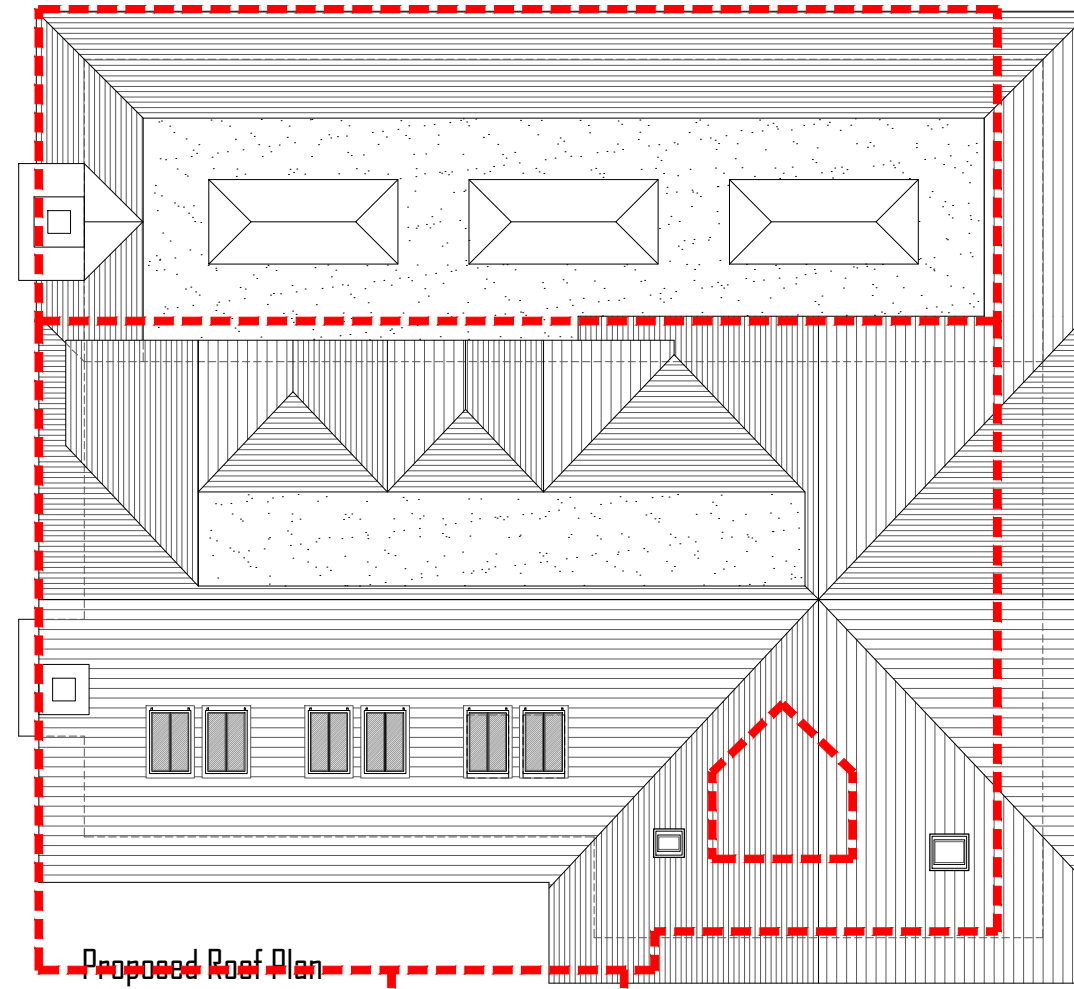


Proposed Roof Plan
Scale 1:100


Dashed red line shows neighbouring property 99 Rhododendron Avenue (AKA Poplars) Granted Approval 30th April 2021 Ref:- 20210227 - Erection of a single storey rear extension, front porch and window in the front roof slope.

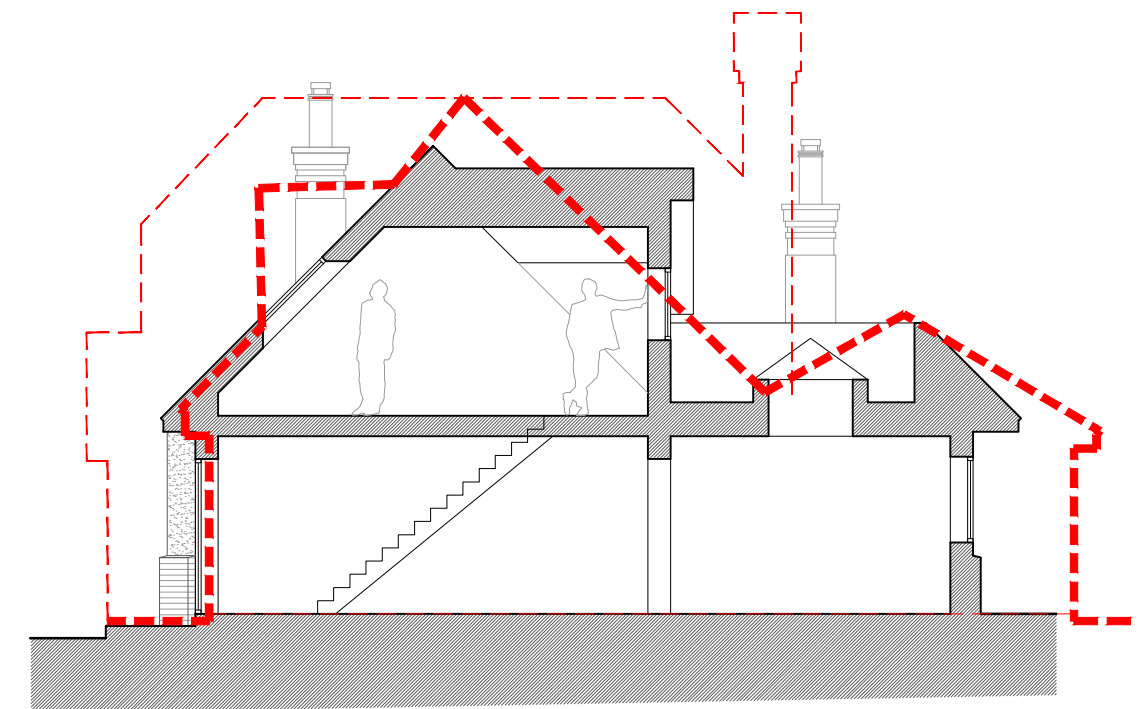



Proposed Indicative Section
Scale 1:100

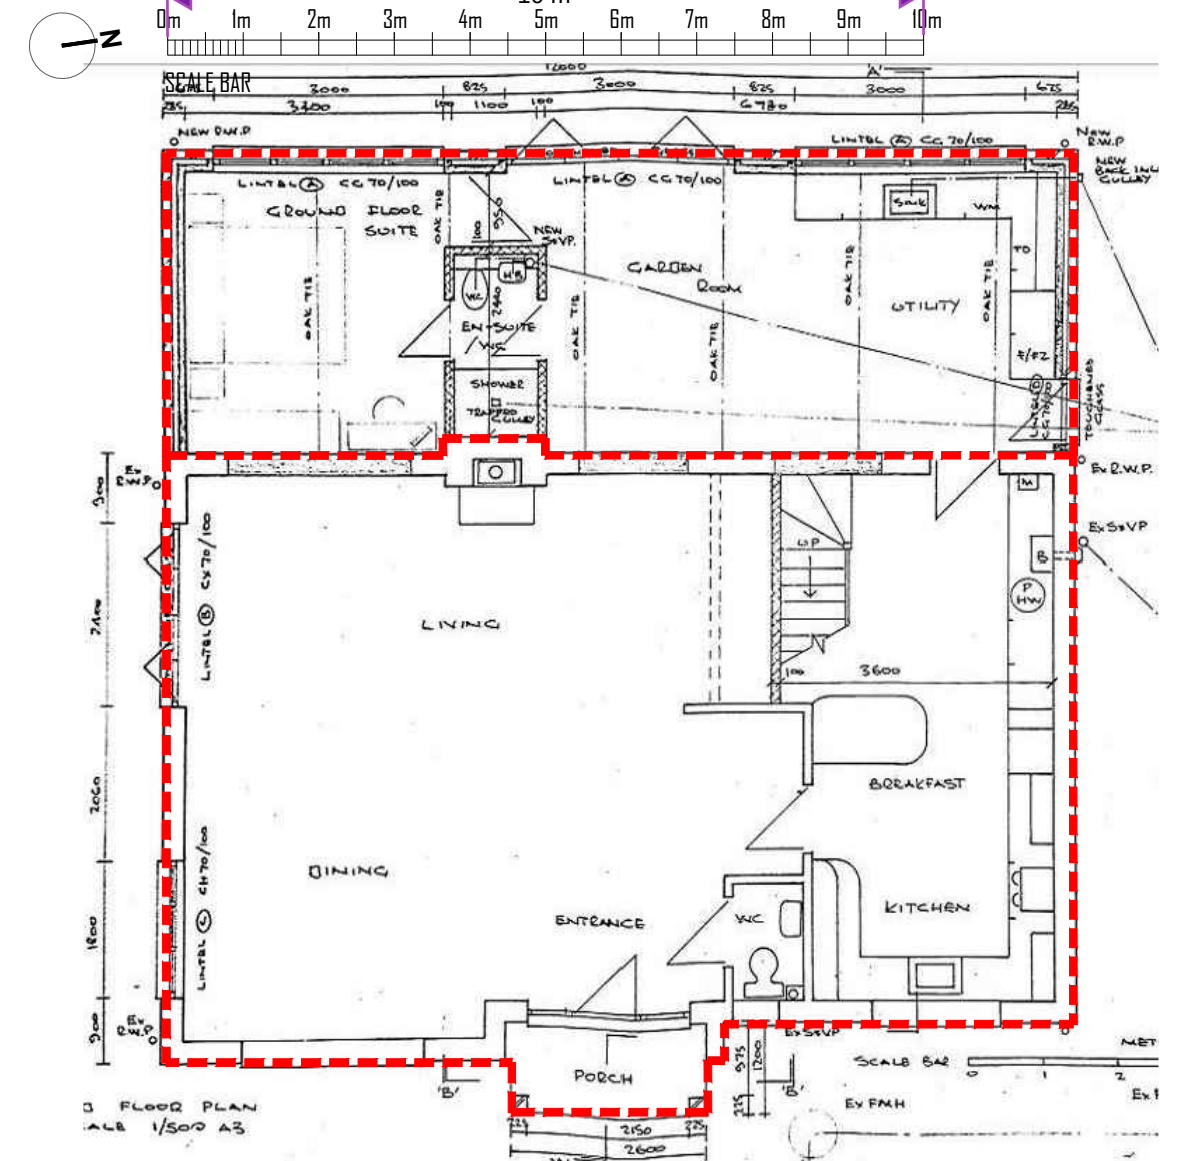

3 FLOOR PLAN
A/B 1/500 A3

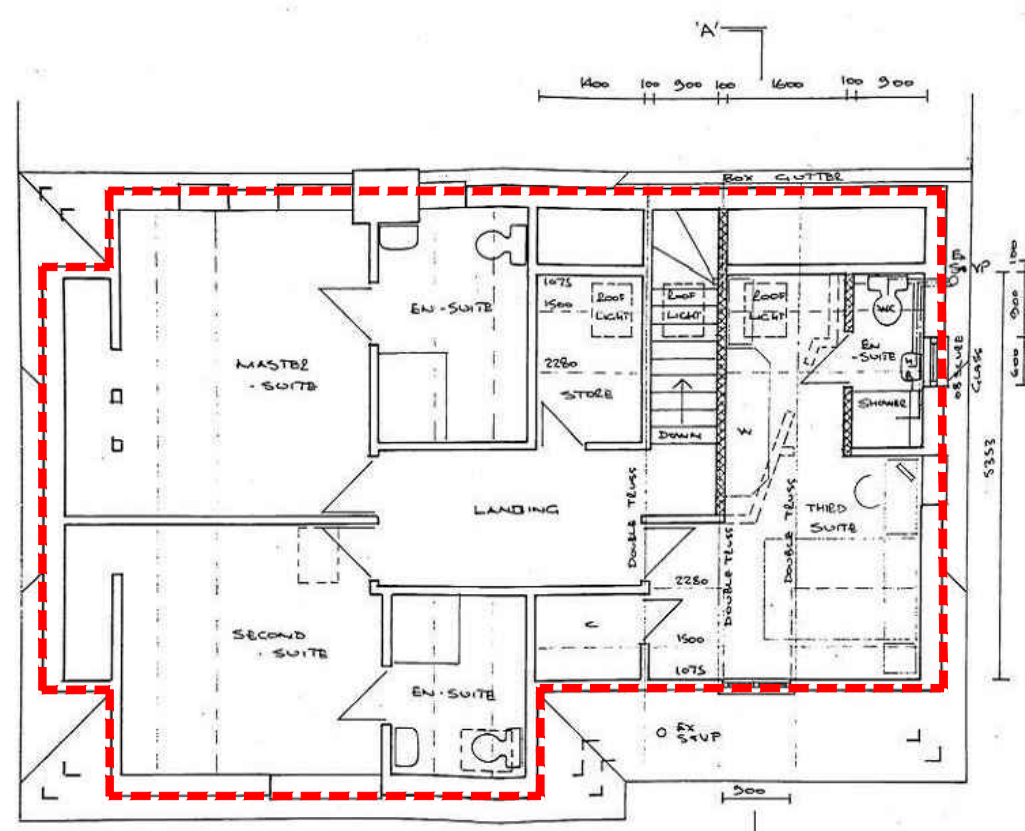

STAIRS SCHEDULE
TOTAL END

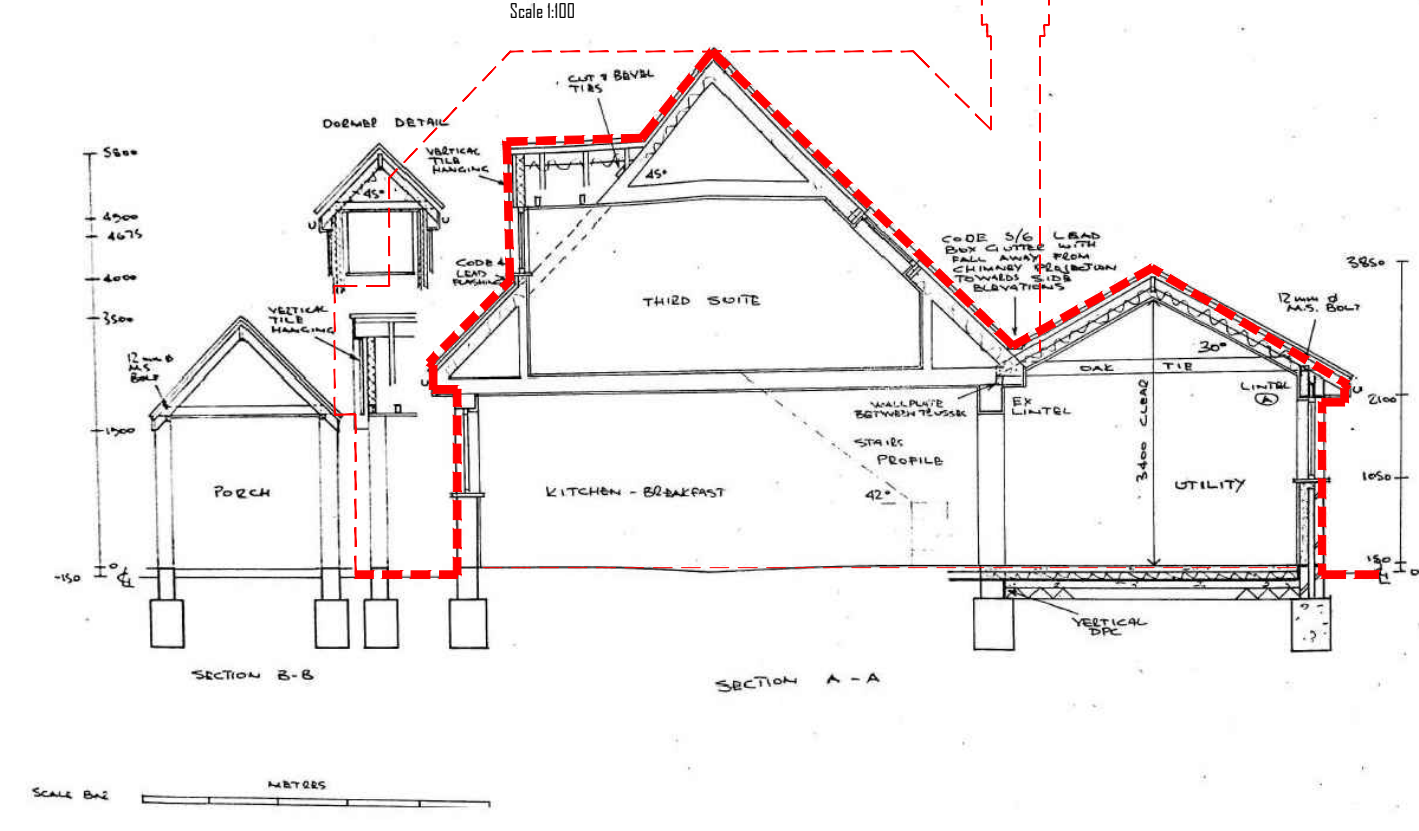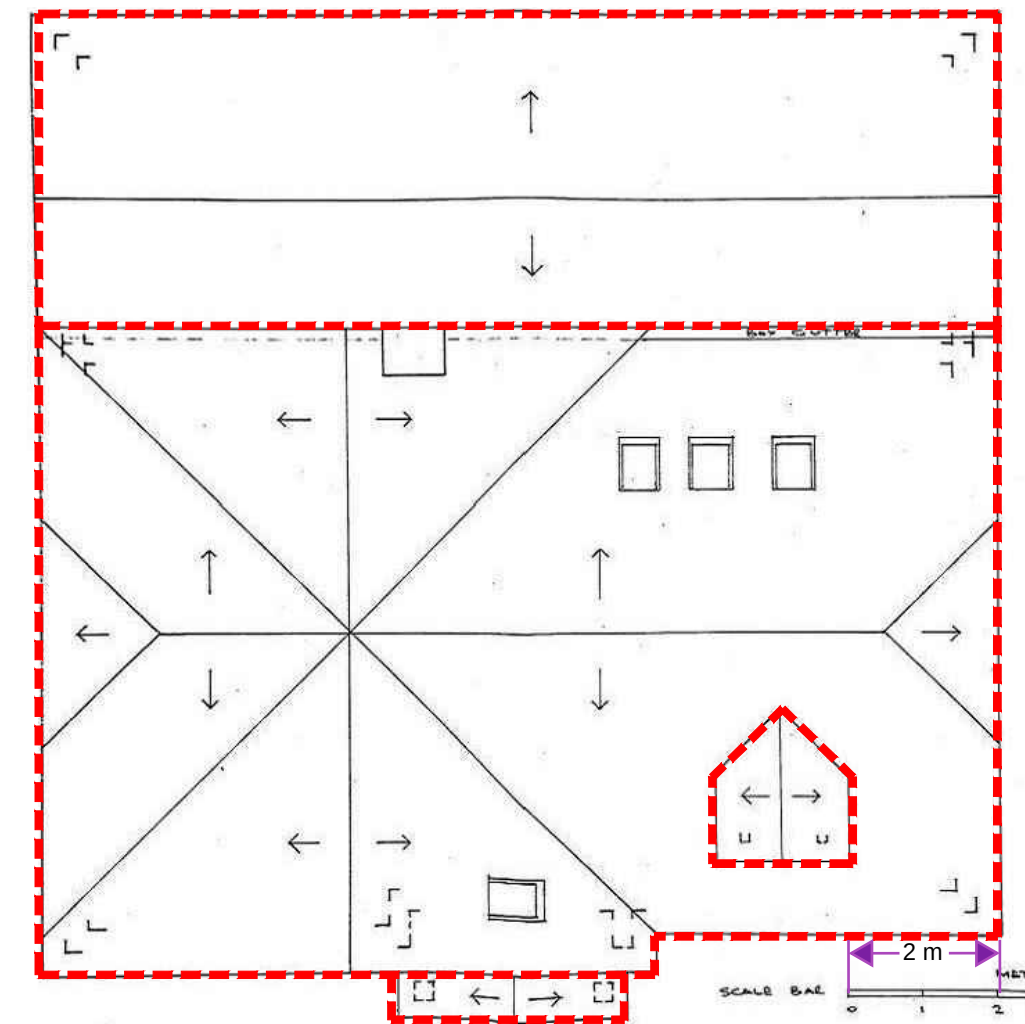

POPULARS - OVERLAY

Revision	Date	Description
PLANNING		
Project Two Trees - 93 Rhododendron Avenue Meopham DA13 0TU		
Title Proposed Plans, Elevations, Section & Block Plan		
Project No. PL-133	Date January 2024	
Drawing No. PL-133-10	Revision	
Scale 1:100 @ A1 / 1:200 @ A3		