


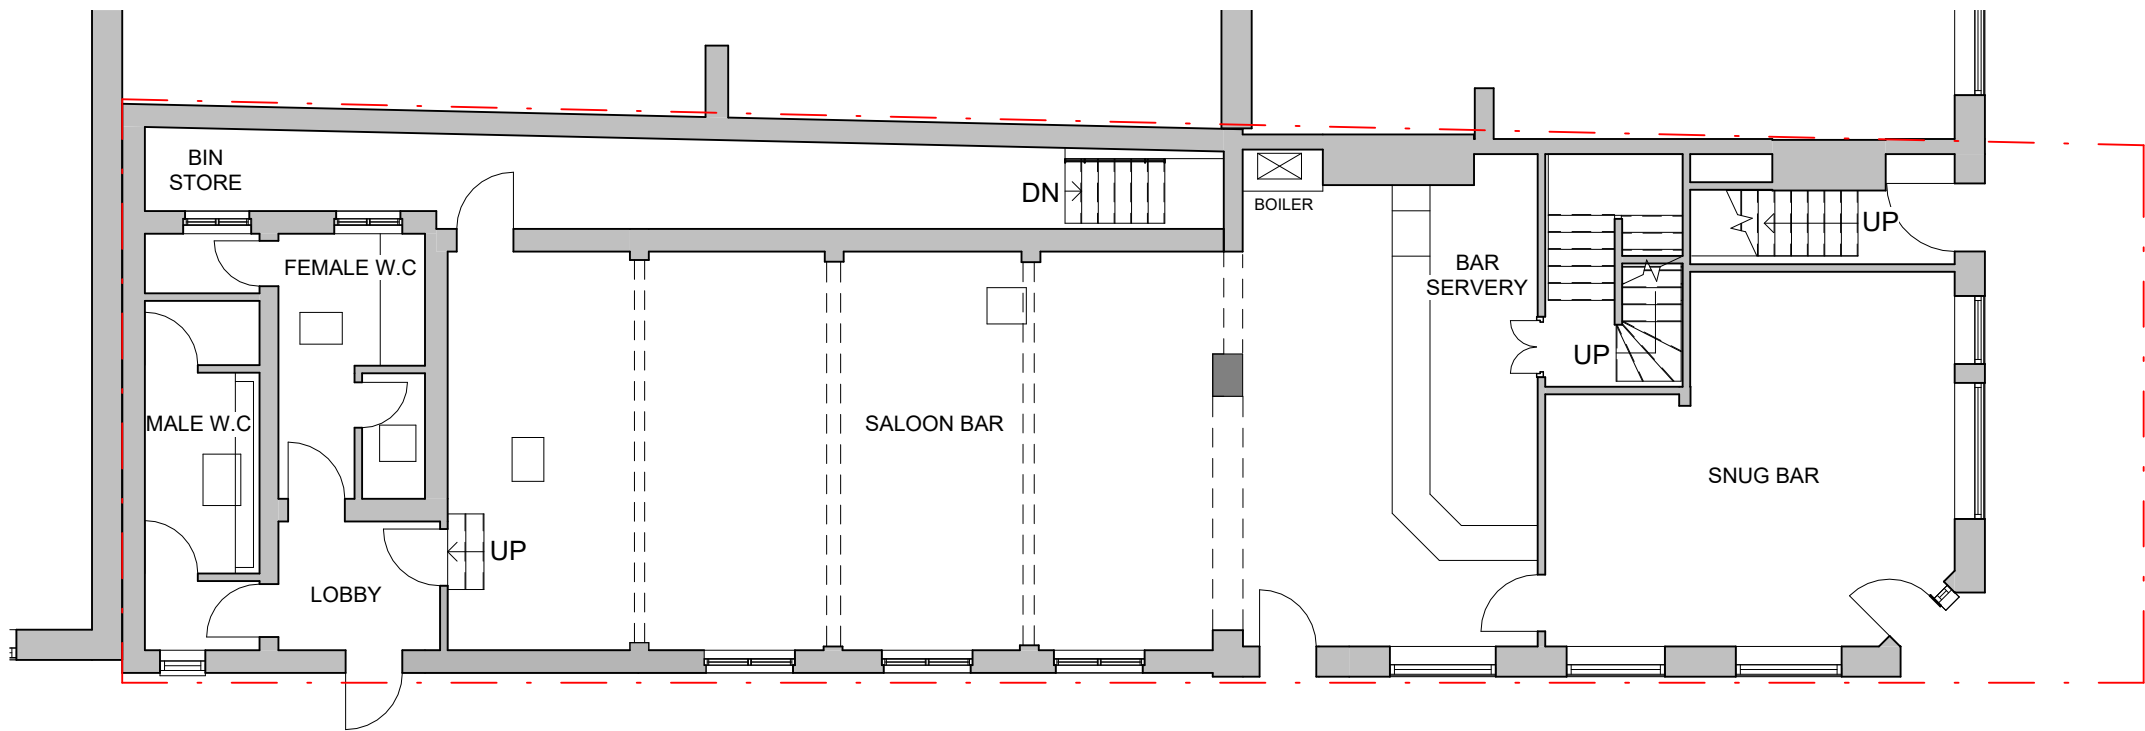

10.02 m

General Notes:

- Do not scale from the drawing.
- All dimensions must be verified on site before the commencement of work of the fabrication of any item.
- Any discrepancies must be reported to the Architectural Designer.
- The drawing is to be read with all related information.

Notes:

GRAPHIC SCALE: 1:100

Project Status		Rev	Date	Description / Comments	Drn	Chk	Project Name		Drawing Title.	
Pre-Application							78 Peacock street Gravesend DA12 1EG		Existing Ground Floor Plan	
							Client AH Academy		Drawing No. PA - 644 - 102	Rev.
							Samson Space 269-271 High Street, Stratford, London, E15 2TF Tel. 0208 2219222		Scale. 1 : 100@A3	Drn.
									Chk.	