


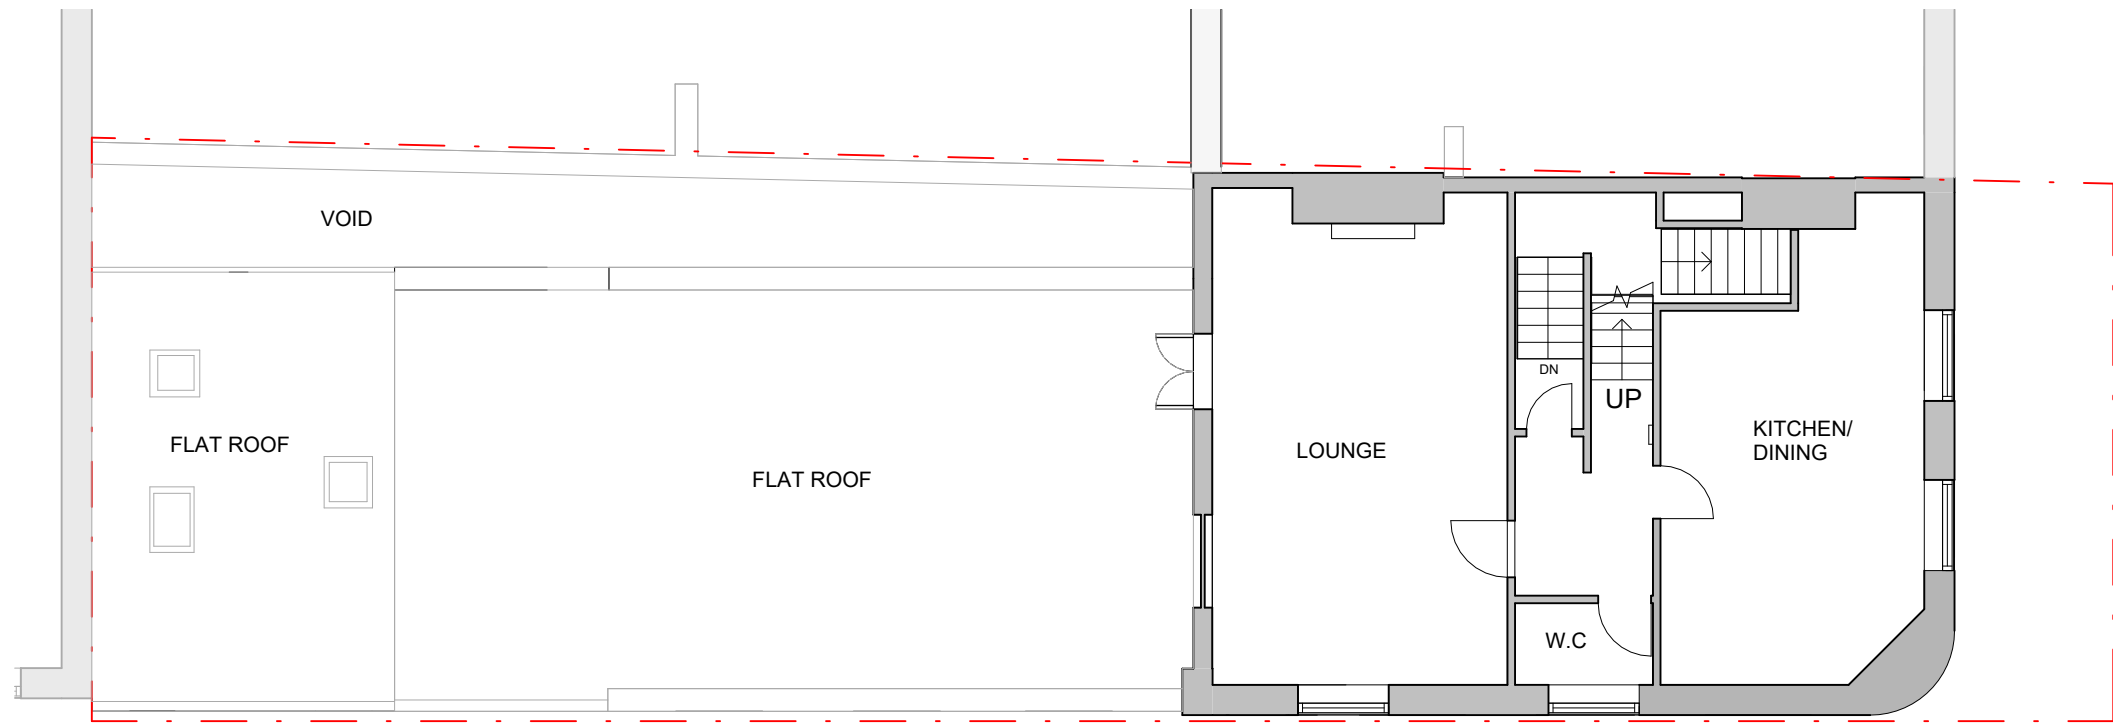

10.02 m

01234510

GRAPHIC SCALE: 1:100


General Notes:

- Do not scale from the drawing.

- All dimensions must be verified on site before the commencement of work of the fabrication of any item.

- Any discrepancies must be reported to the Architectural Designer.

- The drawing is to be read with all related information.

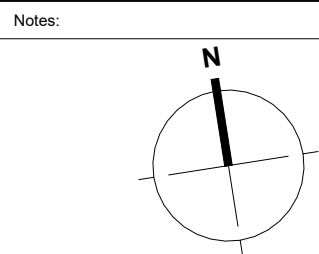

Notes:		Project Status	Rev	Date	Description / Comments	Drm	Chk	Project Name	Drawing Title.		
Pre-Application								78 Peacock street Gravesend DA12 1EG	Existing First Floor Plan		
								Client AH Academy	Drawing No. PA - 644 - 103		Rev.
								Samson Space 269-271 High Street, Stratford, London, E15 2TF Tel. 0208 2219222	Scale.	Drm.	Chk.
									1 : 100@A3		

