


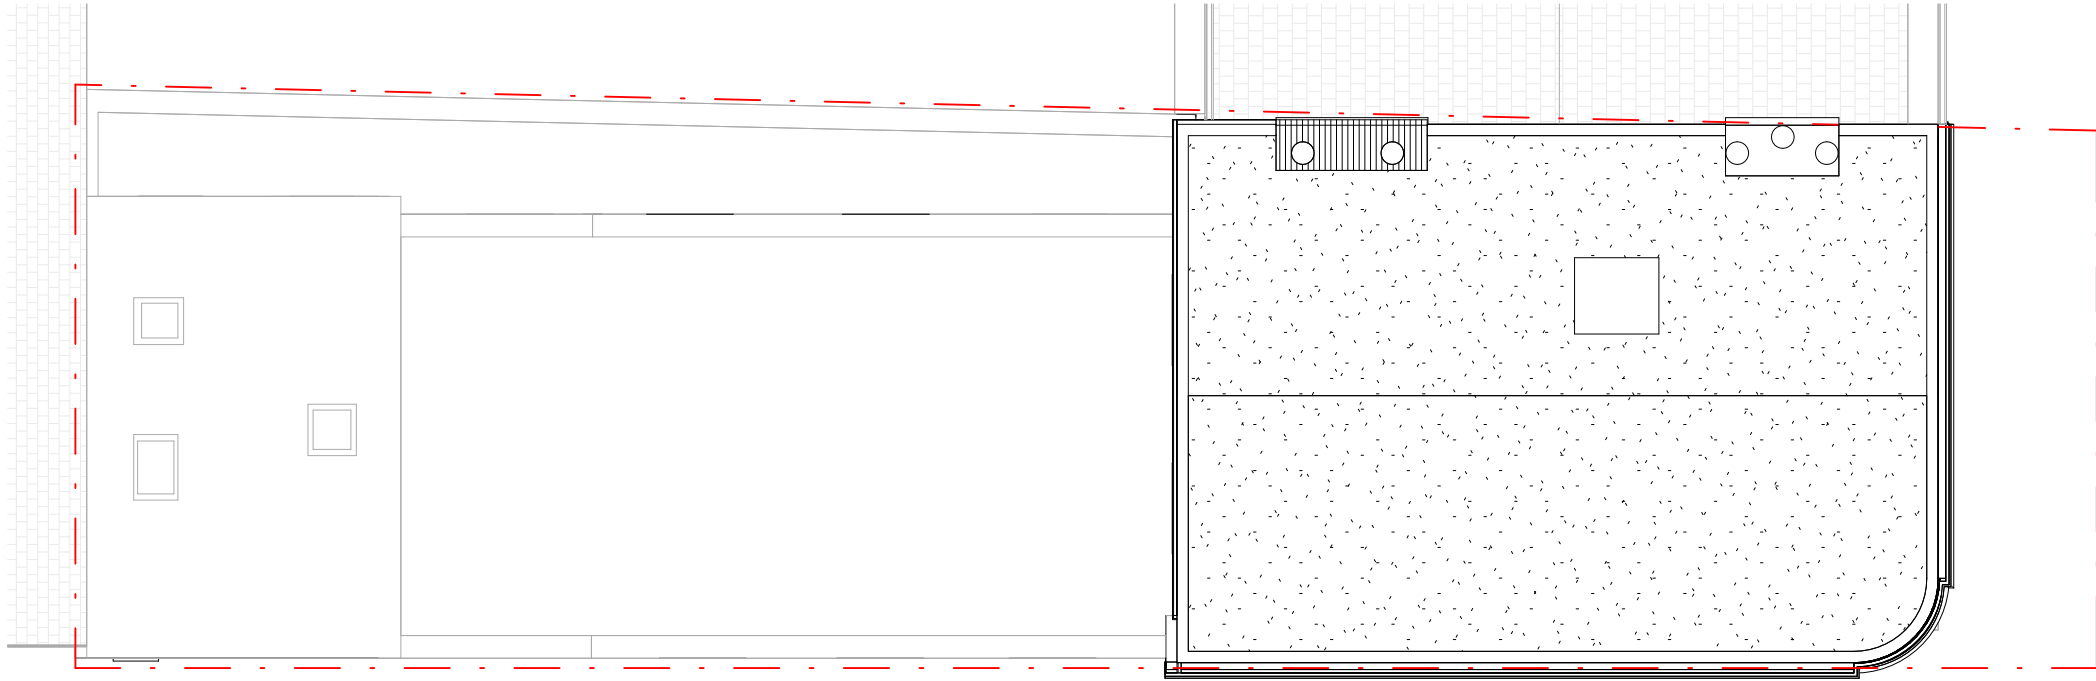

10.02 m

General Notes:

- Do not scale from the drawing.
- All dimensions must be verified on site before the commencement of work of the fabrication of any item.
- Any discrepancies must be reported to the Architectural Designer.
- The drawing is to be read with all related information.

GRAPHIC SCALE: 1:100

Notes:

Project Status

Pre-Application

Rev	Date	Description / Comments	Drn	Chk

Project Name
78 Peacock street Gravesend
DA12 1EG

Client
AH Academy

Samson Space
269-271 High Street, Stratford, London, E15 2TF
Tel. 0208 2219222

Drawing Title.
Existing Roof Plan

Drawing No.
PA - 644 - 105

Rev.

Scale.
1 : 100@A3

Drn.

Chk.

