



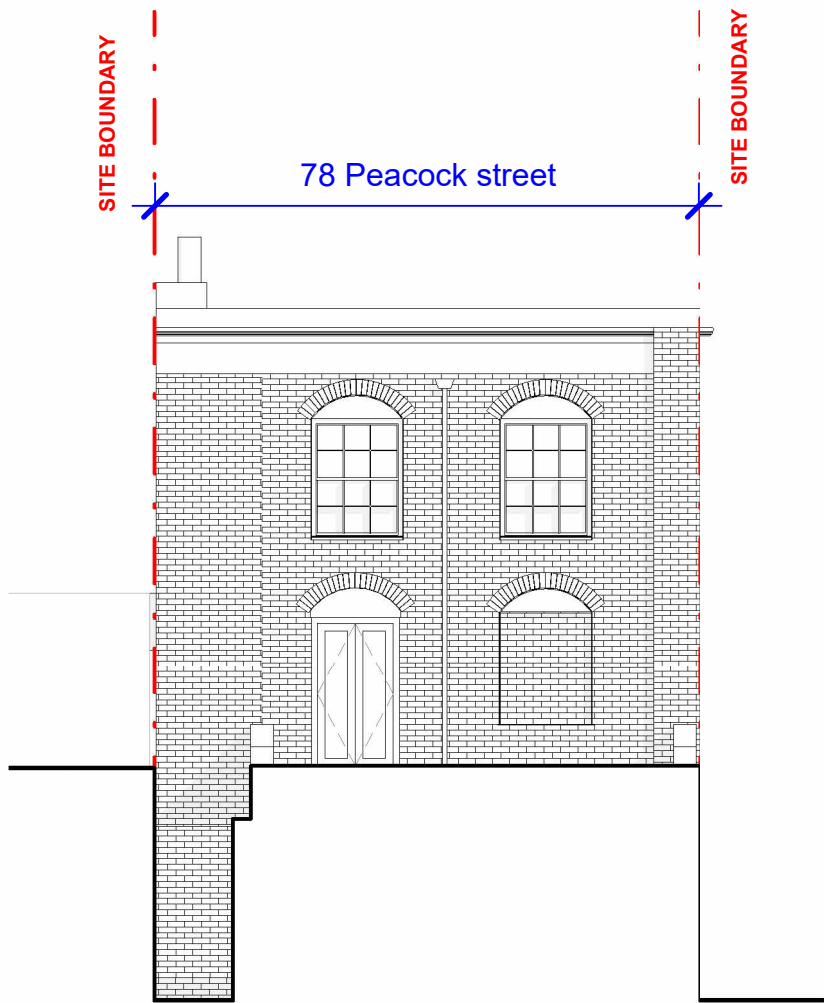

10.02 m

General Notes:		Notes:	Project Status	Rev	Date	Description / Comments	Drn	Chk	Project Name		Drawing Title.			
- Do not scale from the drawing. - All dimensions must be verified on site before the commencement of work of the fabrication of any item. - Any discrepancies must be reported to the Architectural Designer. - The drawing is to be read with all related information.			Pre-Application						78 Peacock street Gravesend		Exisitng Rear Elevation			
										DA12 1EG				
										Client		Drawing No.		Rev.
										AH Academy		PA - 644 - 110		
 GRAPHIC SCALE: 1:100									Samson Space		Scale.	Drn.	Chk.	
									269-271 High Street, Stratford, London, E15 2TF		1 : 100@A3			
									Tel. 0208 2219222					

 