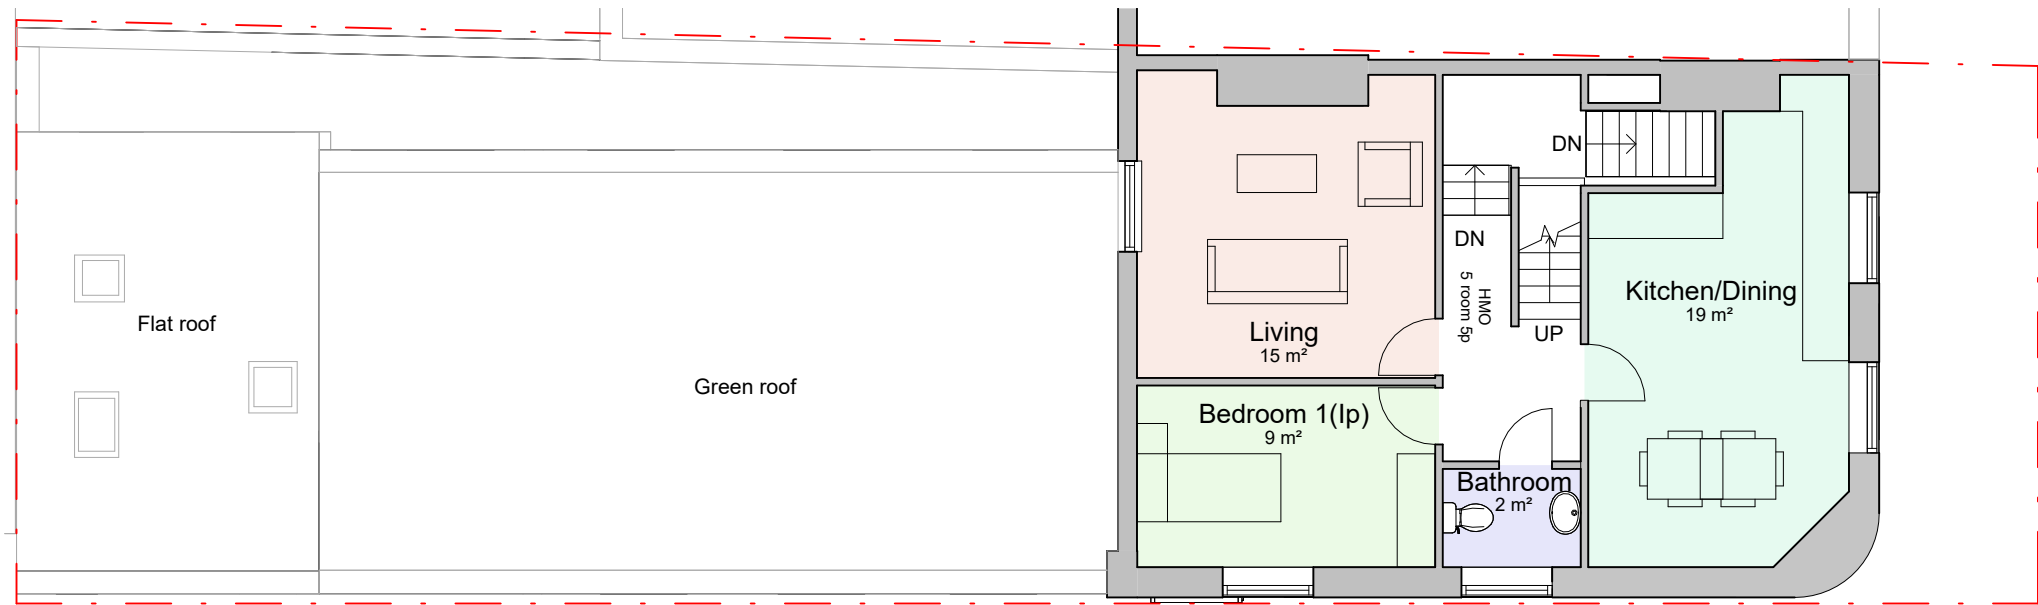


General Notes:

- Do not scale from the drawing.
- All dimensions must be verified on site before the commencement of work of the fabrication of any item.
- Any discrepancies must be reported to the Architectural Designer.
- The drawing is to be read with all related information.

GRAPHIC SCALE: 1:100

Notes:

Project Status	
Pre-application	

Rev	Date	Description / Comments	Drn	Chk

Project Name 78 Peacock street Gravesend DA12 1EG	
Client AH Academy	
Samson Space 269-271 High Street, Stratford, London, E15 2TF Tel. 0208 2219222	

Drawing Title. Proposed First Floor Plan		
Drawing No. PA - 644 - 203		Rev.
Scale. 1 : 100@A3	Drn.	Chk.

