
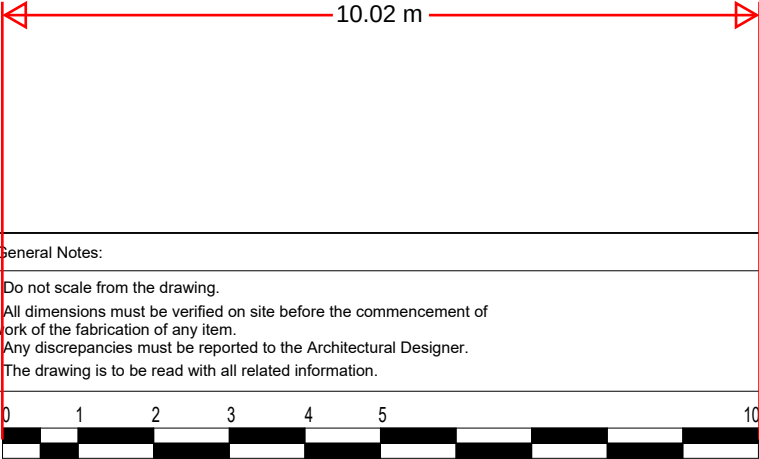


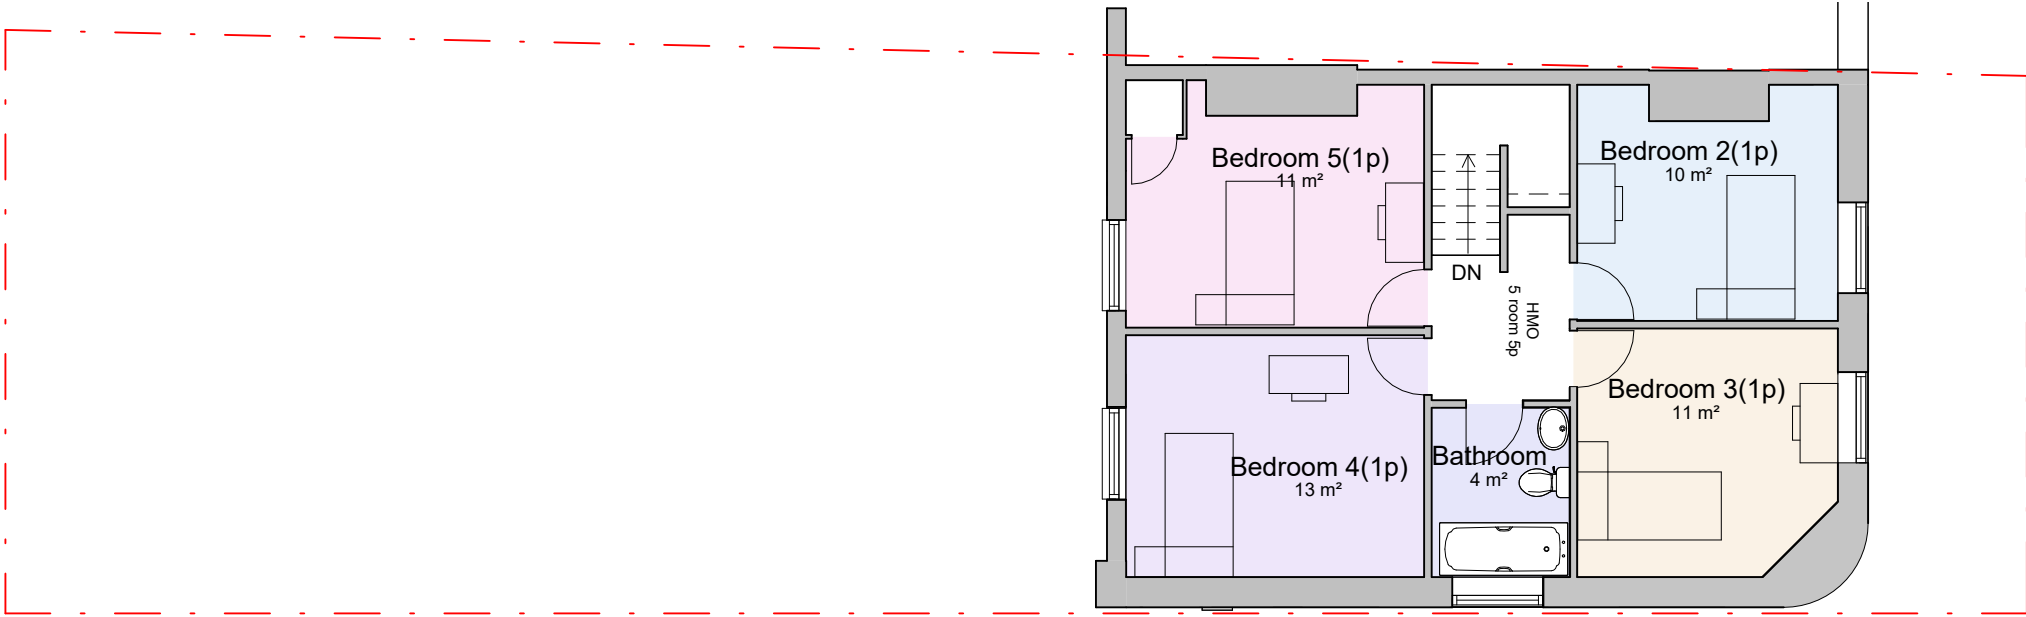

General Notes: - Do not scale from the drawing. - All dimensions must be verified on site before the commencement of work of the fabrication of any item. - Any discrepancies must be reported to the Architectural Designer. - The drawing is to be read with all related information.	Notes: N	Project Status Pre-application	Rev	Date	Description / Comments	Drm	Chk	Project Name 78 Peacock street Gravesend DA12 1EG	Drawing Title. Proposed Second Floor Plan		
								Client AH Academy	Drawing No. PA - 644 - 204	Rev.	
								Samson Space 269-271 High Street, Stratford, London, E15 2TF Tel. 0208 2219222	Scale. 1 : 100@A3	Drm.	Chk.
								SAMSON SPACE			