


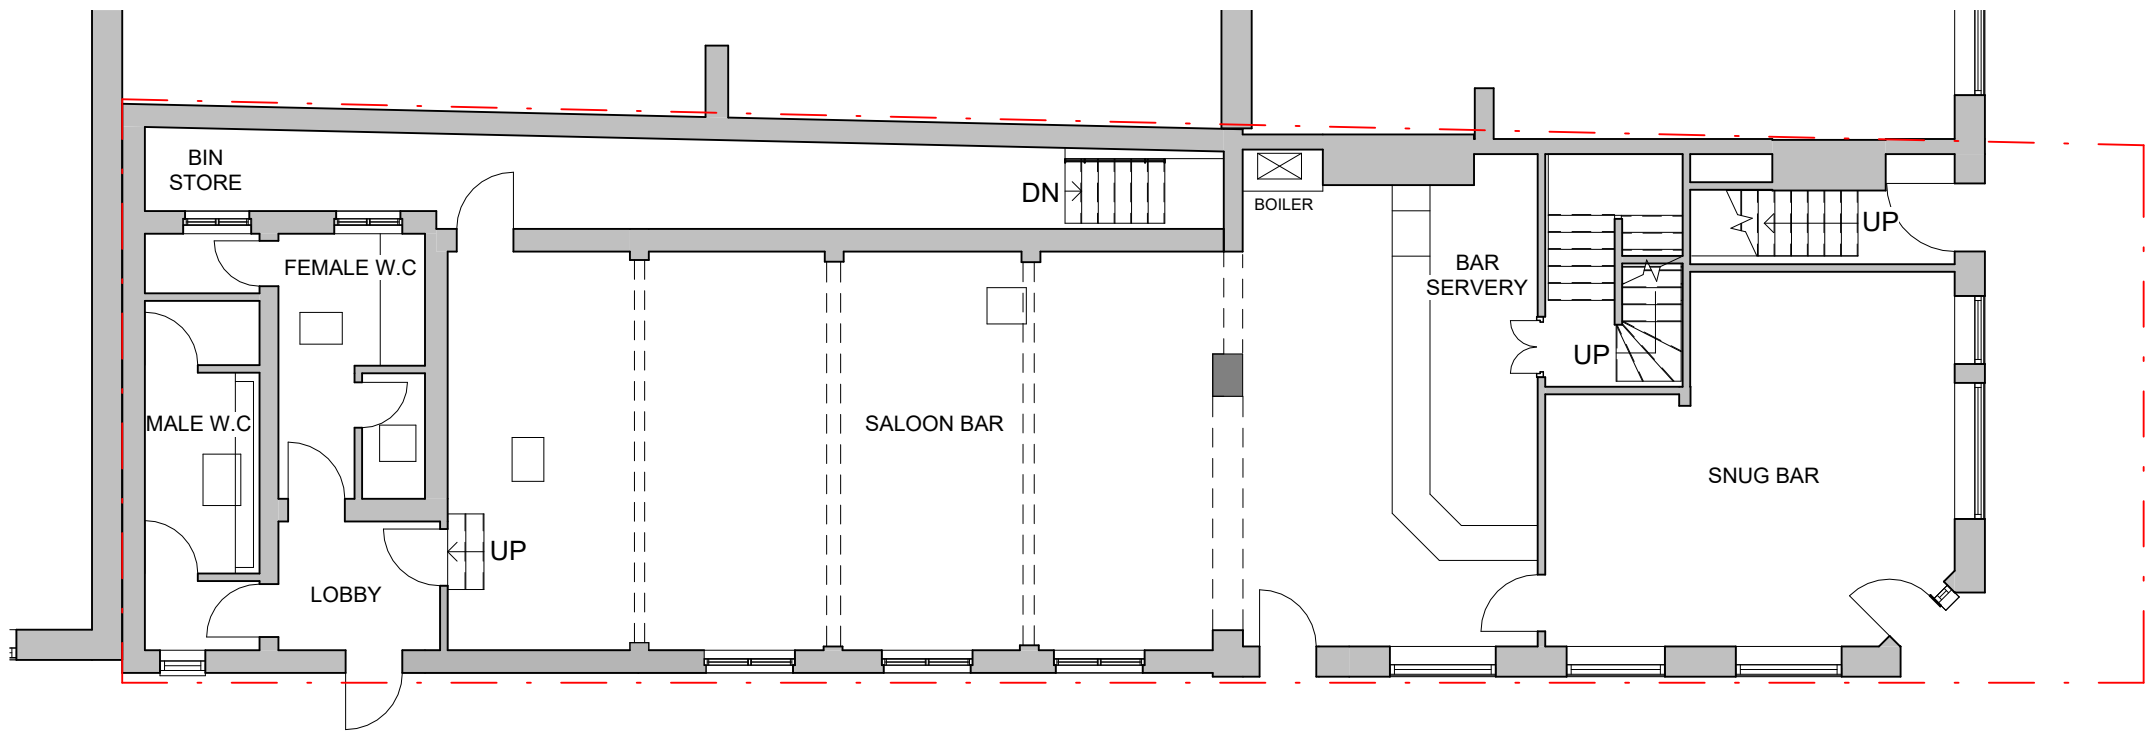

10.02 m

|   |  |                    |                                       |     |      |                        |     |     |                                                                                      |                                              |      |      |
|---|--|--------------------|---------------------------------------|-----|------|------------------------|-----|-----|--------------------------------------------------------------------------------------|----------------------------------------------|------|------|
| General Notes: <ul style="list-style-type: none"><li>- Do not scale from the drawing.</li><li>- All dimensions must be verified on site before the commencement of work of the fabrication of any item.</li><li>- Any discrepancies must be reported to the Architectural Designer.</li><li>- The drawing is to be read with all related information.</li></ul> |  | Notes: <div></div> | Project Status<br><br>Pre-Application | Rev | Date | Description / Comments | Drn | Chk | Project Name<br>78 Peacock street Gravesend<br>DA12 1EG                              | Drawing Title.<br>Existing Ground Floor Plan |      |      |
| <br>GRAPHIC SCALE: 1:100   |  |                    |                                       |     |      |                        |     |     | Client<br>AH Academy                                                                 | Drawing No.<br>PA - 644 - 102                |      | Rev. |
|   |  |                    |                                       |     |      |                        |     |     | Samson Space<br>269-271 High Street, Stratford, London, E15 2TF<br>Tel. 0208 2219222 | Scale.<br>1 : 100@A3                         | Drn. | Chk. |
|   |  |                    |                                       |     |      |                        |     |     |                                                                                      |                                              |      |      |
