

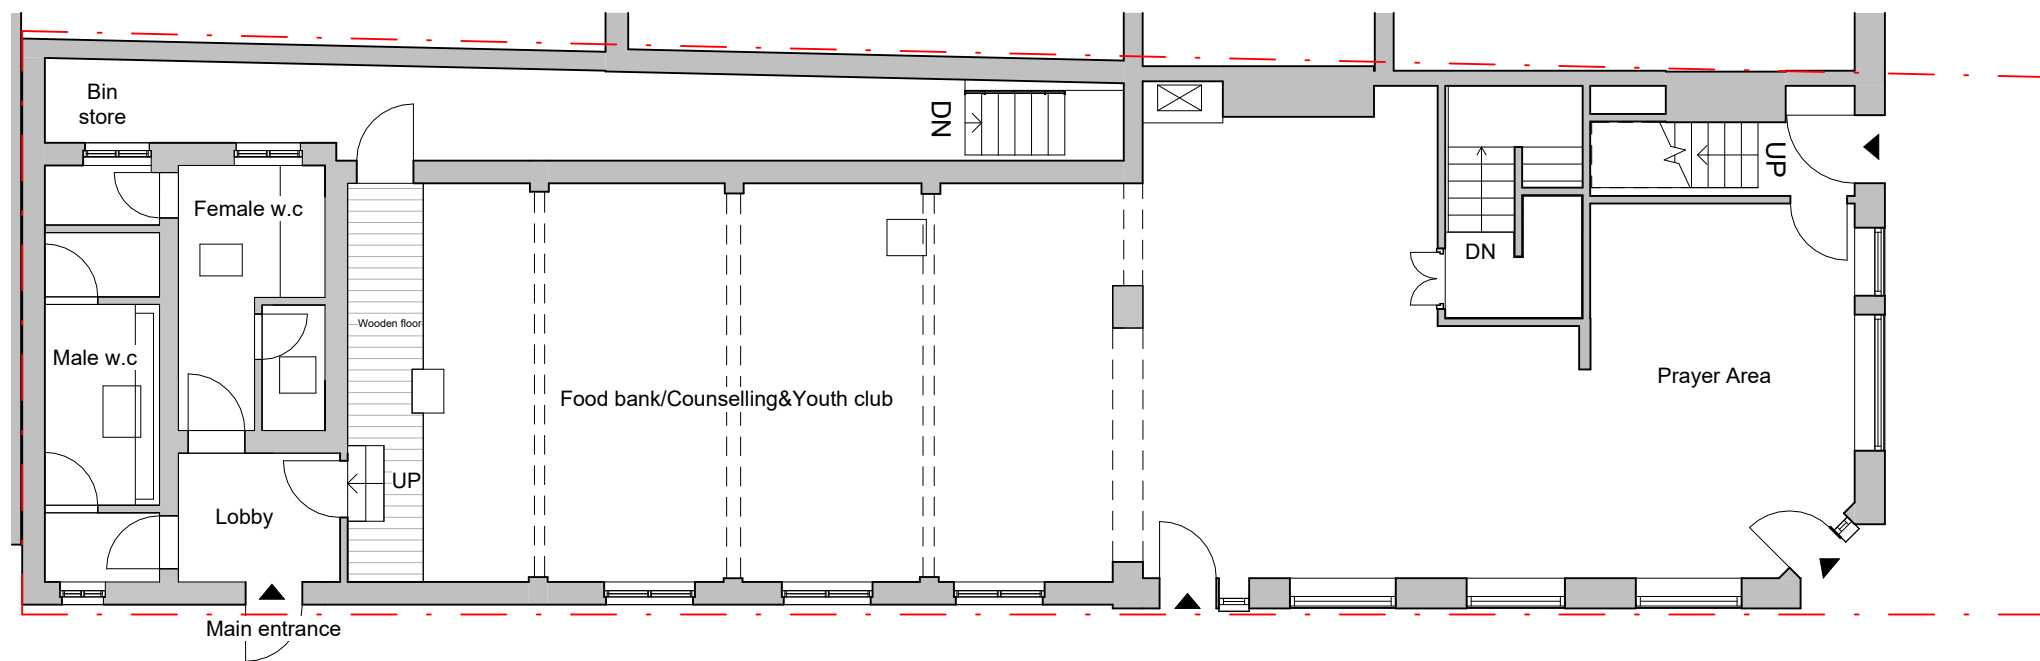


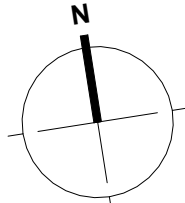

10.02 m

General Notes:		Notes:	Project Status	Rev	Date	Description / Comments	Drn	Chk	Project Name	Drawing Title.		
- Do not scale from the drawing. - All dimensions must be verified on site before the commencement of work of the fabrication of any item. - Any discrepancies must be reported to the Architectural Designer. - The drawing is to be read with all related information.			Pre-application						78 Peacock street Gravesend	Proposed Ground Floor Plan		
										Client	Drawing No.	
										AH Academy	PA - 644 - 202	
 GRAPHIC SCALE: 1:100									Samson Space	Scale.	Drn.	
										269-271 High Street, Stratford, London, E15 2TF	1 : 100@A3	
										Tel. 0208 2219222	Chk.	

 

SAMSON SPACE
ARCHITECTS IN DESIGN & ENGINEERING