



1. 2. 3. 2. 1.

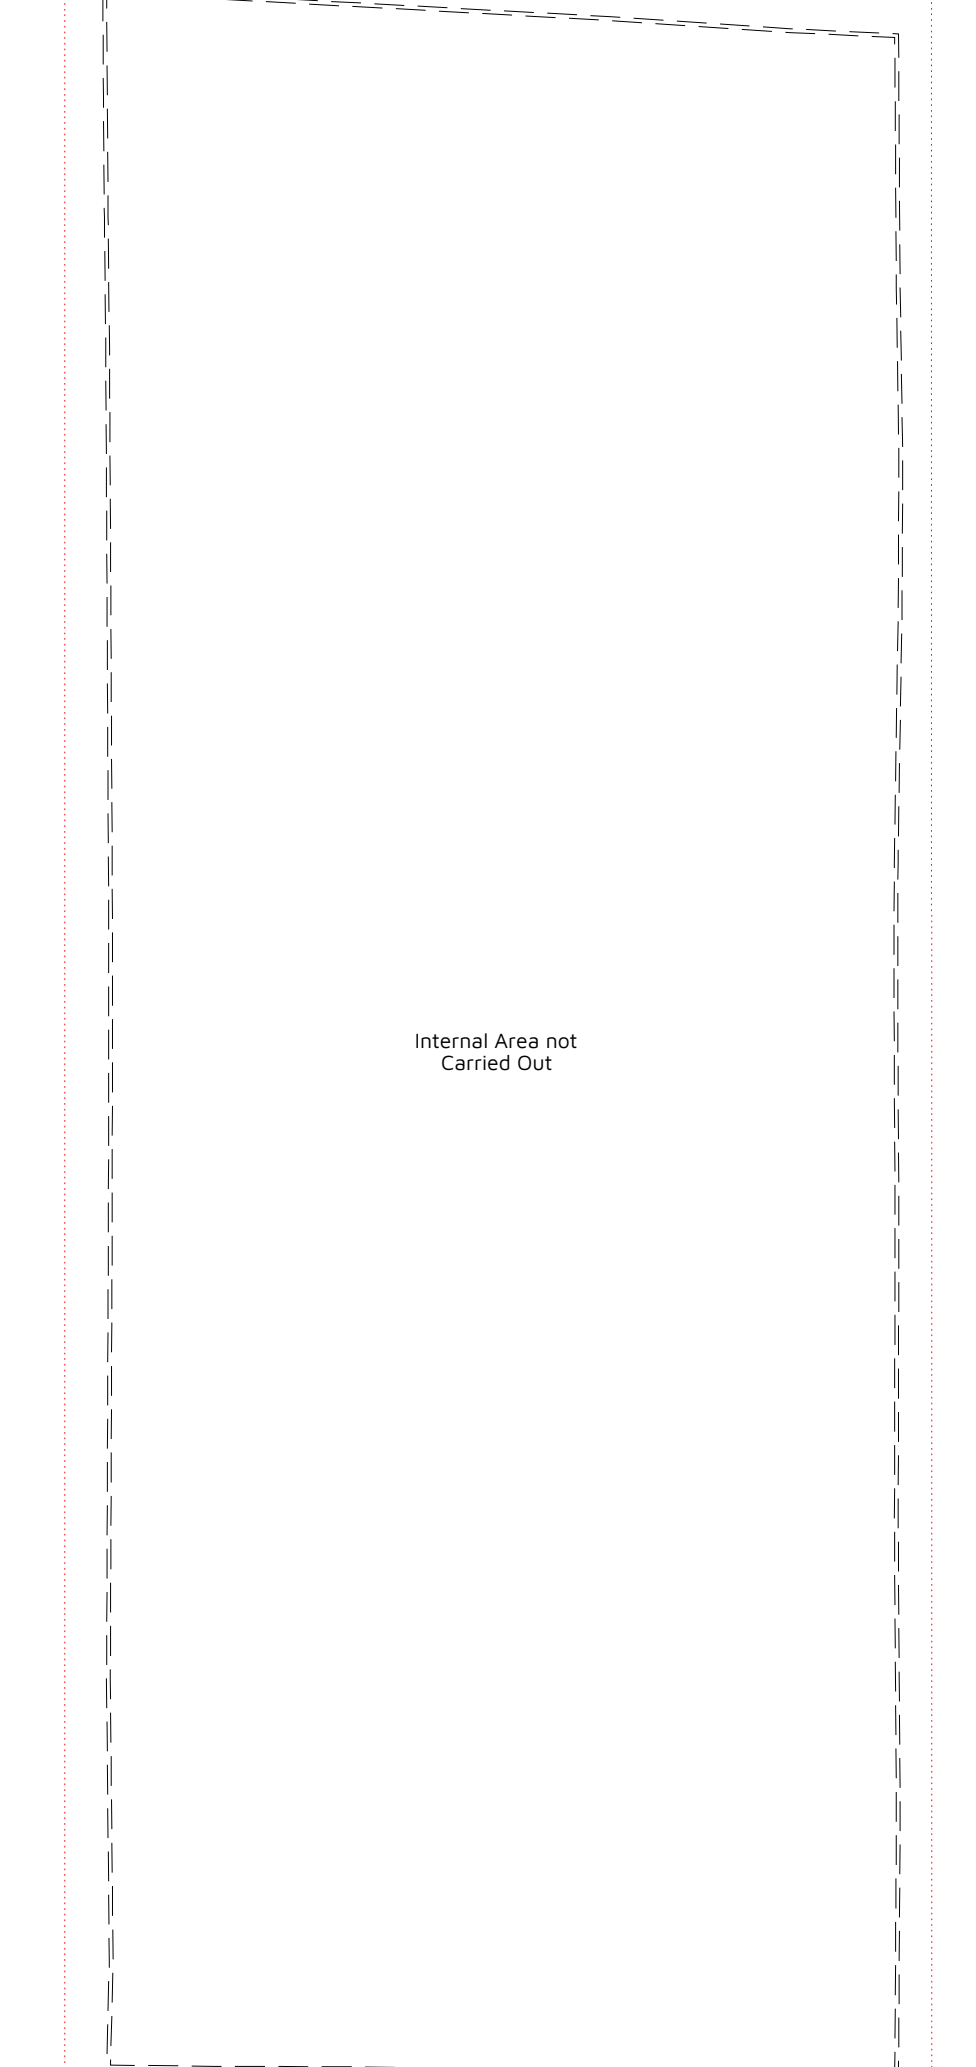


4. 1. 3. 4.


Existing/Proposed Floor Plan
1:100 @ A1

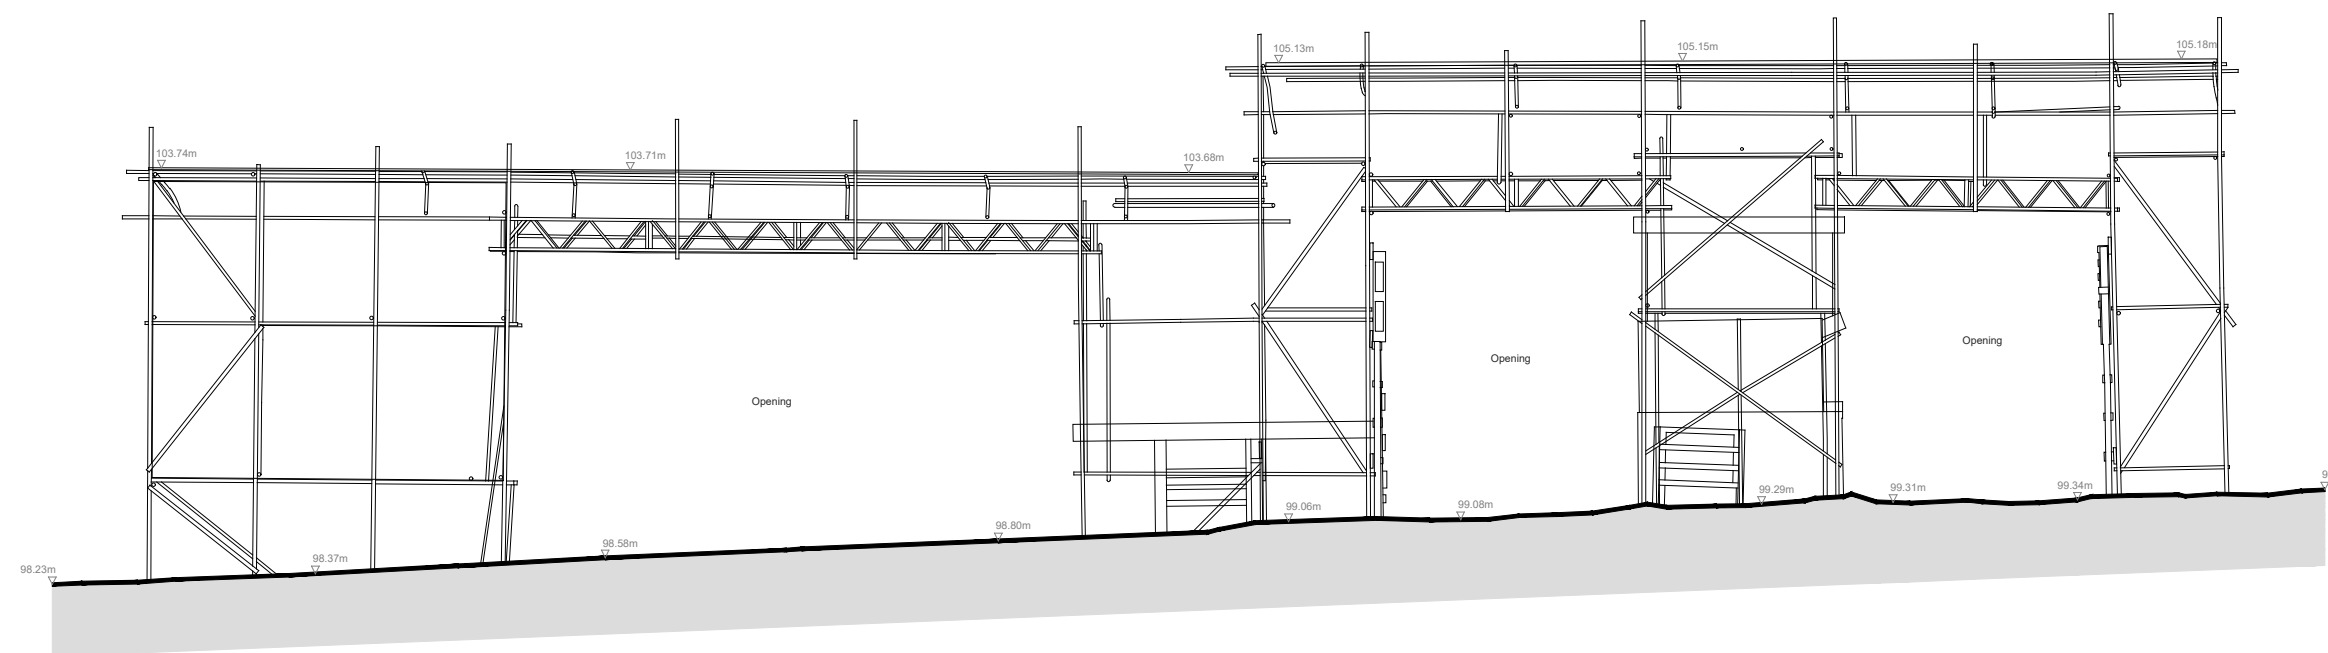


1. Existing/Proposed Front Elevation
1:100 @ A1

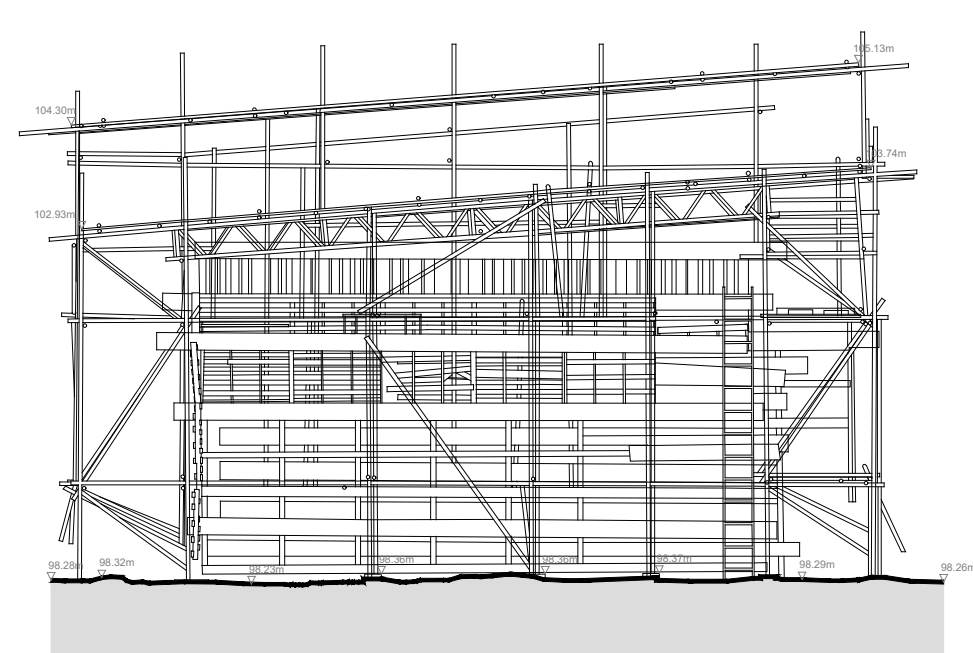

2. Existing/Proposed Side Elevation
1:100 @ A1

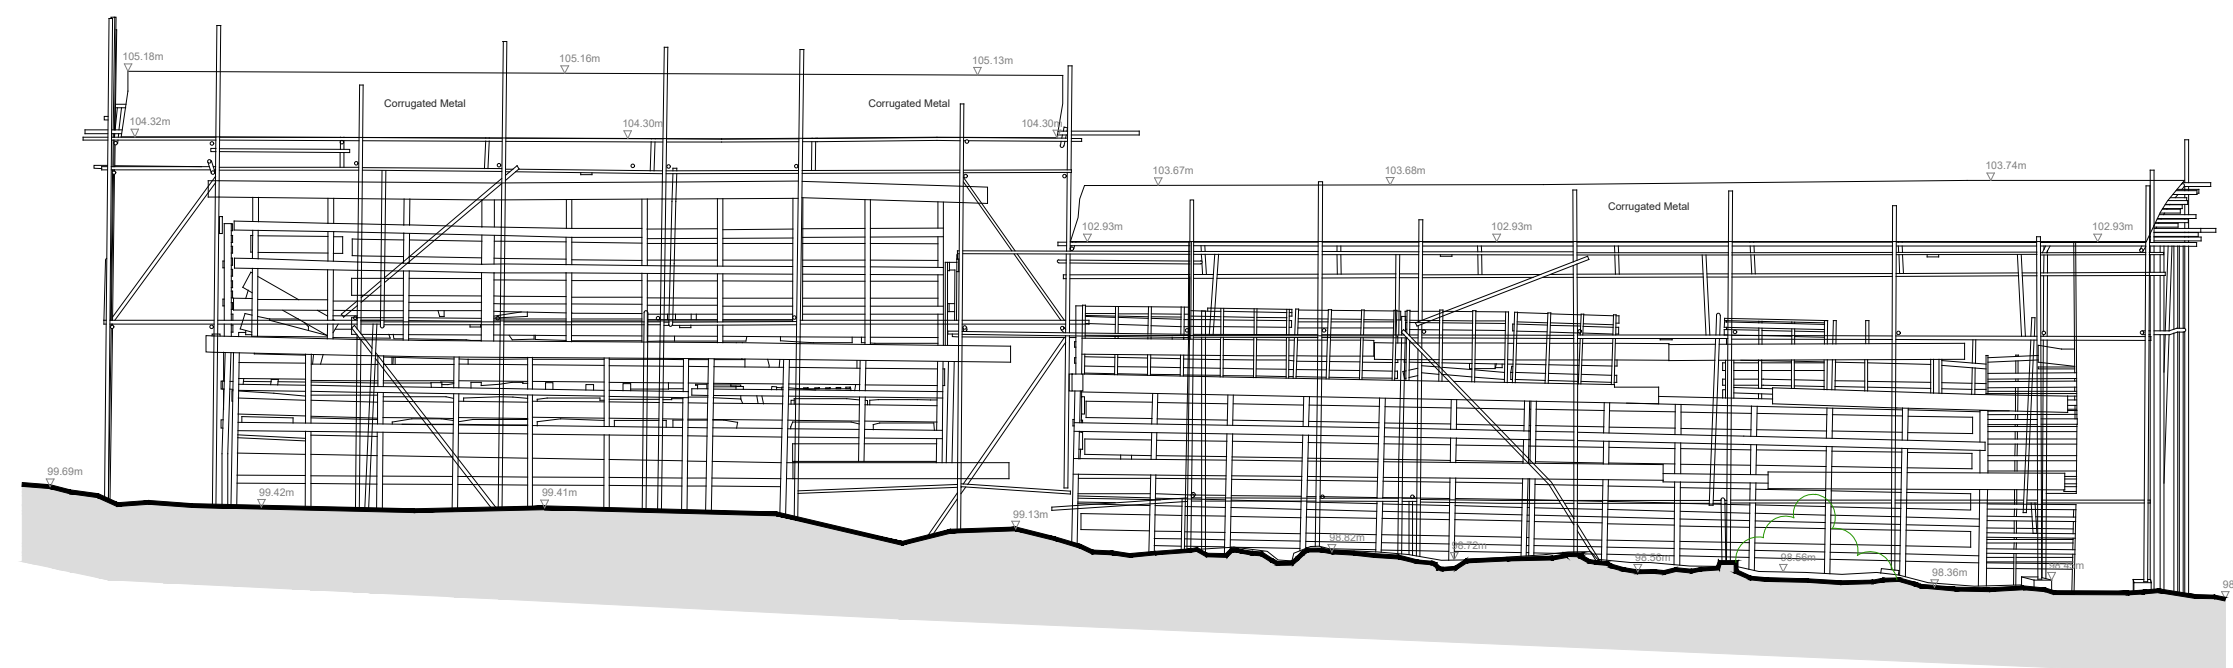

3. Existing/Proposed Rear Elevation
1:100 @ A1

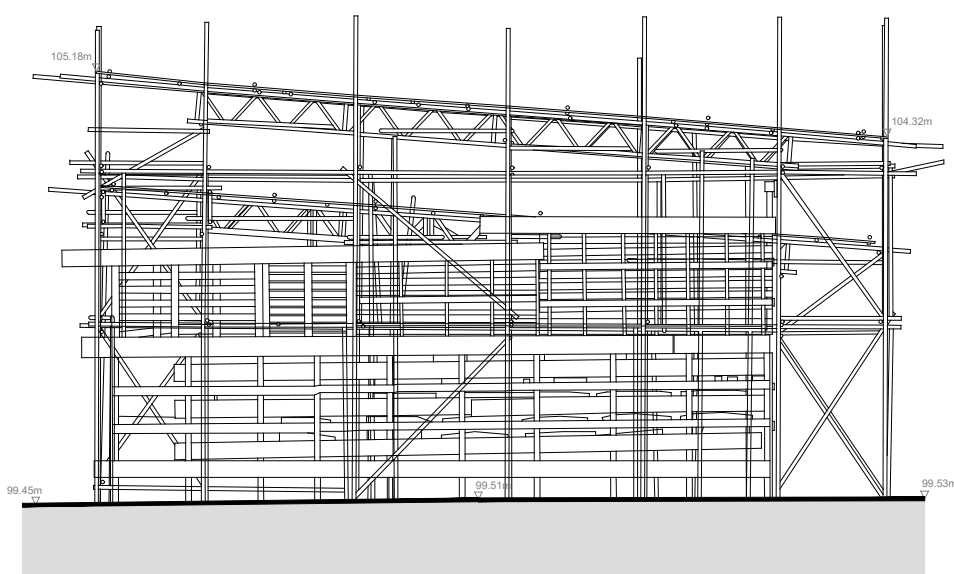

4. Existing/Proposed Side Elevation
1:100 @ A1

0 1 2 3 4 5
Metres (1:100)

Rev: Reason

Date:

Client:
KPF DEVELOPMENTS LTD.

Project:
KNIGHTS PLACE FARM, WATLING STREET,
COBHAM, KENT, ME2 3UB

Title:
EXISTING/PROPOSED PLAN AND ELEVATIONS

Drawing No: Rev: Scale: Date:
DHA/38421/02 1:100 JUL 2026

dha
Eclipse House, Eclipse Park, Sittingbourne Road
Hardstone, Kent, ME14 3DN
t: 01622 776226 f: 01622 776227
e: info@dhaplanning.co.uk w: www.dhaplanning.co.uk
No reproduction by any method of any part of this document
is permitted without the consent of the copyright holders.
Produced for Town and Country planning purposes only.
© Crown Copyright 2026. All rights reserved. Licence Number: 100031961
CAD Reference: DHA_38421_KPF_CF01

A1