


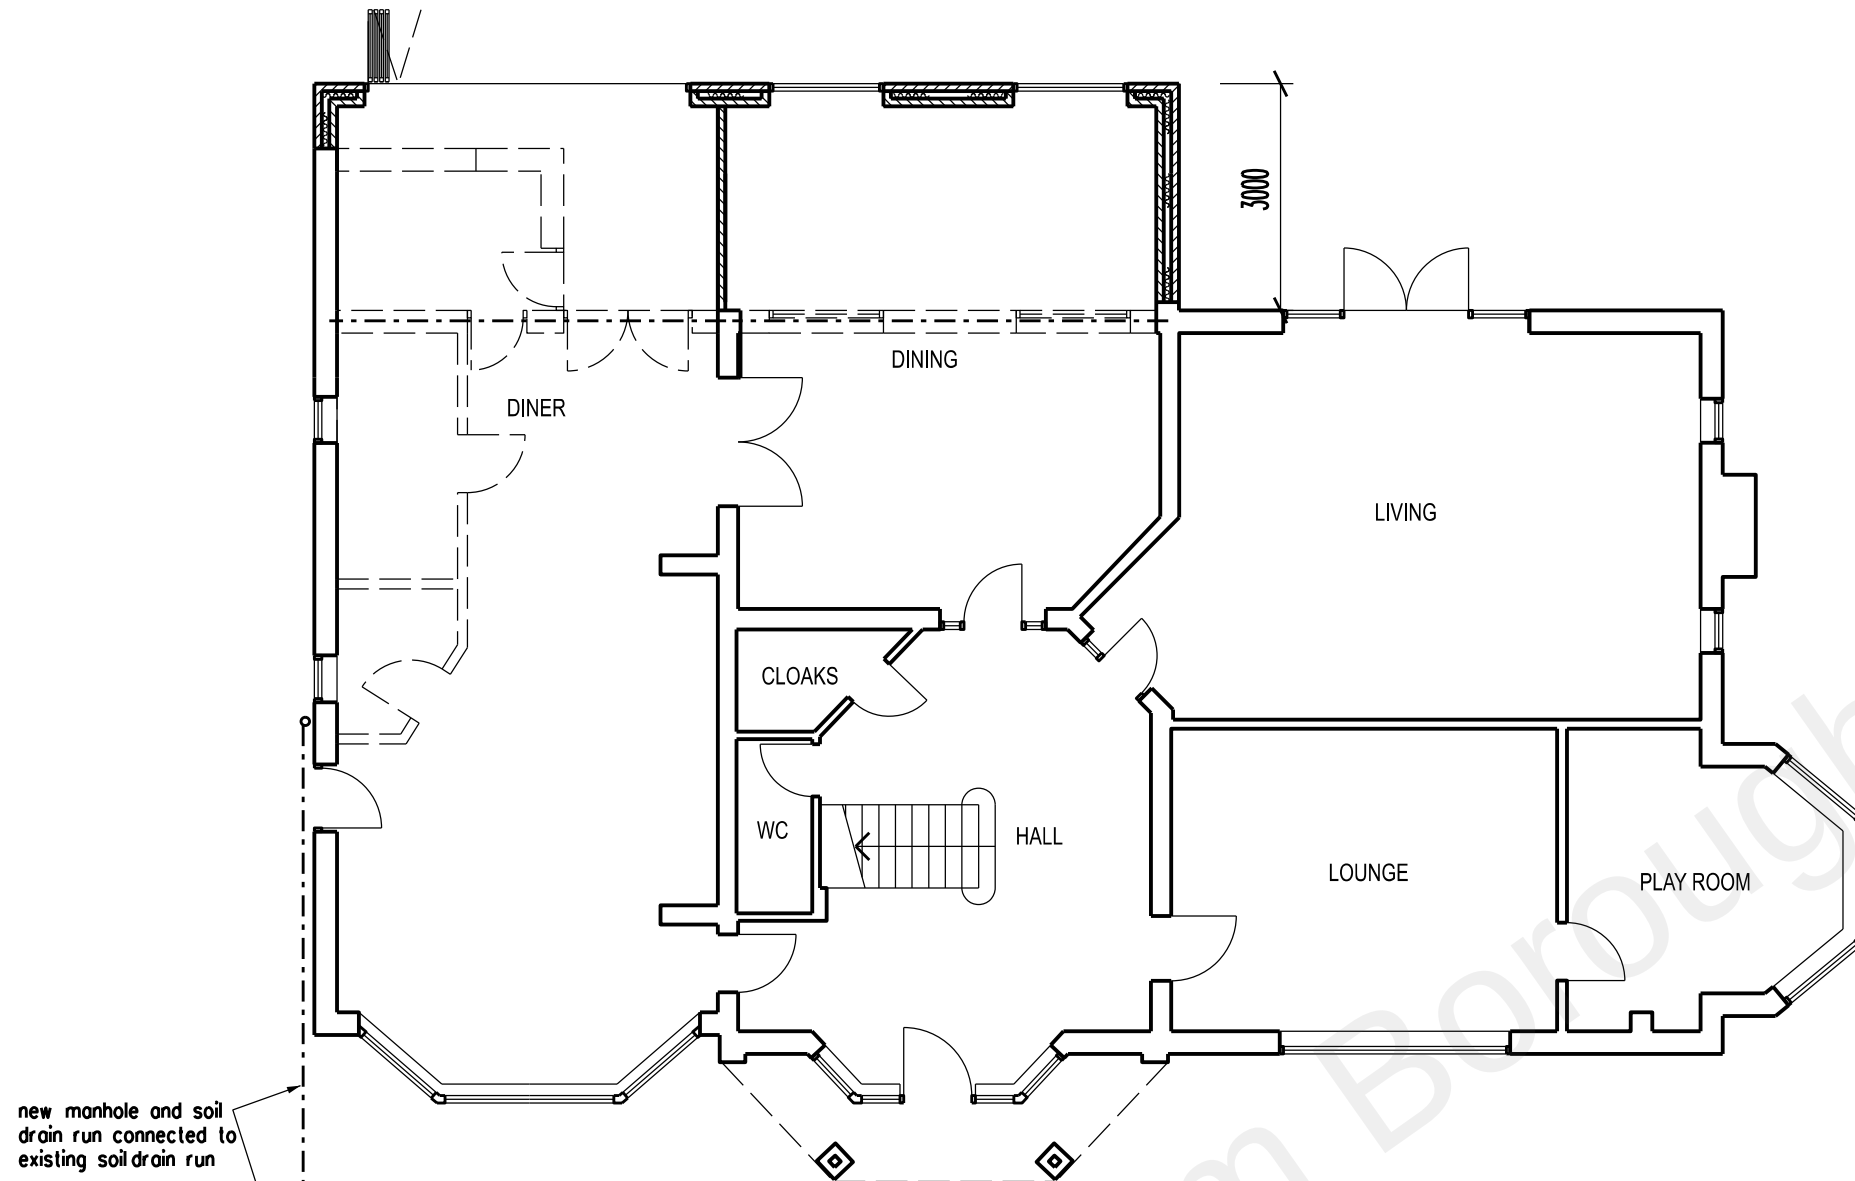

new manhole and soil
drain run connected to
existing soil drain run

existing manholes and soil drain run

GROUND FLOOR PLAN FOR LARGER SCALE PLAN SEE DRAWING No SG23



SIDE WEST ELEVATION FOR LARGER SCALE ELEVATION SEE DRAWING No SG27

0 1 2 3 4 5 10 metres

PLANNING APPLICATION

REVISION DATE

ARCHITECT
TA ARCHITECTS
11 JOYDENS WOOD ROAD BEXLEY
KENT DA5 2HS Tel 07905 130591
ta140256@googlemail.com

JOB
PROPOSED DOUBLE STOREY
REAR EXTENSION AT
TANNERS GRANGE TANYARD HILL
SHORNE KENT DA12 3EN

DRAWING
PROPOSED GROUND FLOOR PLAN
AND SIDE WEST ELEVATION

SCALE 1:100 AT A3 DATE AUG 2022

DRAWING NO.
SG/21