




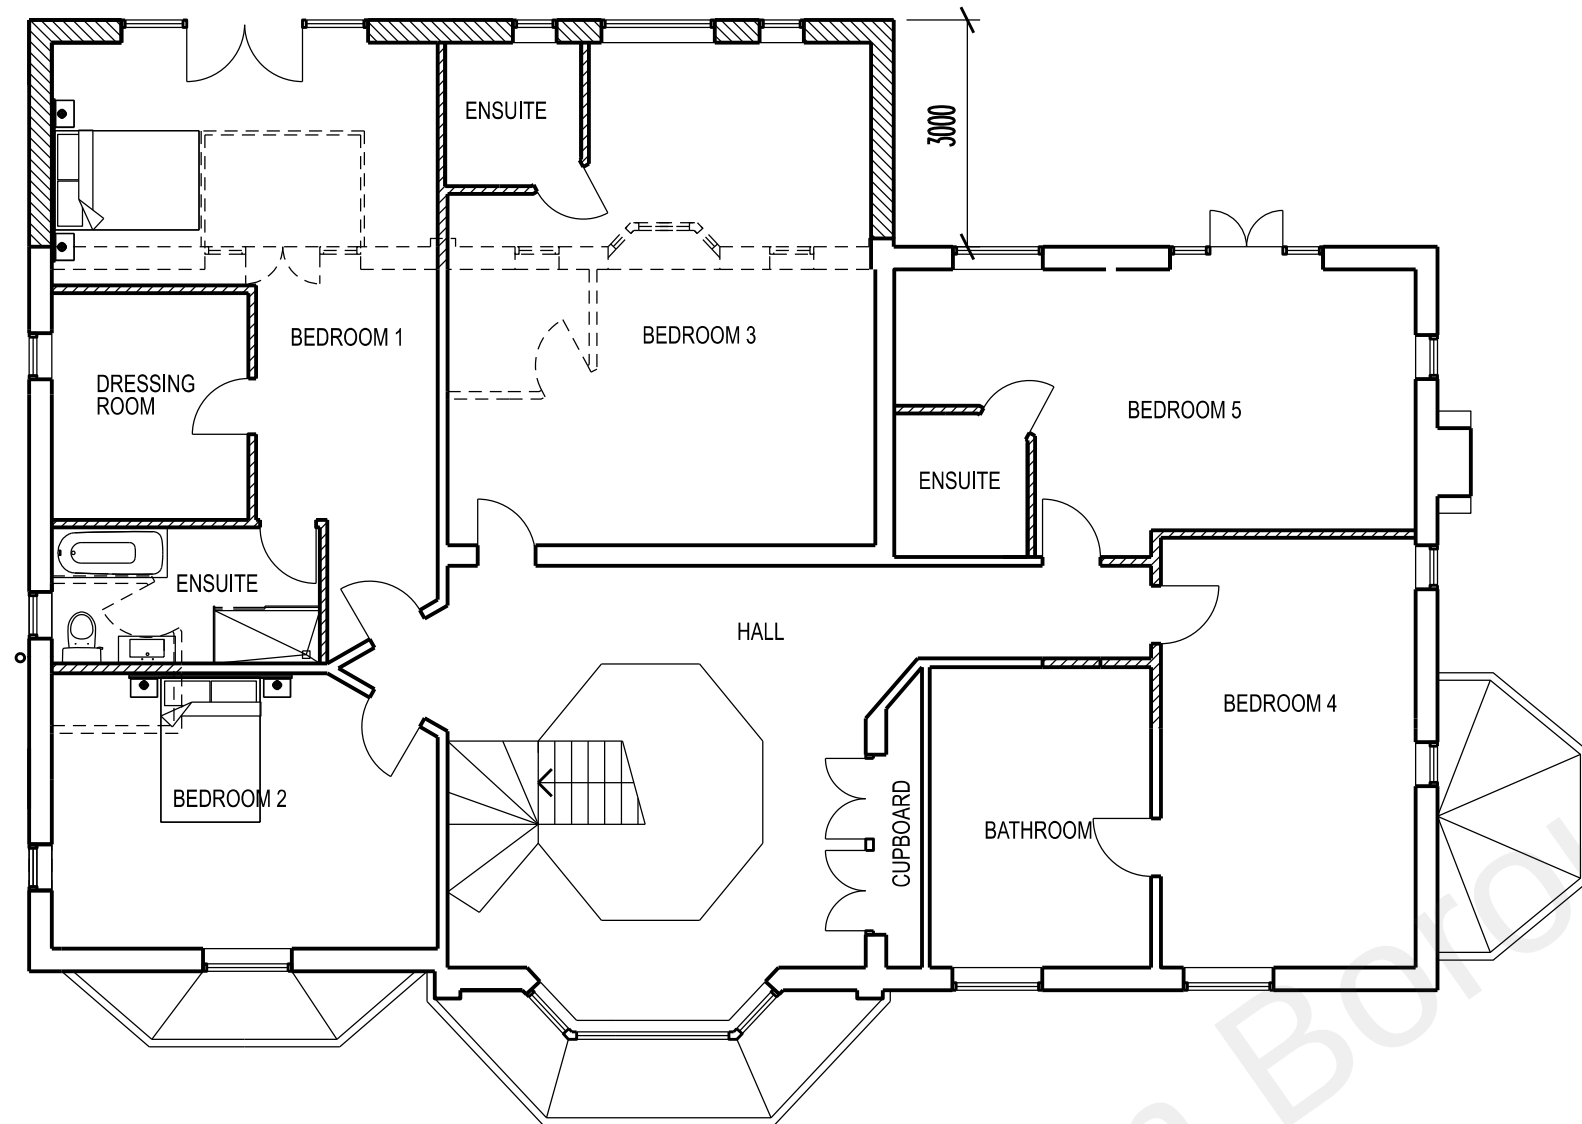

FIRST FLOOR PLAN FOR LARGER SCALE PLAN SEE DRAWING No SG24

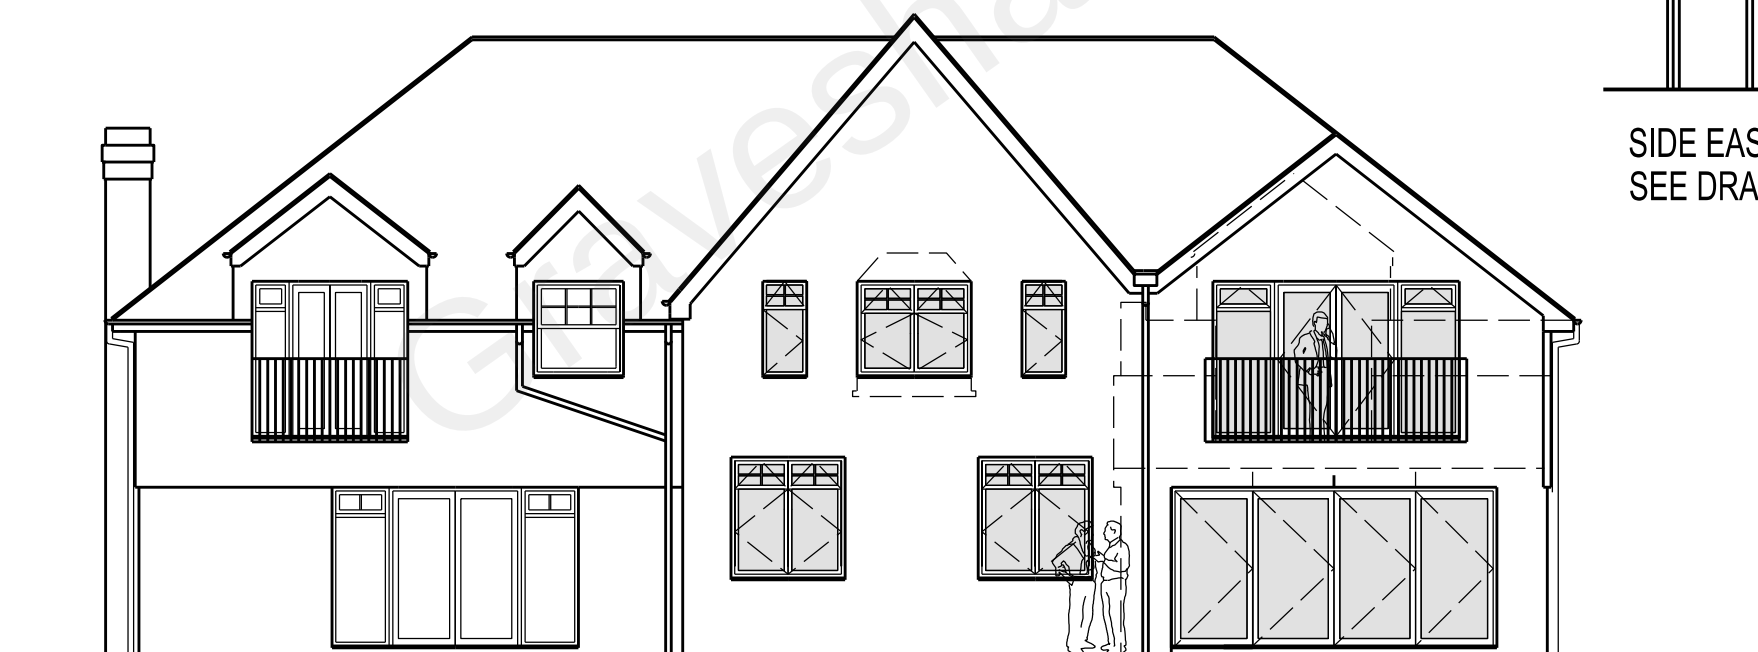

REAR SOUTH ELEVATION FOR LARGER SCALE ELEVATION SEE DRAWING No SG25

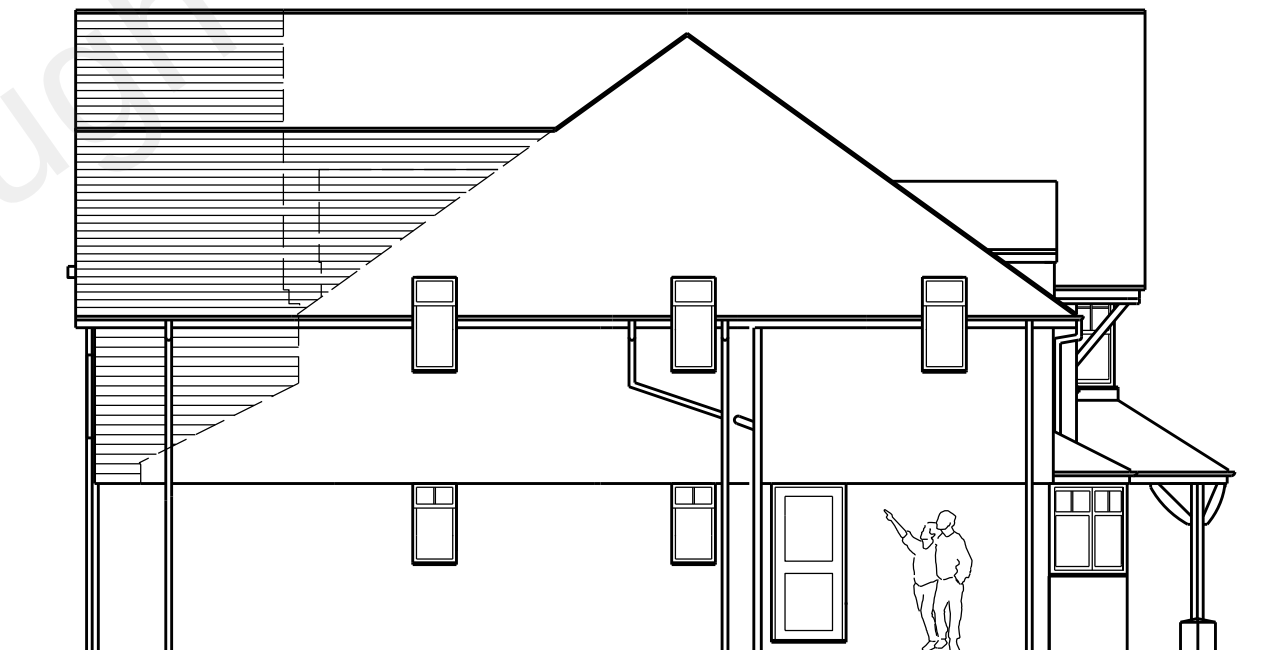

SIDE EAST ELEVATION FOR LARGER SCALE ELEVATION SEE DRAWING No SG26

REVISION DATE

ARCHITECT
TA ARCHITECTS
11 JOYDENS WOOD ROAD BEXLEY
KENT DA5 2HS Tel 07905 130591
ta140256@googlemail.com

JOB
PROPOSED DOUBLE STOREY
REAR EXTENSION AT
TANNERS GRANGE TANYARD HILL
SHORNE KENT DA12 3EN

DRAWING
PROPOSED FIRST FLOOR PLAN
REAR SOUTH AND SIDE EAST
ELEVATIONS

SCALE 1:100 AT A3 DATE AUG 2022

DRAWING NO.
SG/22

