


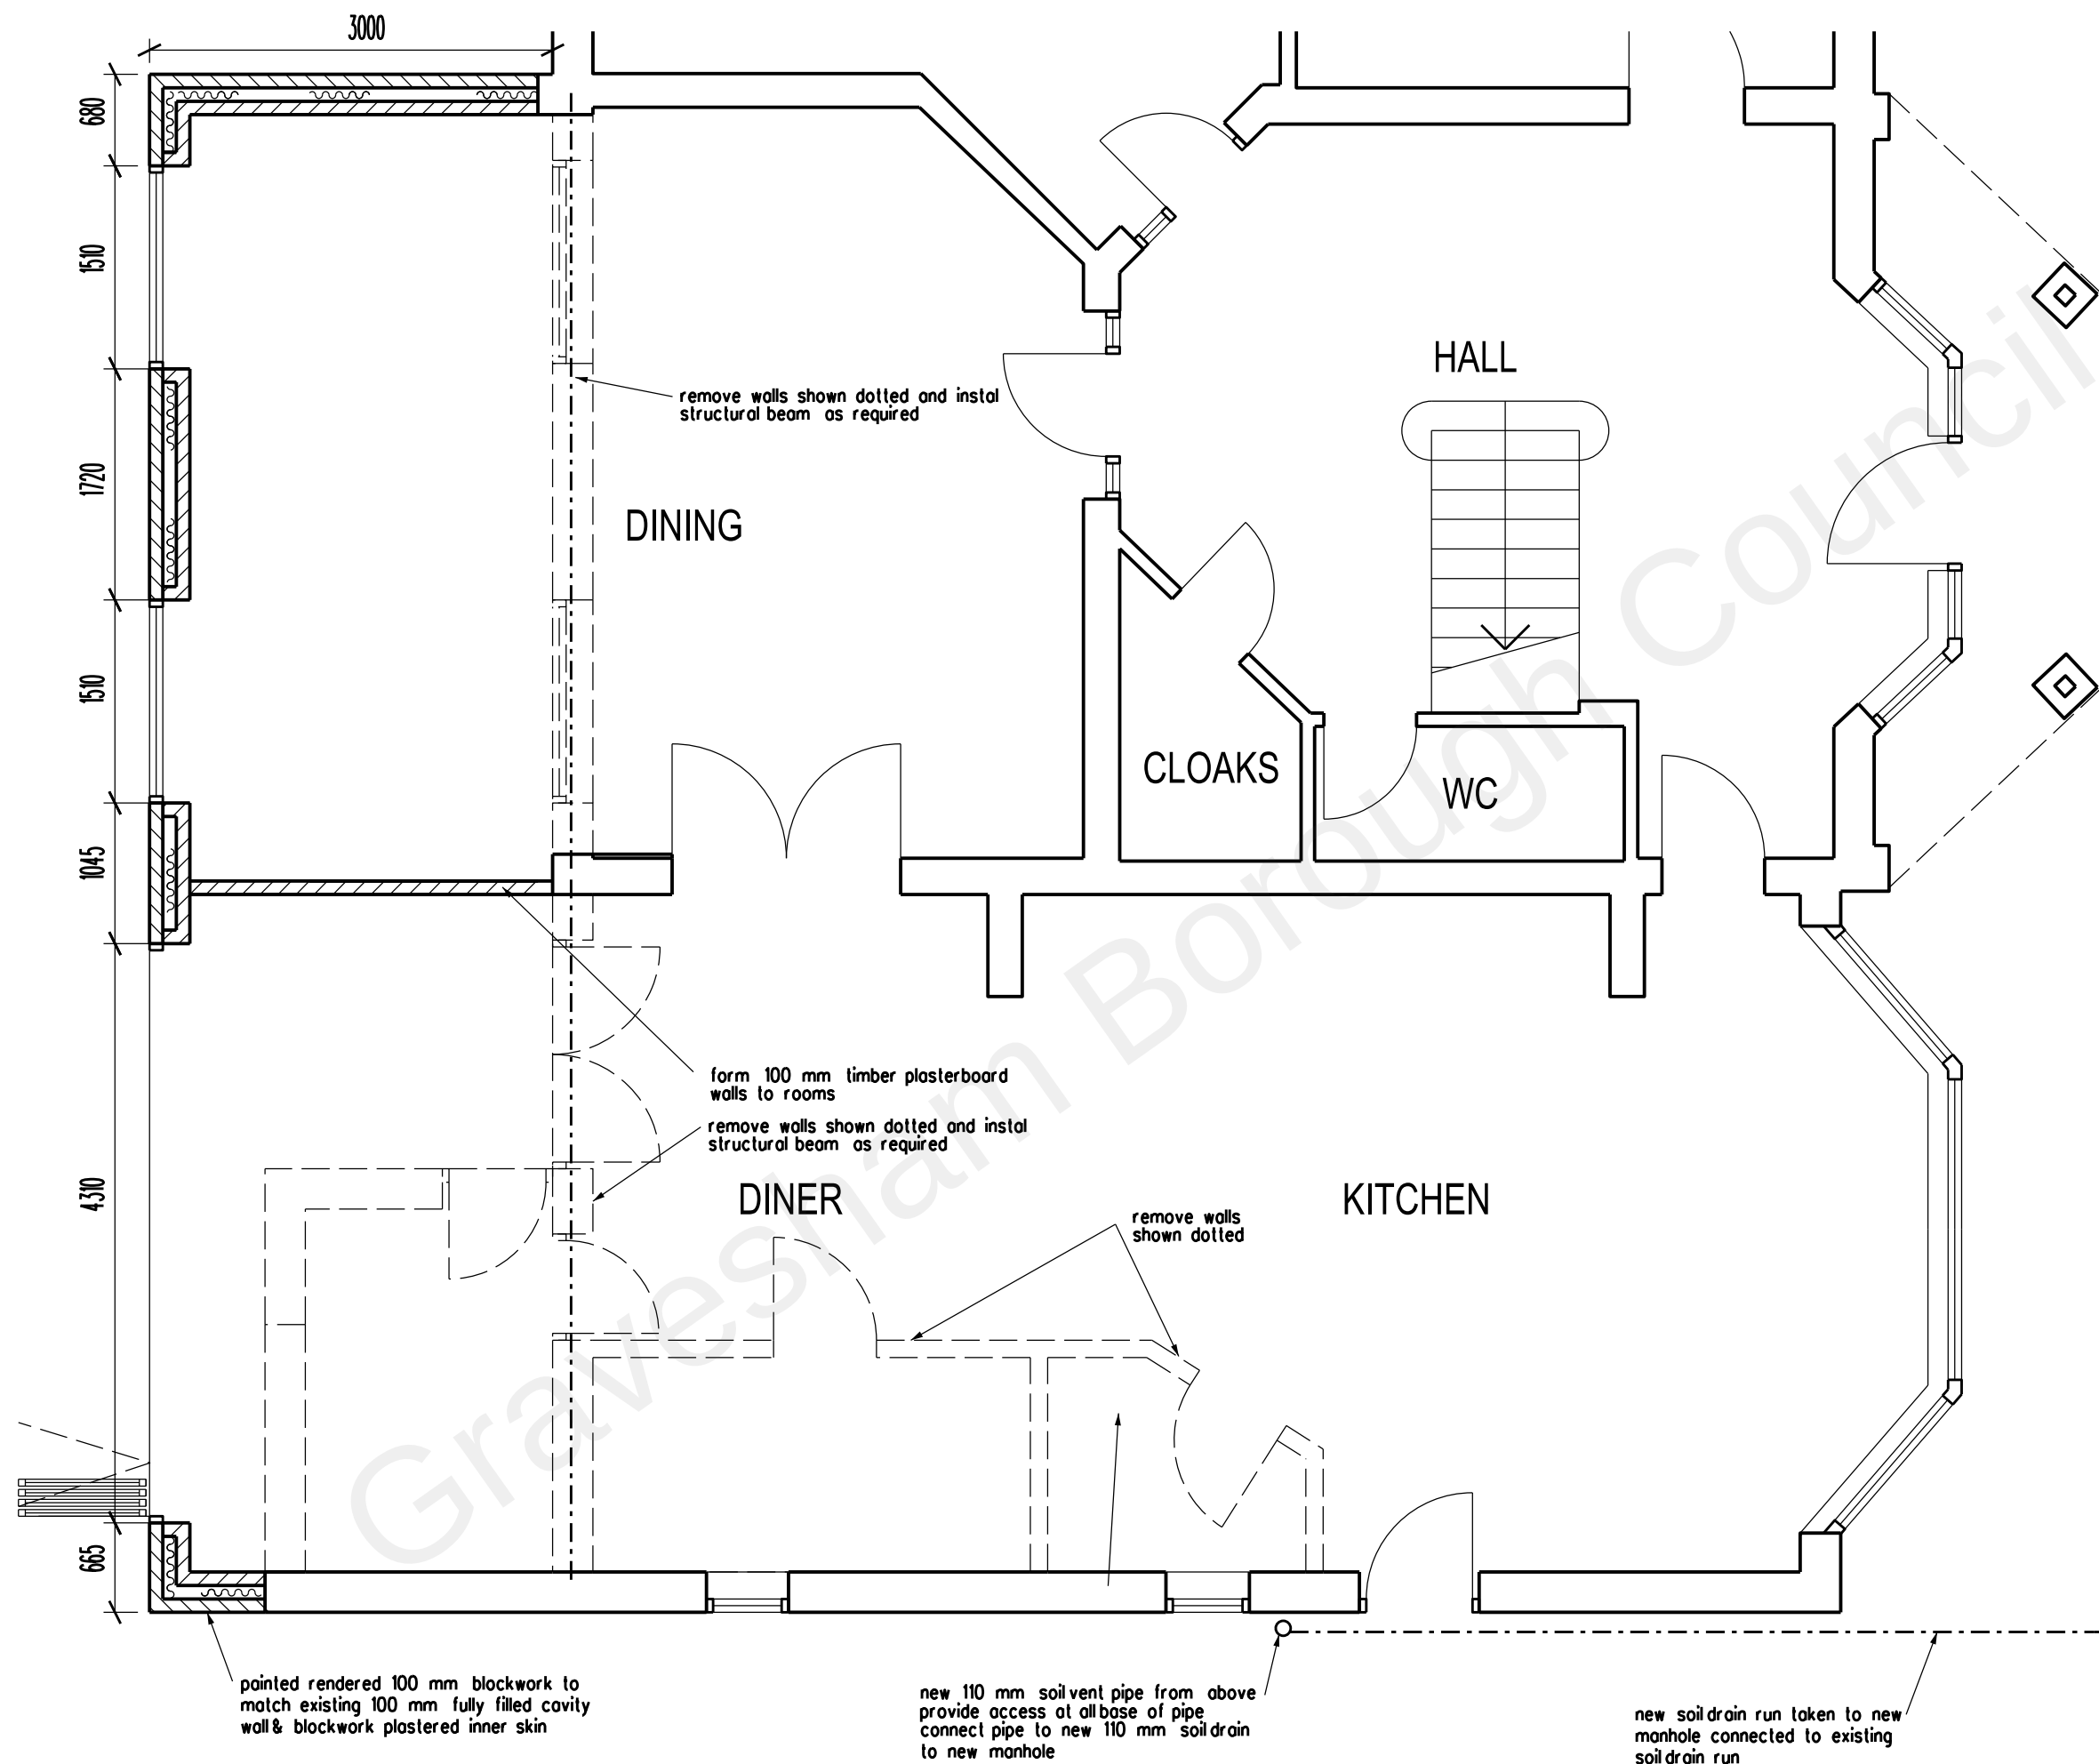

FOR FULL GROUND FLOOR PLAN SEE DRAWING No SG/21

PLANNING APPLICATION

REVISION DATE

ARCHITECT
TA ARCHITECTS
11 JOYDENS WOOD ROAD BEXLEY
KENT DA5 2HS Tel 07905 130591
ta140256@googlemail.com

JOB
PROPOSED DOUBLE STOREY
REAR EXTENSION AT
TANNERS GRANGE TANYARD HILL
SHORNE KENT DA12 3EN

DRAWING
PART PROPOSED GROUND FLOOR
PLAN

SCALE 1:50 AT A3 DATE AUG 2022

DRAWING NO.
SG/23