


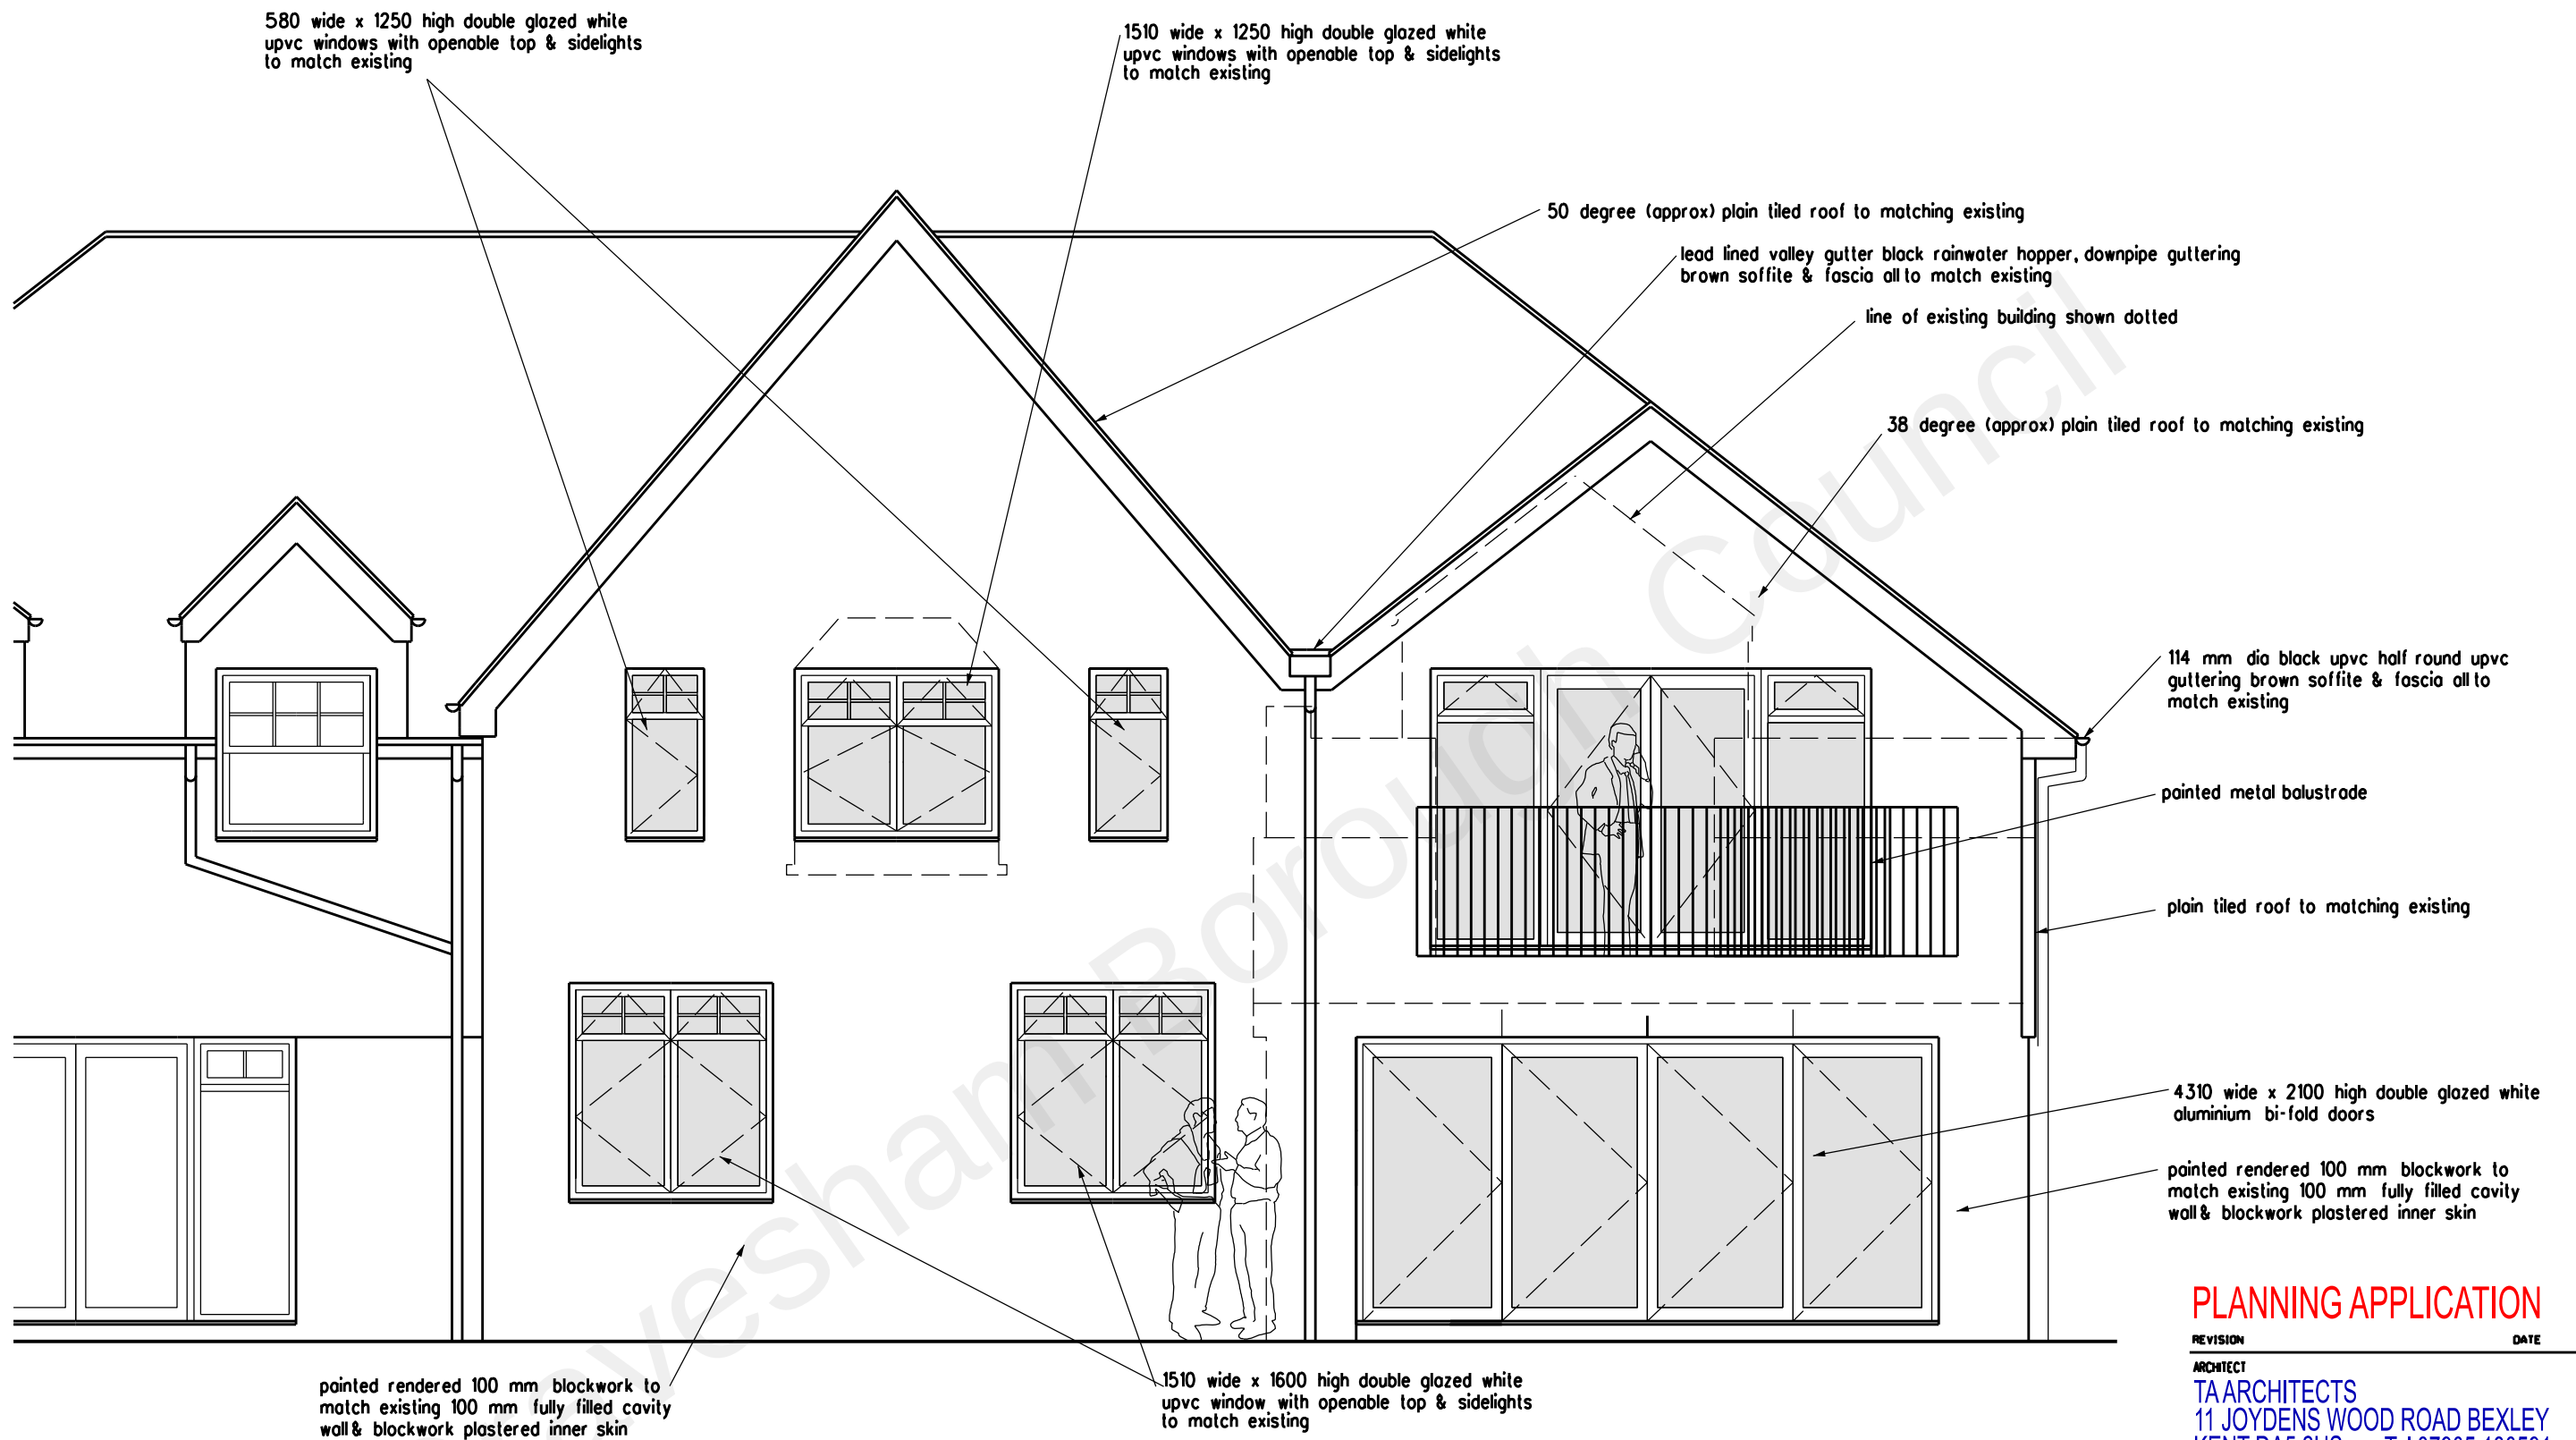

PLANNING APPLICATION

REVISION DATE

ARCHITECT
TA ARCHITECTS
11 JOYDENS WOOD ROAD BEXLEY
KENT DA5 2HS Tel 07905 130591
ta140256@googlemail.com

JOB
PROPOSED DOUBLE STOREY
REAR EXTENSION AT
TANNERS GRANGE TANYARD HILL
SHORNE KENT DA12 3EN

DRAWING
PART REAR SOUTH ELEVATION

FOR FULL ELEVATION SEE DRAWING No SG/22

0 1 2 3 4 5 metres

SCALE 1:50 AT A3 DATE AUG 2022

DRAWING NO.
SG/25