



0 10m 20 30 40 50 60 70 80 90 100m
1 : 1250

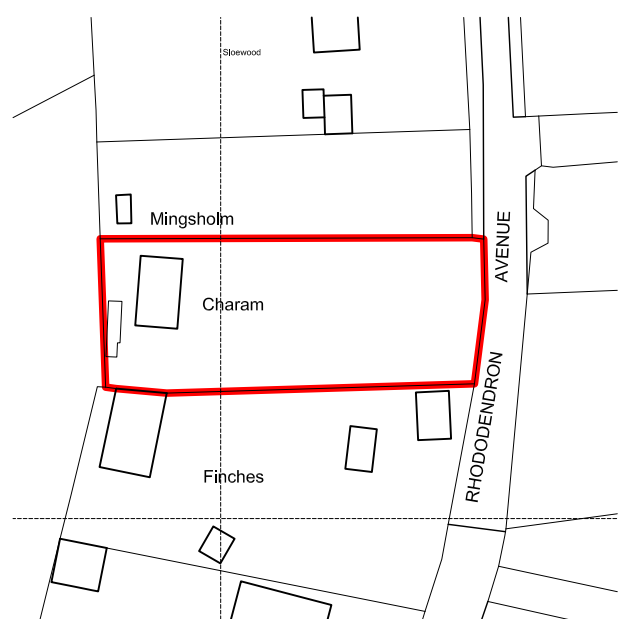


Location Plan
(Scale: 1:1250)



0 5 10 15 20 30 40 50m
1 : 500

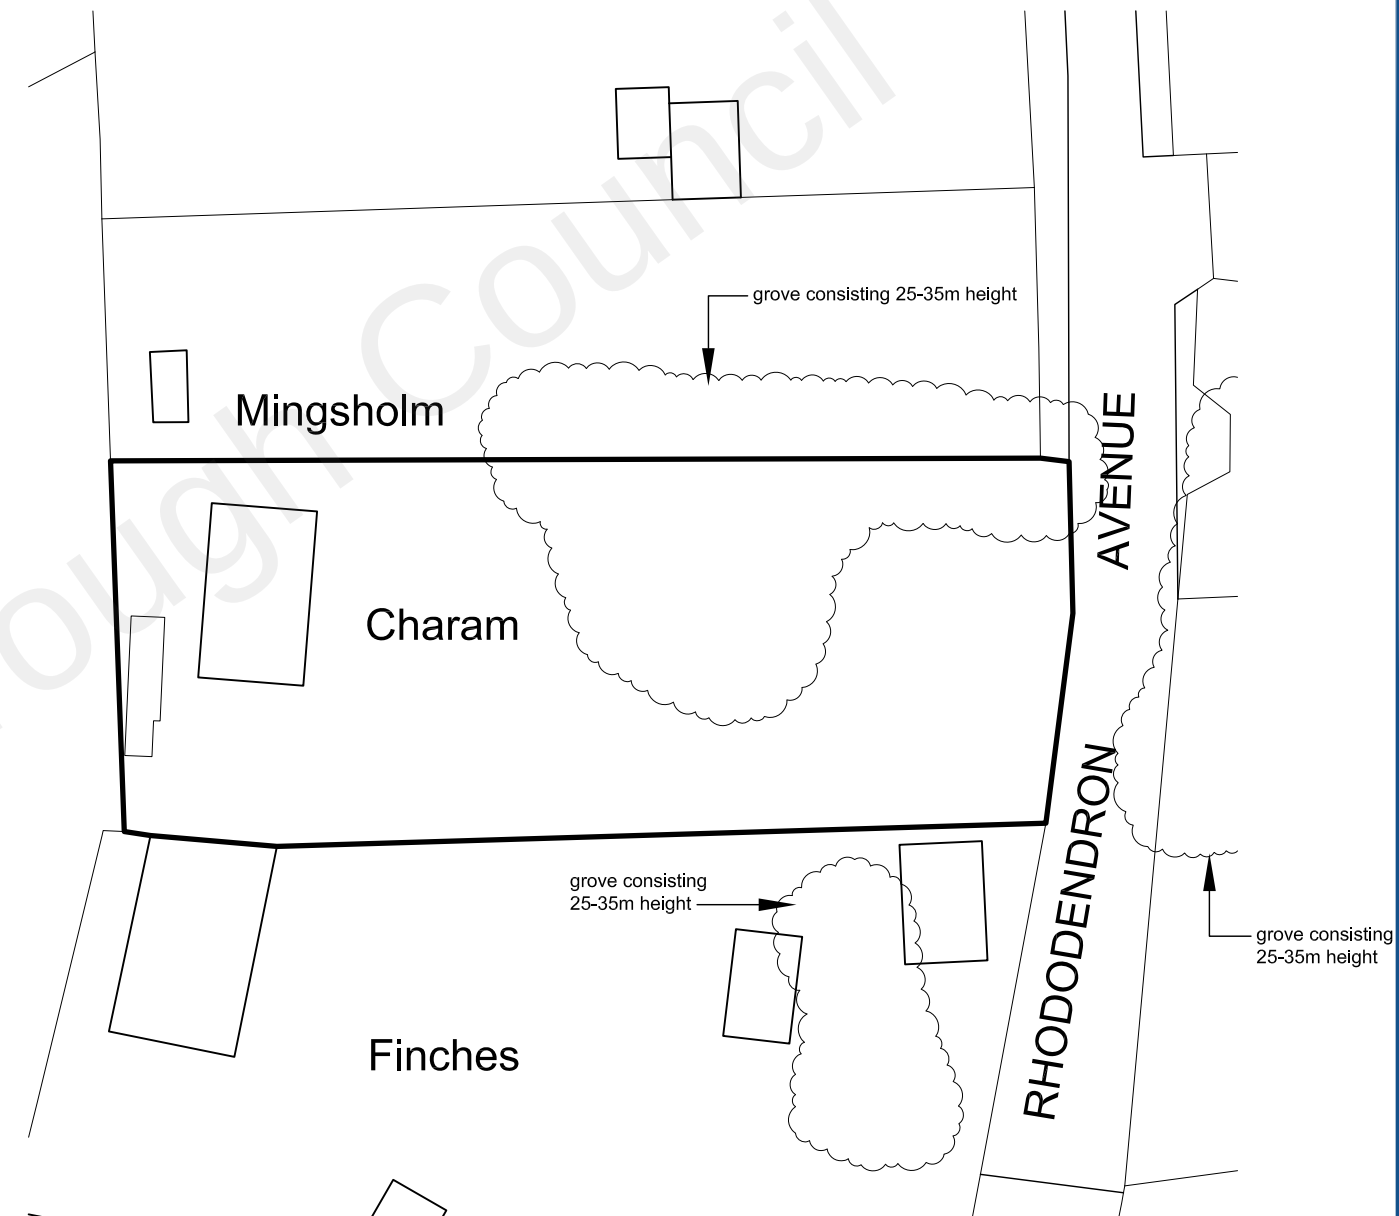

Site Plan (Scale: 1:500)

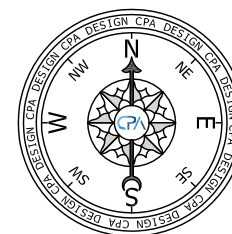

Drawings created by CPA Design
are protected by copyright 2021 ©



info@cpa.design
www.cpa.design

85 High Street
Royal Tunbridge Wells
Kent
TN1 1XP
01892 838 851

Site Location:
**Charam, Rhododendron Avenue, Meopham,
Gravesend, Kent, DA13 0TU**

Drawing Content:
LOCATION & SITE PLAN

Scale: As Noted@A3

Date: July 2022

Project Description:
Proposed Garage

Drawn: CPA

Drawing Ref.
21-032-01A