









Proposed site & Floor Plan (Scale: 1:100)

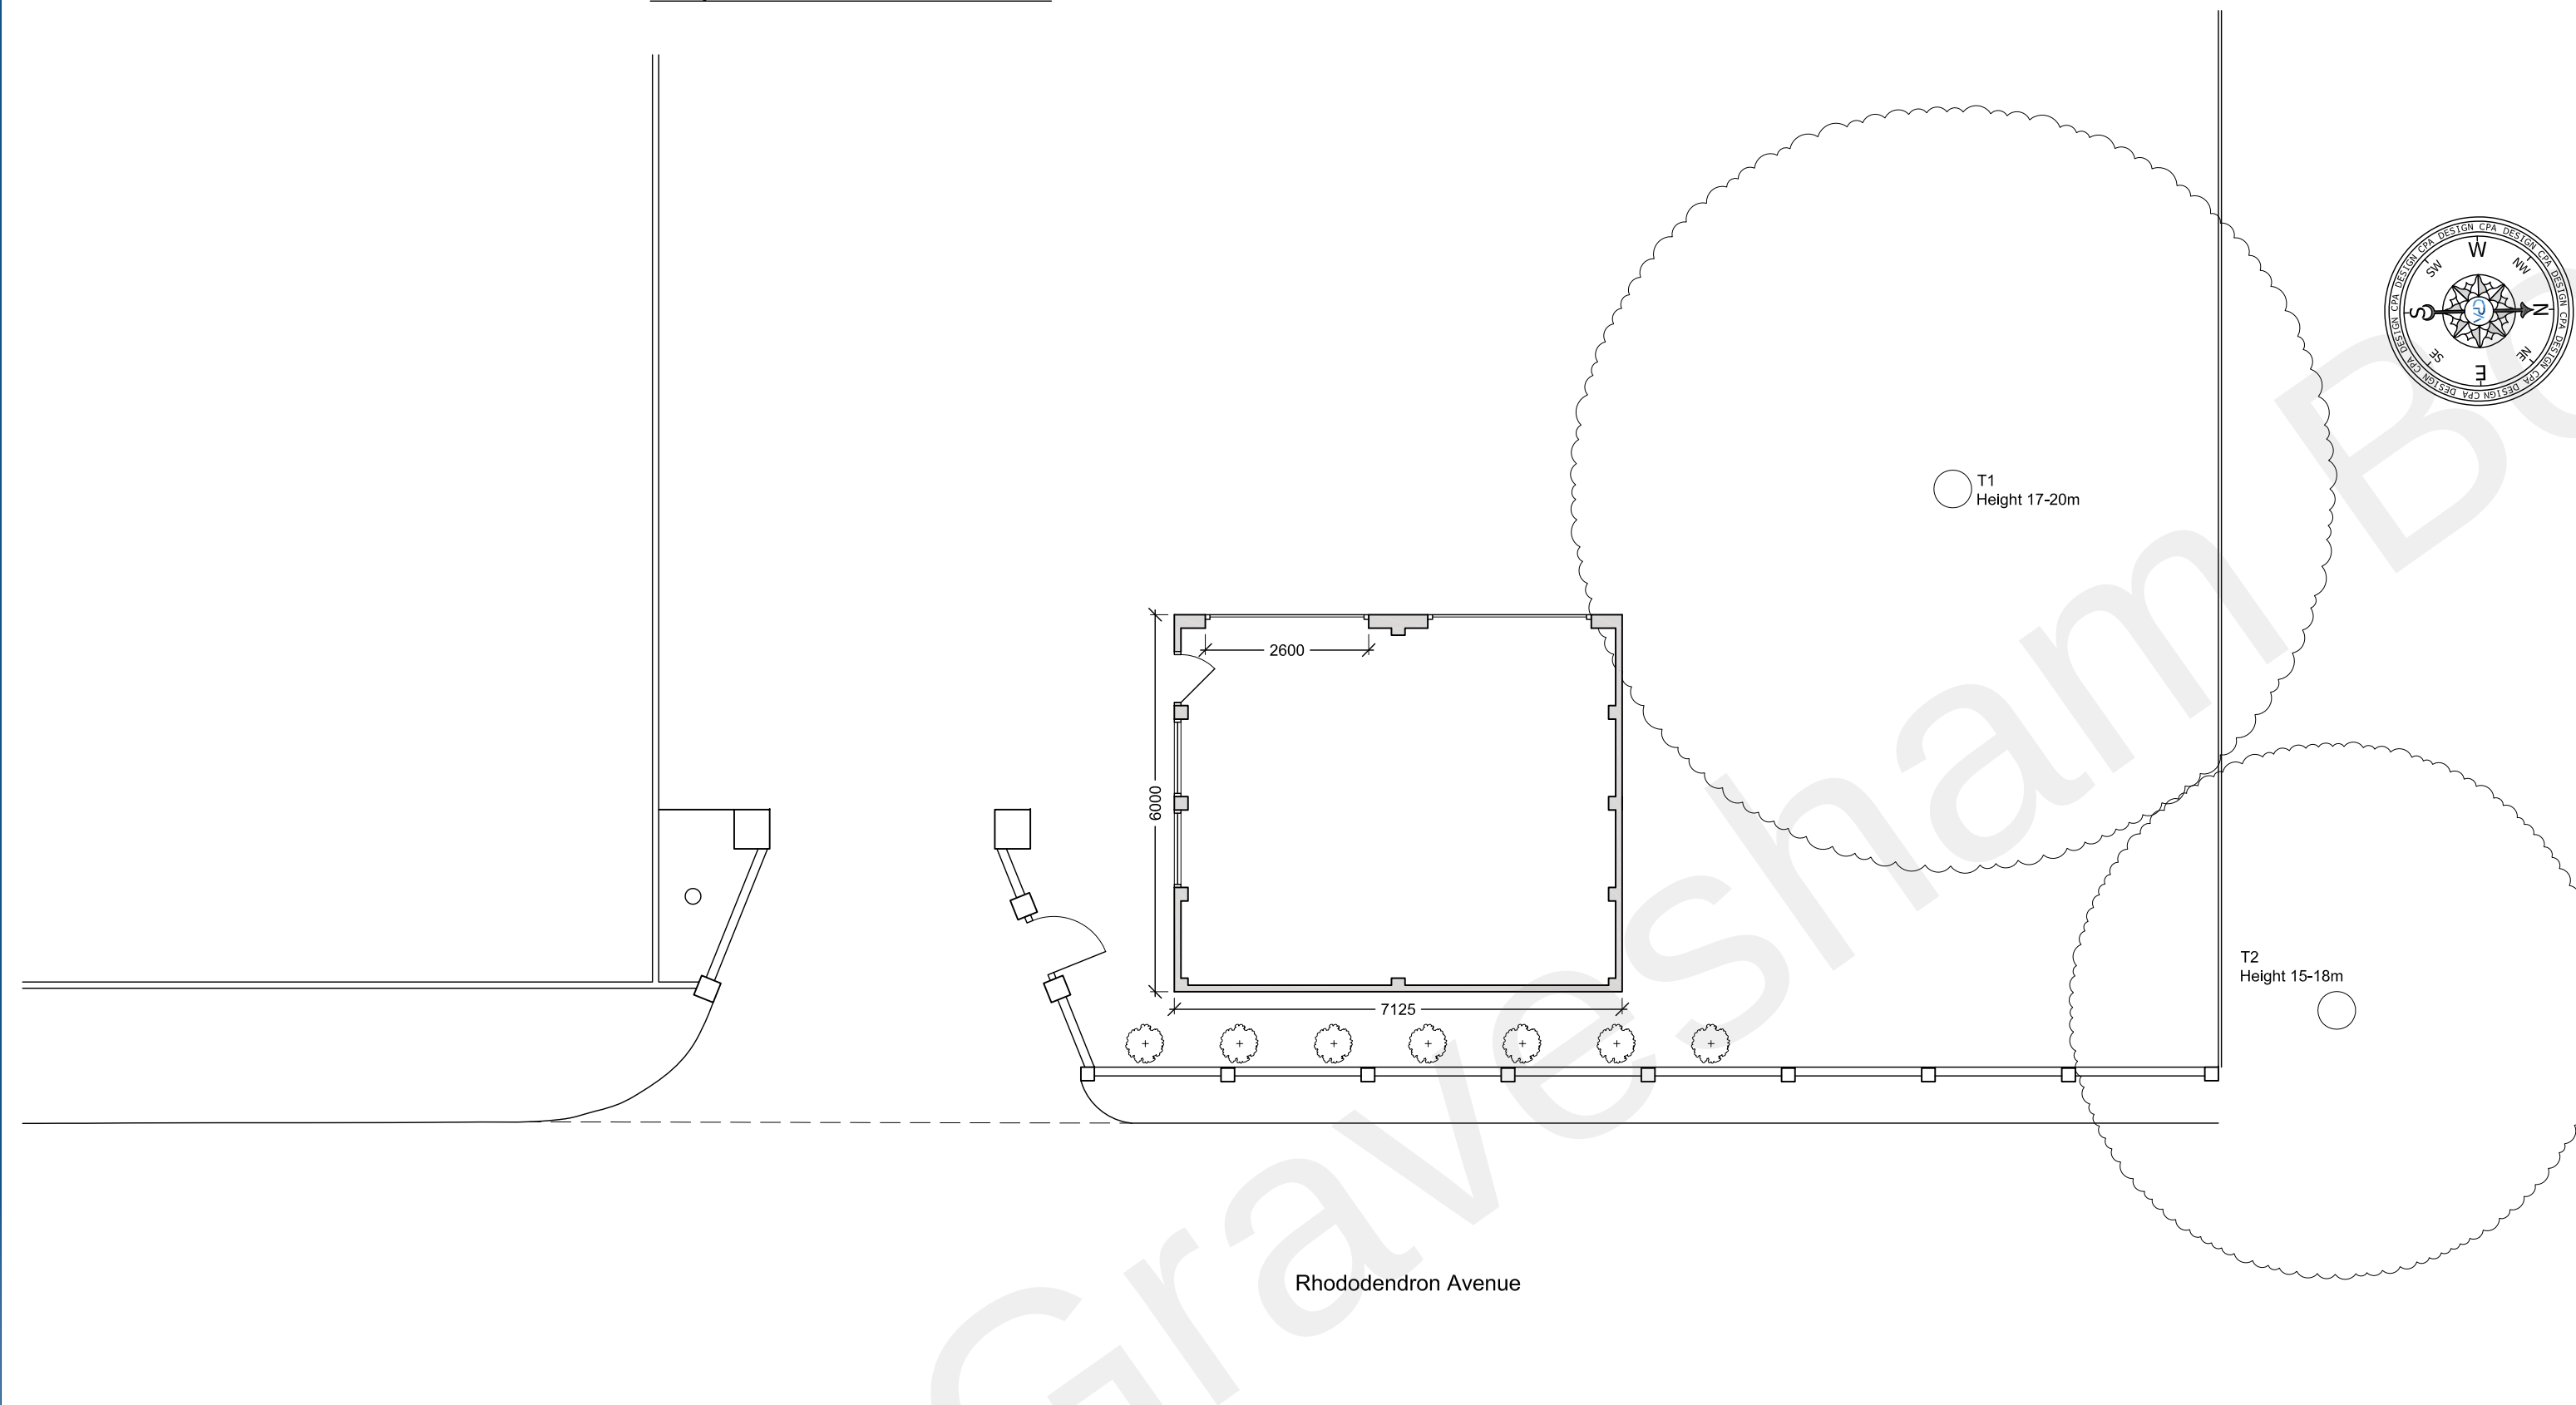

Existing site Plan (Scale: 1:100)

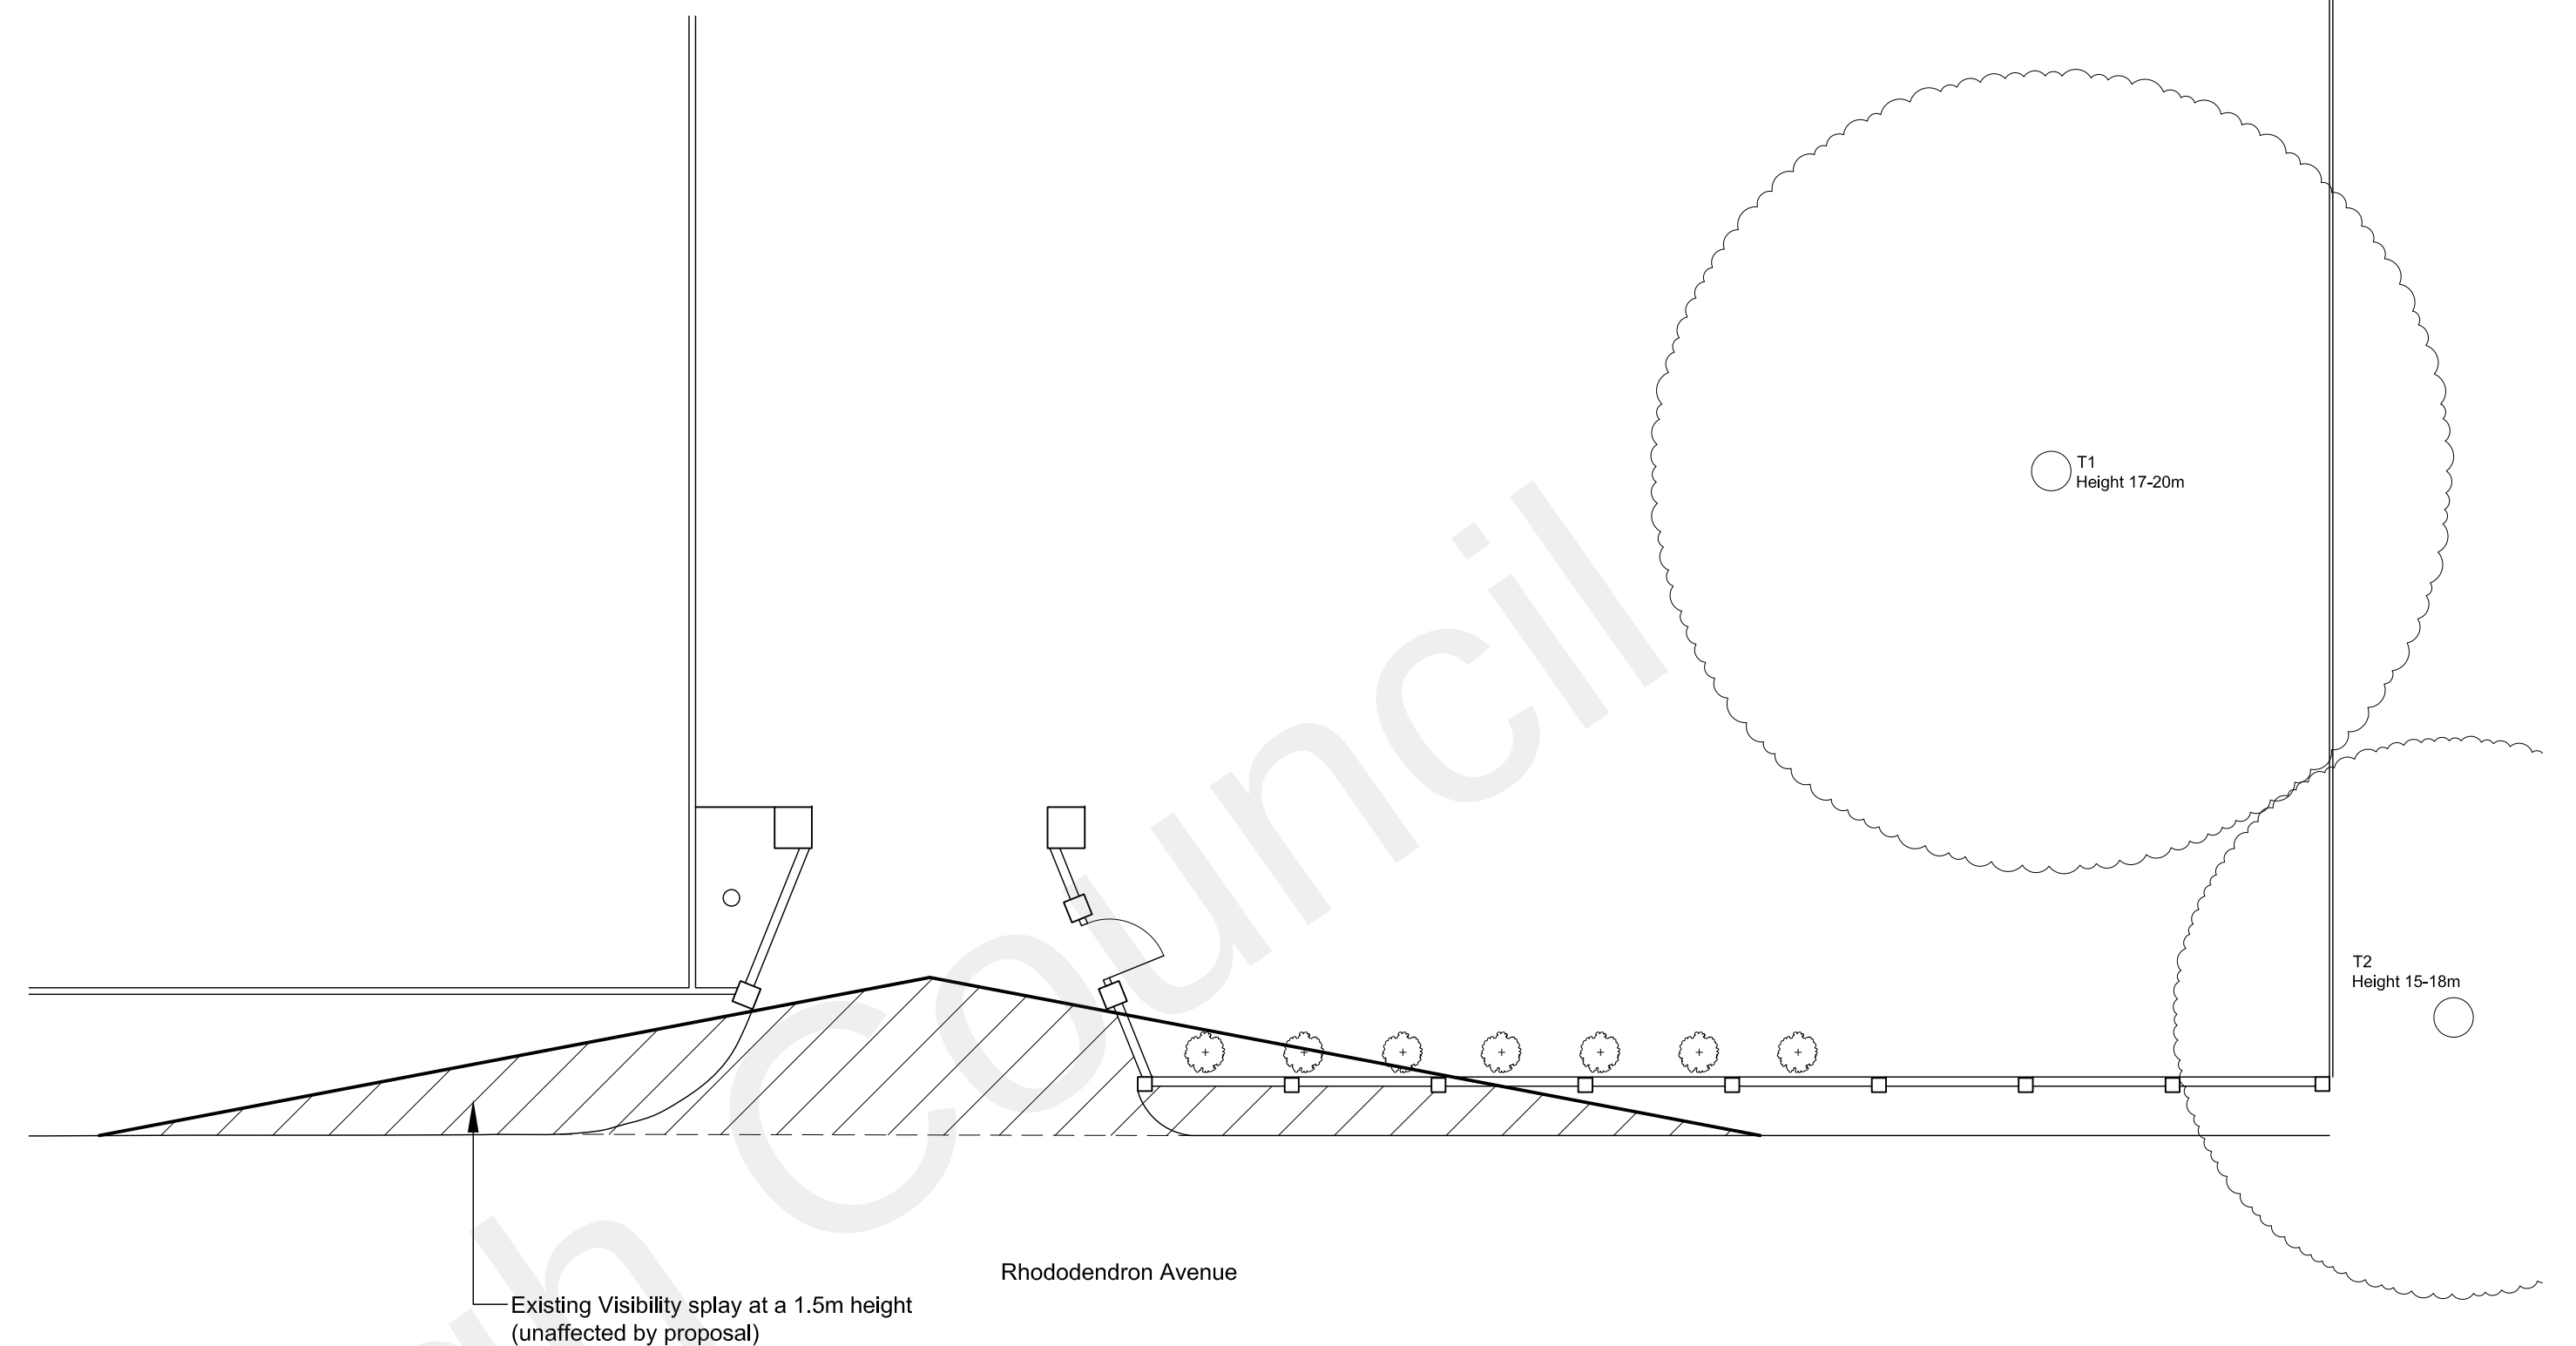

Proposed Roof Plan (Scale: 1:100)

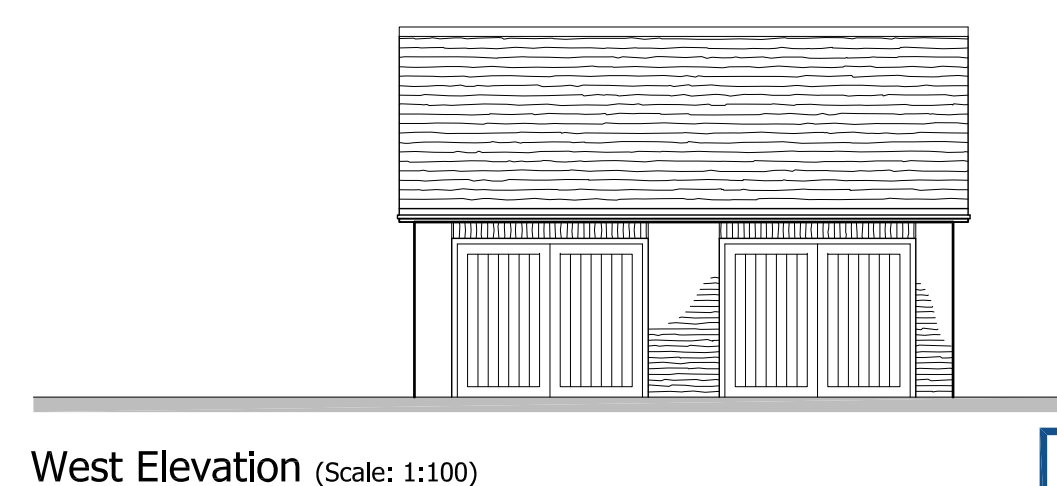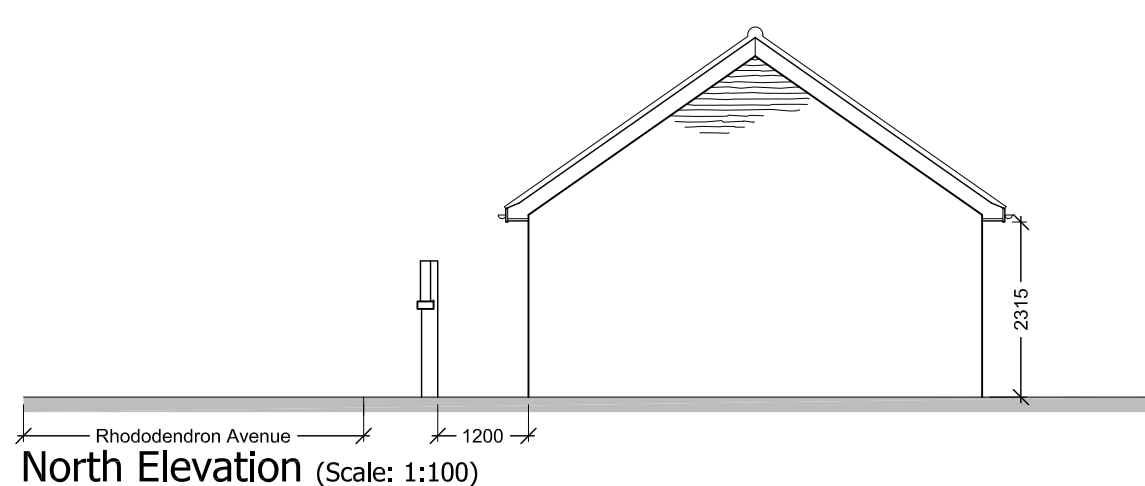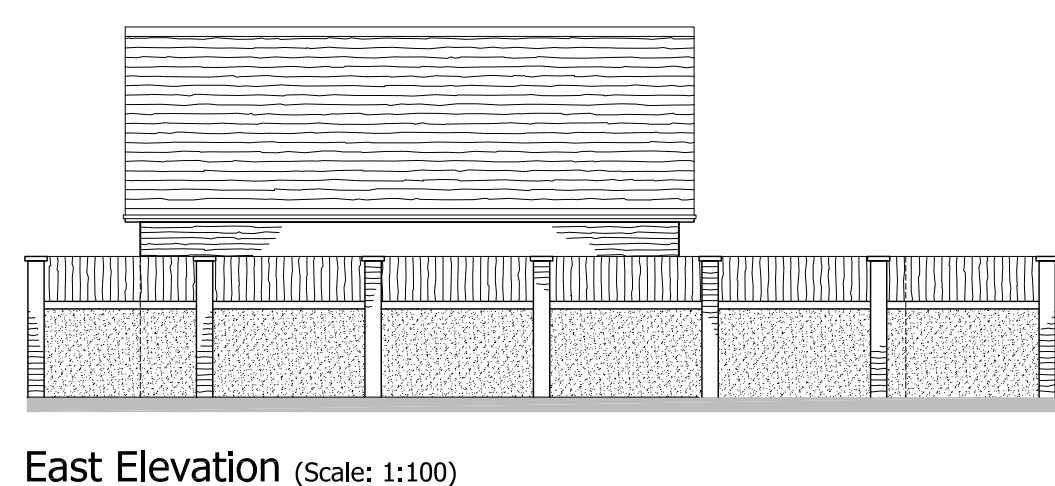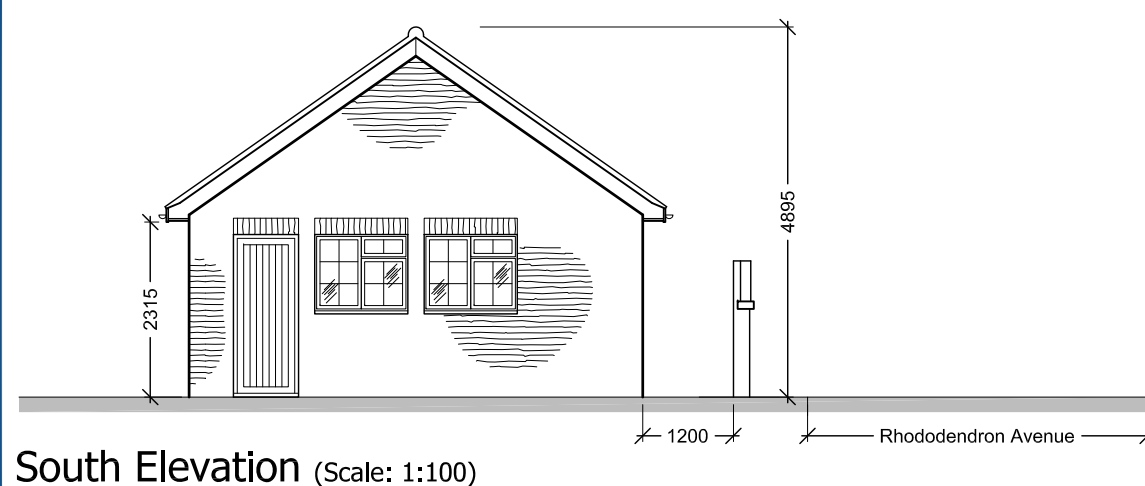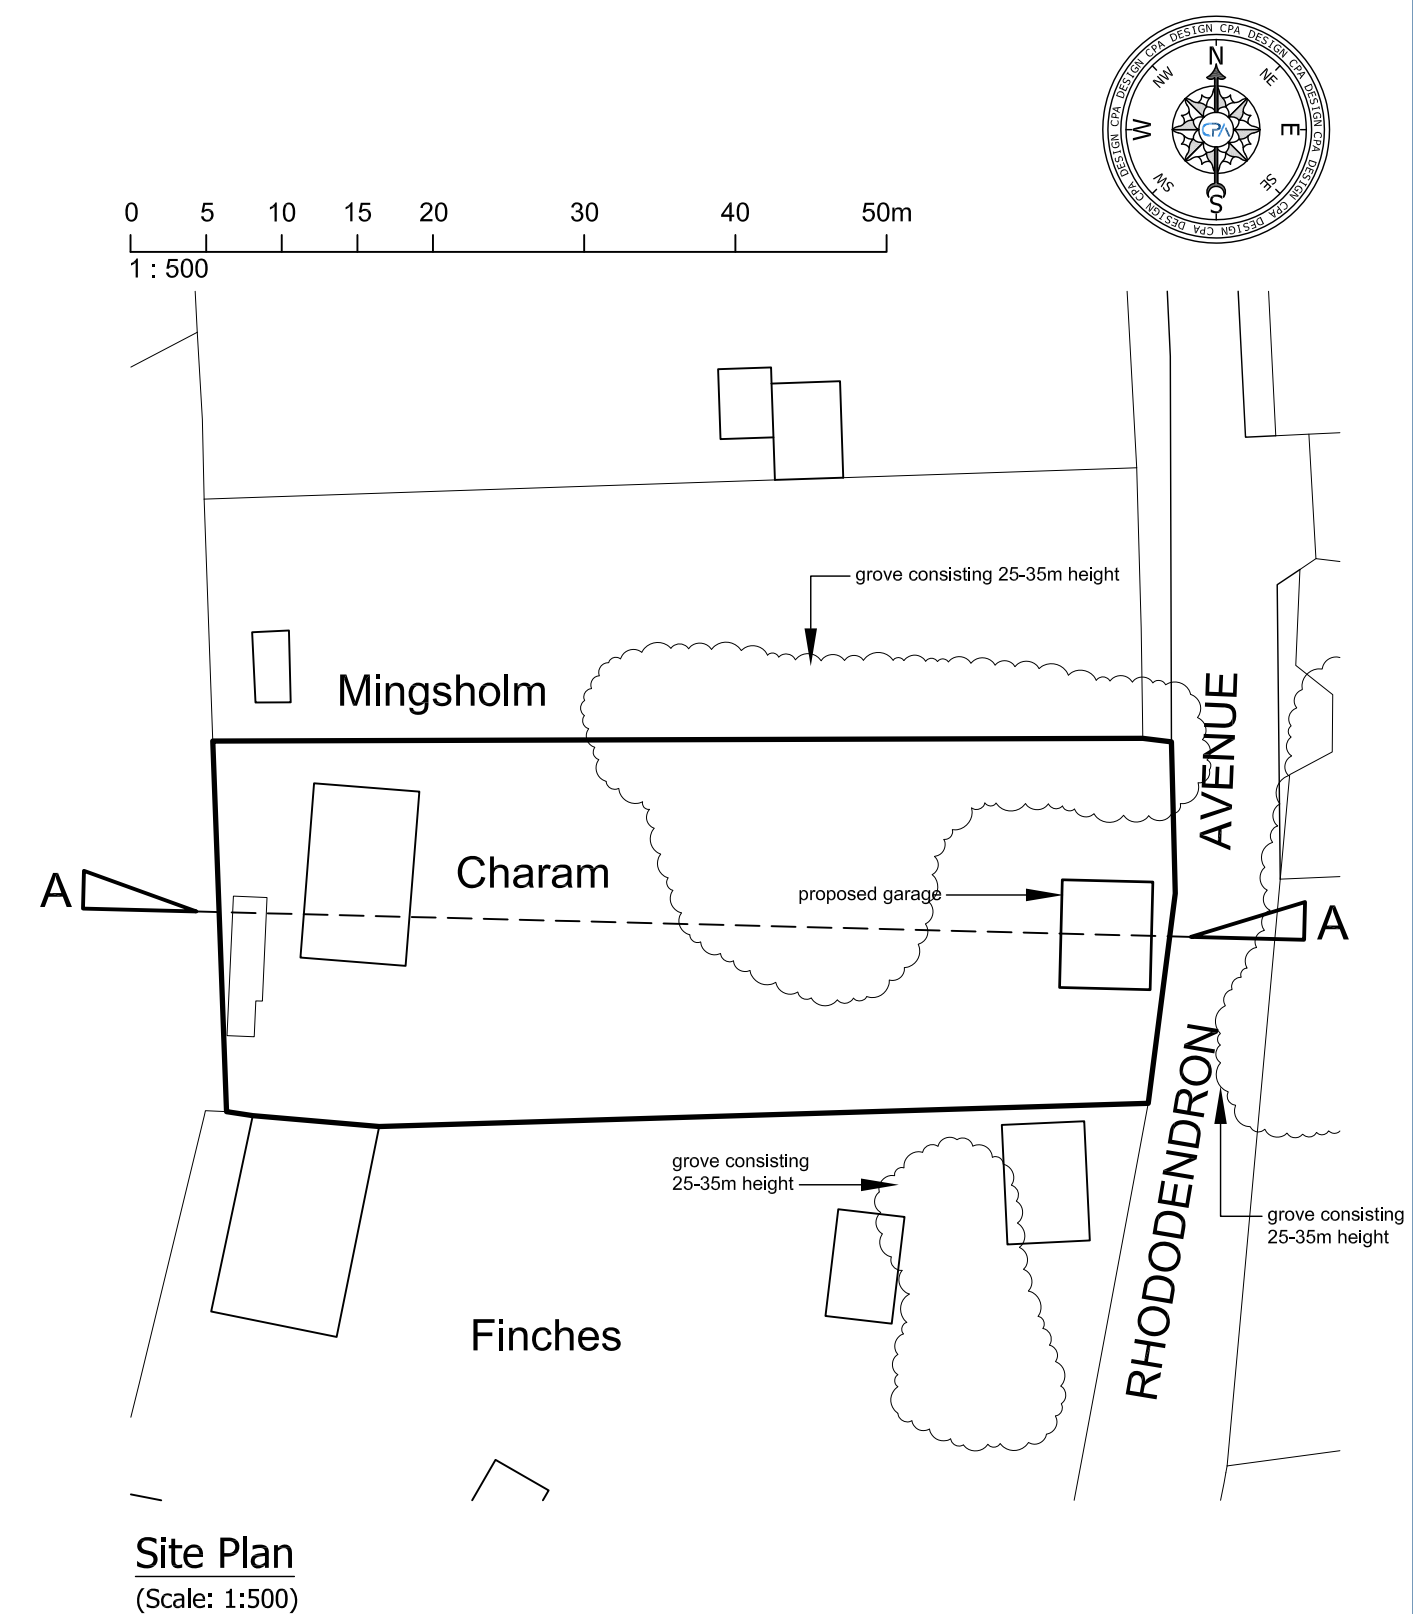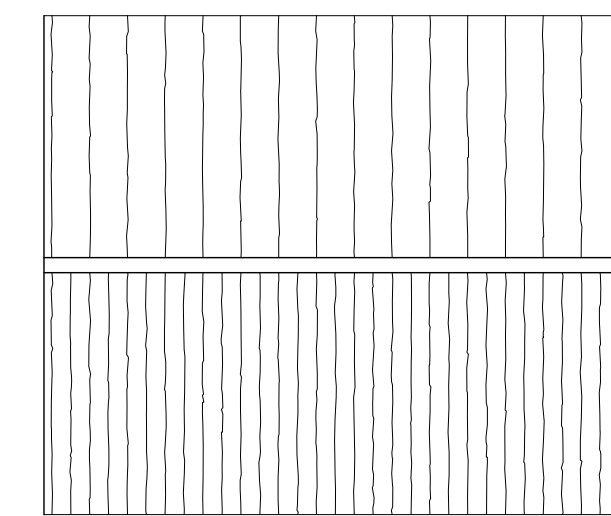

Drawings created by CPA Design
are protected by copyright 2021 ©

CPA DESIGN
#Survey #Architecture
#Design #Construction

85 High Street
Royal Tunbridge Wells
Kent
TN1 1XP
01892 836 851

Site Location:
Charam, Rhododendron Avenue, Meopham,
Gravesend, Kent, DA13 0TU

Drawing Contents:
**EXISTING & PROPOSED
Site, Elevations & Section**

Project Description:
Proposed Garage

Scale: As Noted@A1
Date: July 2022
Drawn: CPA
Drawing Ref.:
21-032-03D