



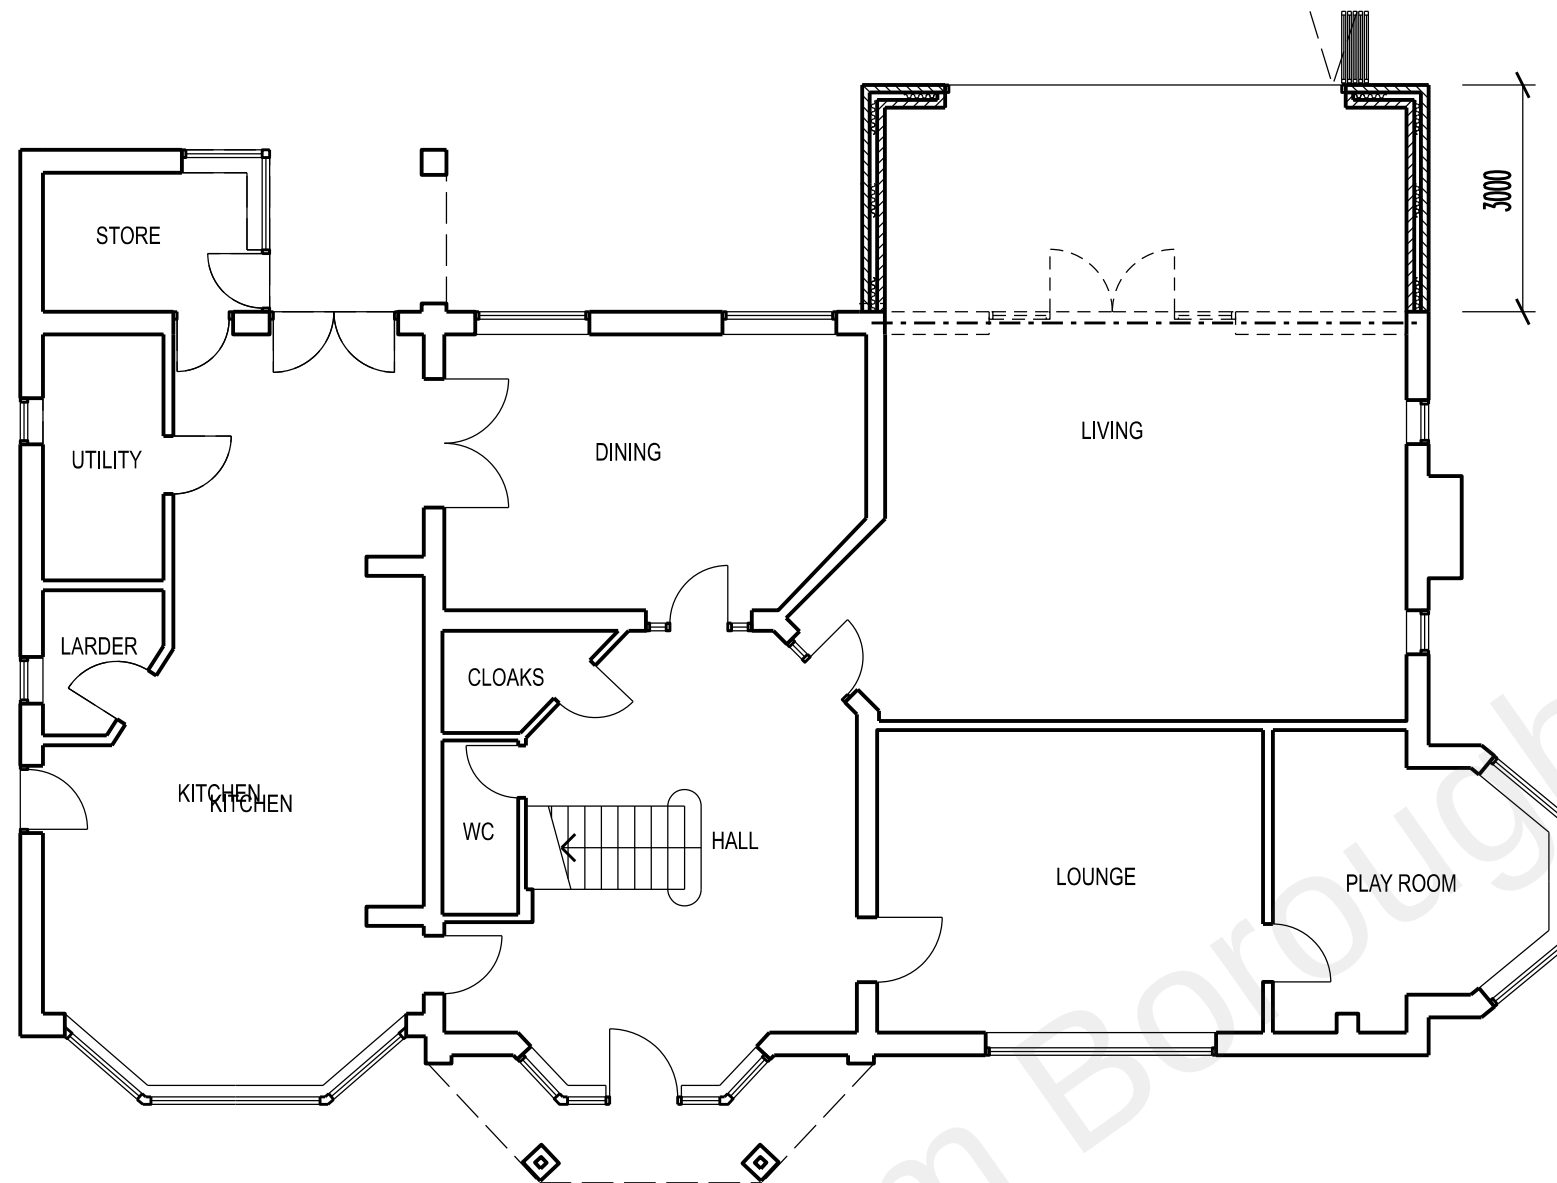

»-----»
 existing manholes and soil drain run
 GROUND FLOOR PLAN FOR LARGER SCALE PLAN SEE DRAWING No SG32

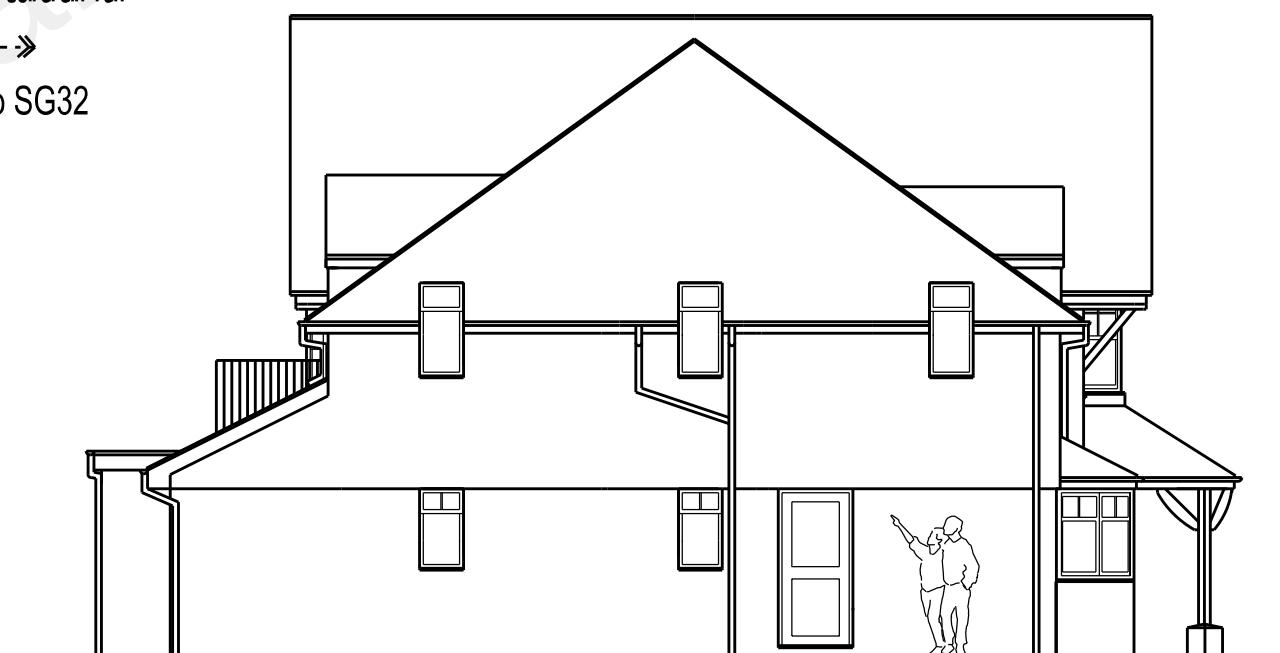

SIDE EAST ELEVATION FOR LARGER SCALE ELEVATION SEE DRAWING No SG35

0 1 2 3 4 5 10 metres

PLANNING APPLICATION

REVISION DATE

ARCHITECT
 TA ARCHITECTS
 11 JOYDENS WOOD ROAD BEXLEY
 KENT DA5 2HS Tel 07905 130591
 ta140256@googlemail.com

JOB
 PROPOSED SINGLE STOREY
 REAR EXTENSION AT
 TANNERS GRANGE TANYARD HILL
 SHORNE KENT DA12 3EN

DRAWING
 PROPOSED GROUND FLOOR PLAN
 AND SIDE EAST ELEVATION

SCALE DATE
 1:100 AT A3 AUG 2022

DRAWING NO.
 SG/30