



The Contractor is to check all dimensions on site and report any discrepancies to the Contract Administrator. This drawing is to be read in conjunction with all other standard documentation.

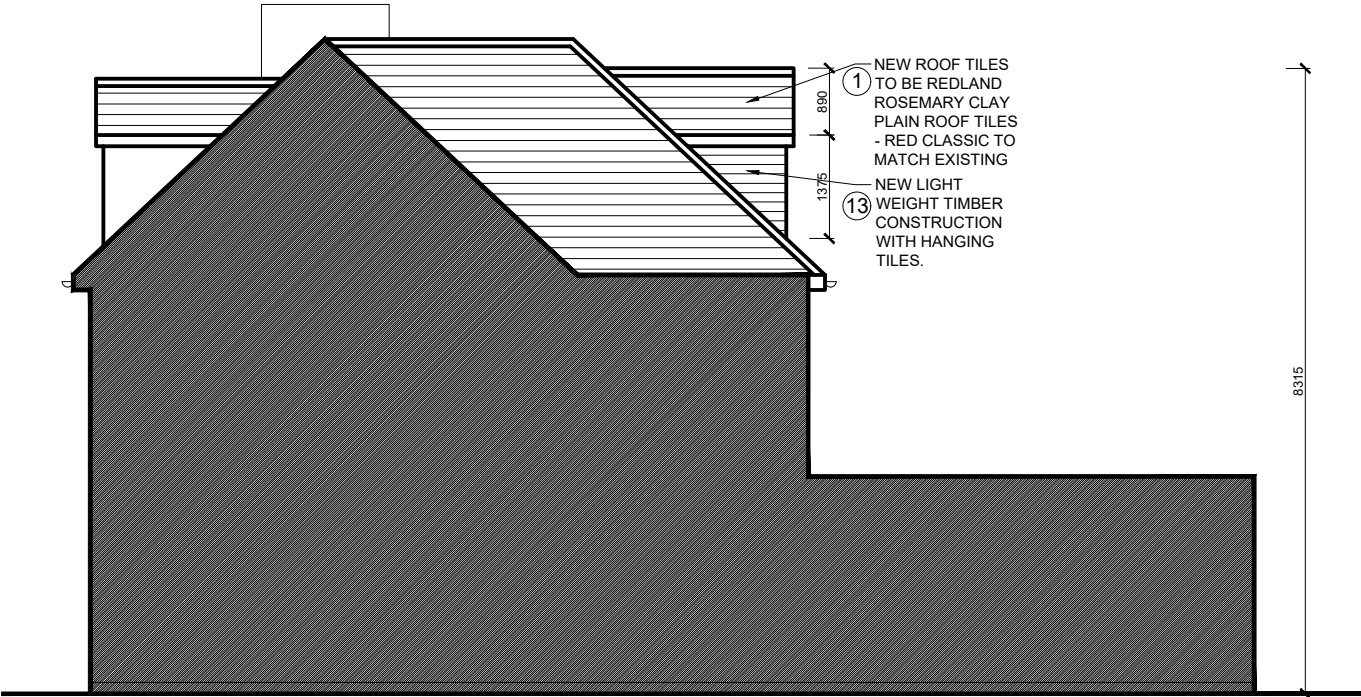

PROPOSED SIDE ELEVATION

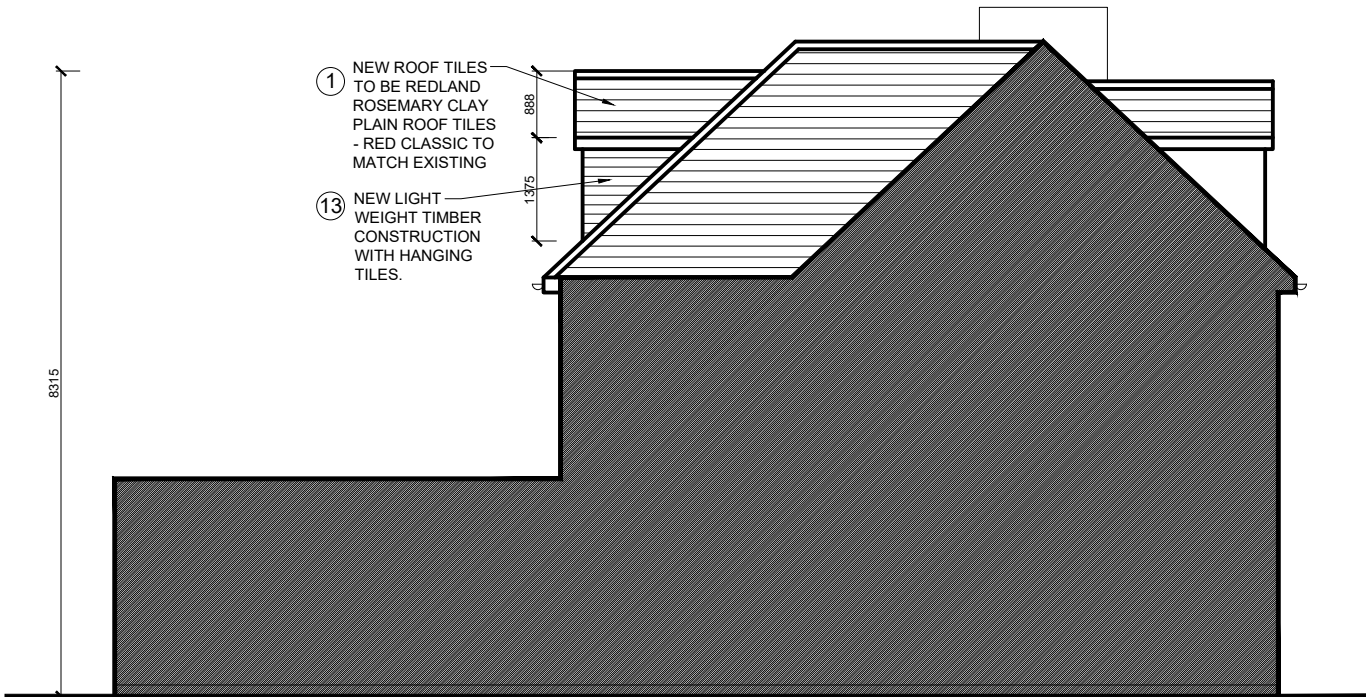

PROPOSED SIDE ELEVATION

EXTERNAL FINISHED:



PROPOSED REAR ELEVATION

11 NEW PAINTED TIMBER DOOR IN GLOSS BLUE



13 DORMER HANGING TILES IN RED TO MATCH THE REDLAND ROSEMARY CLAY PLAIN ROOF TILES



12 NEW SHOP FRONT INSTALLED TO DETAILS WITH PLANTED NEW PILASTER COLUMNS AND CORNICE AND FASCIA PANELS INSTALLED MATCHING EXISTING



rev.	description	date	chkd.
------	-------------	------	-------



93 Cotmandene Crescent,
Orpington, Kent BR5 2RA

020 3004 9238
07931 931 035

s.nagpal@dapconsultants.co.uk
www.dapconsultants.co.uk

project : 4-5 Milton Roadd
Gravesend

drawing title :
Proposed Elevations

drawn: MV	chkd: SS	date:07.08.2024
status: Conditions		scale: 1:100@A3
proj no : 2531	drg no: 02	rev no: