


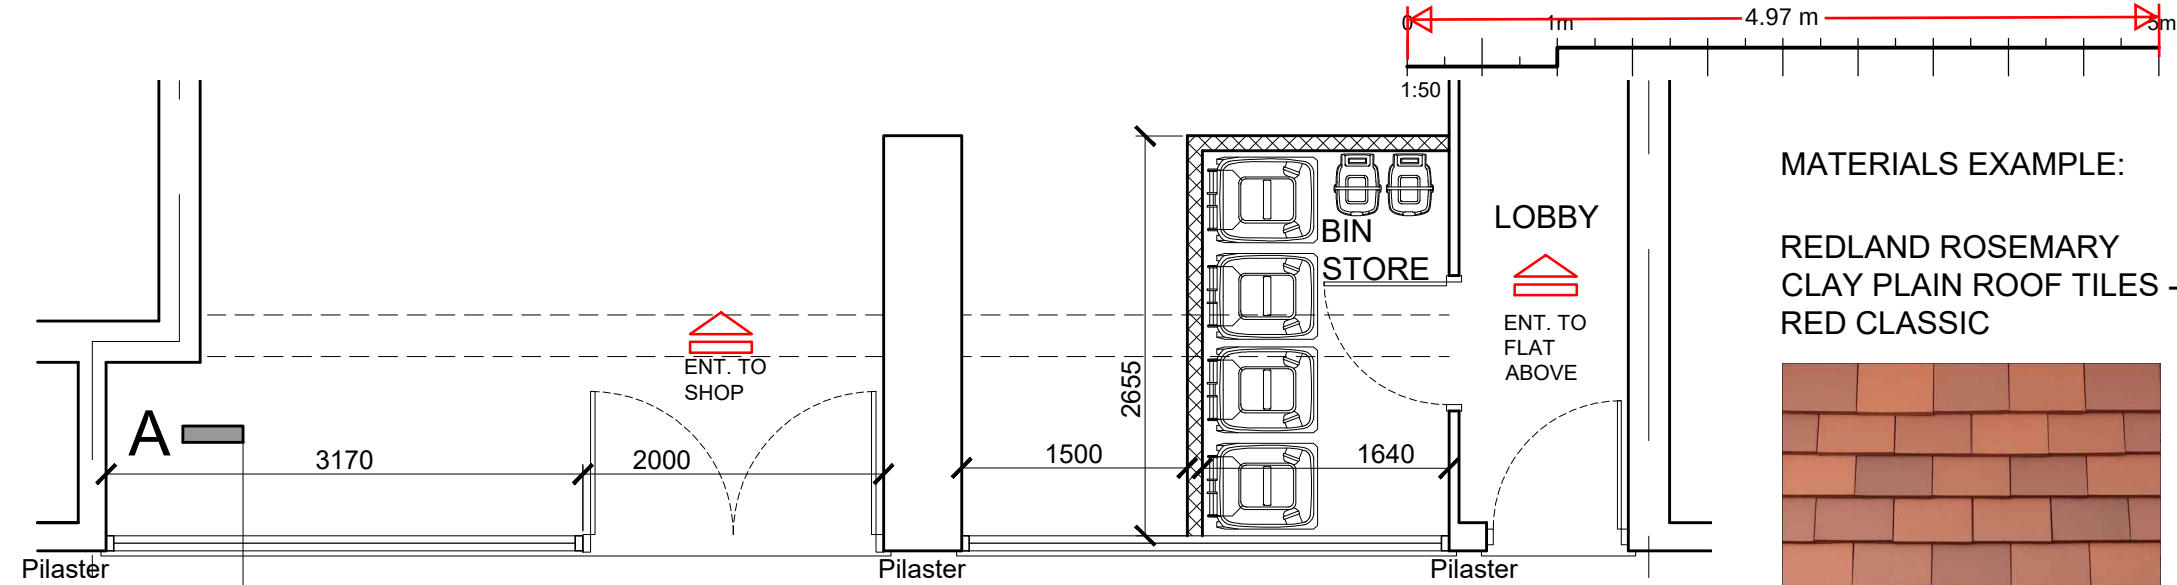

PROPOSED PART FLOOR PLAN

MATERIALS EXAMPLE:

REDLAND ROSEMARY CLAY PLAIN ROOF TILES - RED CLASSIC



EXAMPLE OF ETCHED GLASS PATTERN



EXAMPLE OF CAST IRON VENTILATION GRILLE



NEW ROOF TILES TO BE REDLAND ROSEMARY CLAY PLAIN ROOF TILES - RED CLASSIC TO MATCH EXISTING

GUTTER - BLACK ROUND GUTTER AND WHITE SOFFIT AND FASCIA

NEW SLIM LINE TIMBER BOX SASH WINDOWS TO MATCH EXISTING EXISTING

SIGNAGE TO BE HALO LIT LETTERS ON A PAINTED FASCIA BOARD TO MATCH THE RED COLOUR OF THE SHOP FRONT TO MATCH ADJACENT PROPERTY

GLAZED SHOP FRONT IN RED PAINTED TIMBER FRAME TO MATCH ADJACENT PROPERTY

TIMBER STALL RISER INSTALLED SIMILAR TO EXISTING

NEW ENTRANCE DOOR TO MATCH ADJACENT PROPERTY

NEW ETCHED GLASS

NEW CAST IRON VENTILATION GRILLE

NEW SLIM LINE TIMBER BOX SASH WINDOWS TO MATCH EXISTING EXISTING

SASH WINDOWS WITH STONE WINDOW SUB SILL TO MATCH EXISTING

NEW RENDER WORK TO MATCH EXISTING

NEW TIMBER SHOP FRONT TO MATCH EXISTING. NEW SHOP FRONT INSTALLED TO DETAILS WITH PLANTED NEW PILASTER COLUMNS AND CORNICE AND FASCIA PANELS INSTALLED MATCHING EXISTING AND NEARBY SHOPS AND DETAILS AS PER SHOP FRONT DESIGN GUIDE.

EXISTING ENTRANCE DOOR TO BE PAINTED IN RED TO MATCH ADJACENT PROPERTY

rev.	description	date	chkd.
		93 Cotmandene Crescent, Orpington, Kent BR5 2RA	
		020 3004 9238	
		07931 931 035	
		s.nagpal@dapconsultants.co.uk	
		www.dapconsultants.co.uk	

project : 4-5 Milton Road Gravesend

drawing title : Proposed Shop Front Plan and Elevation

drawn: MV	chkd: SS	date: 07.08.2024
status: Conditions		scale: 1:50@A3
proj no: 2531	drg no: 03	rev no: